

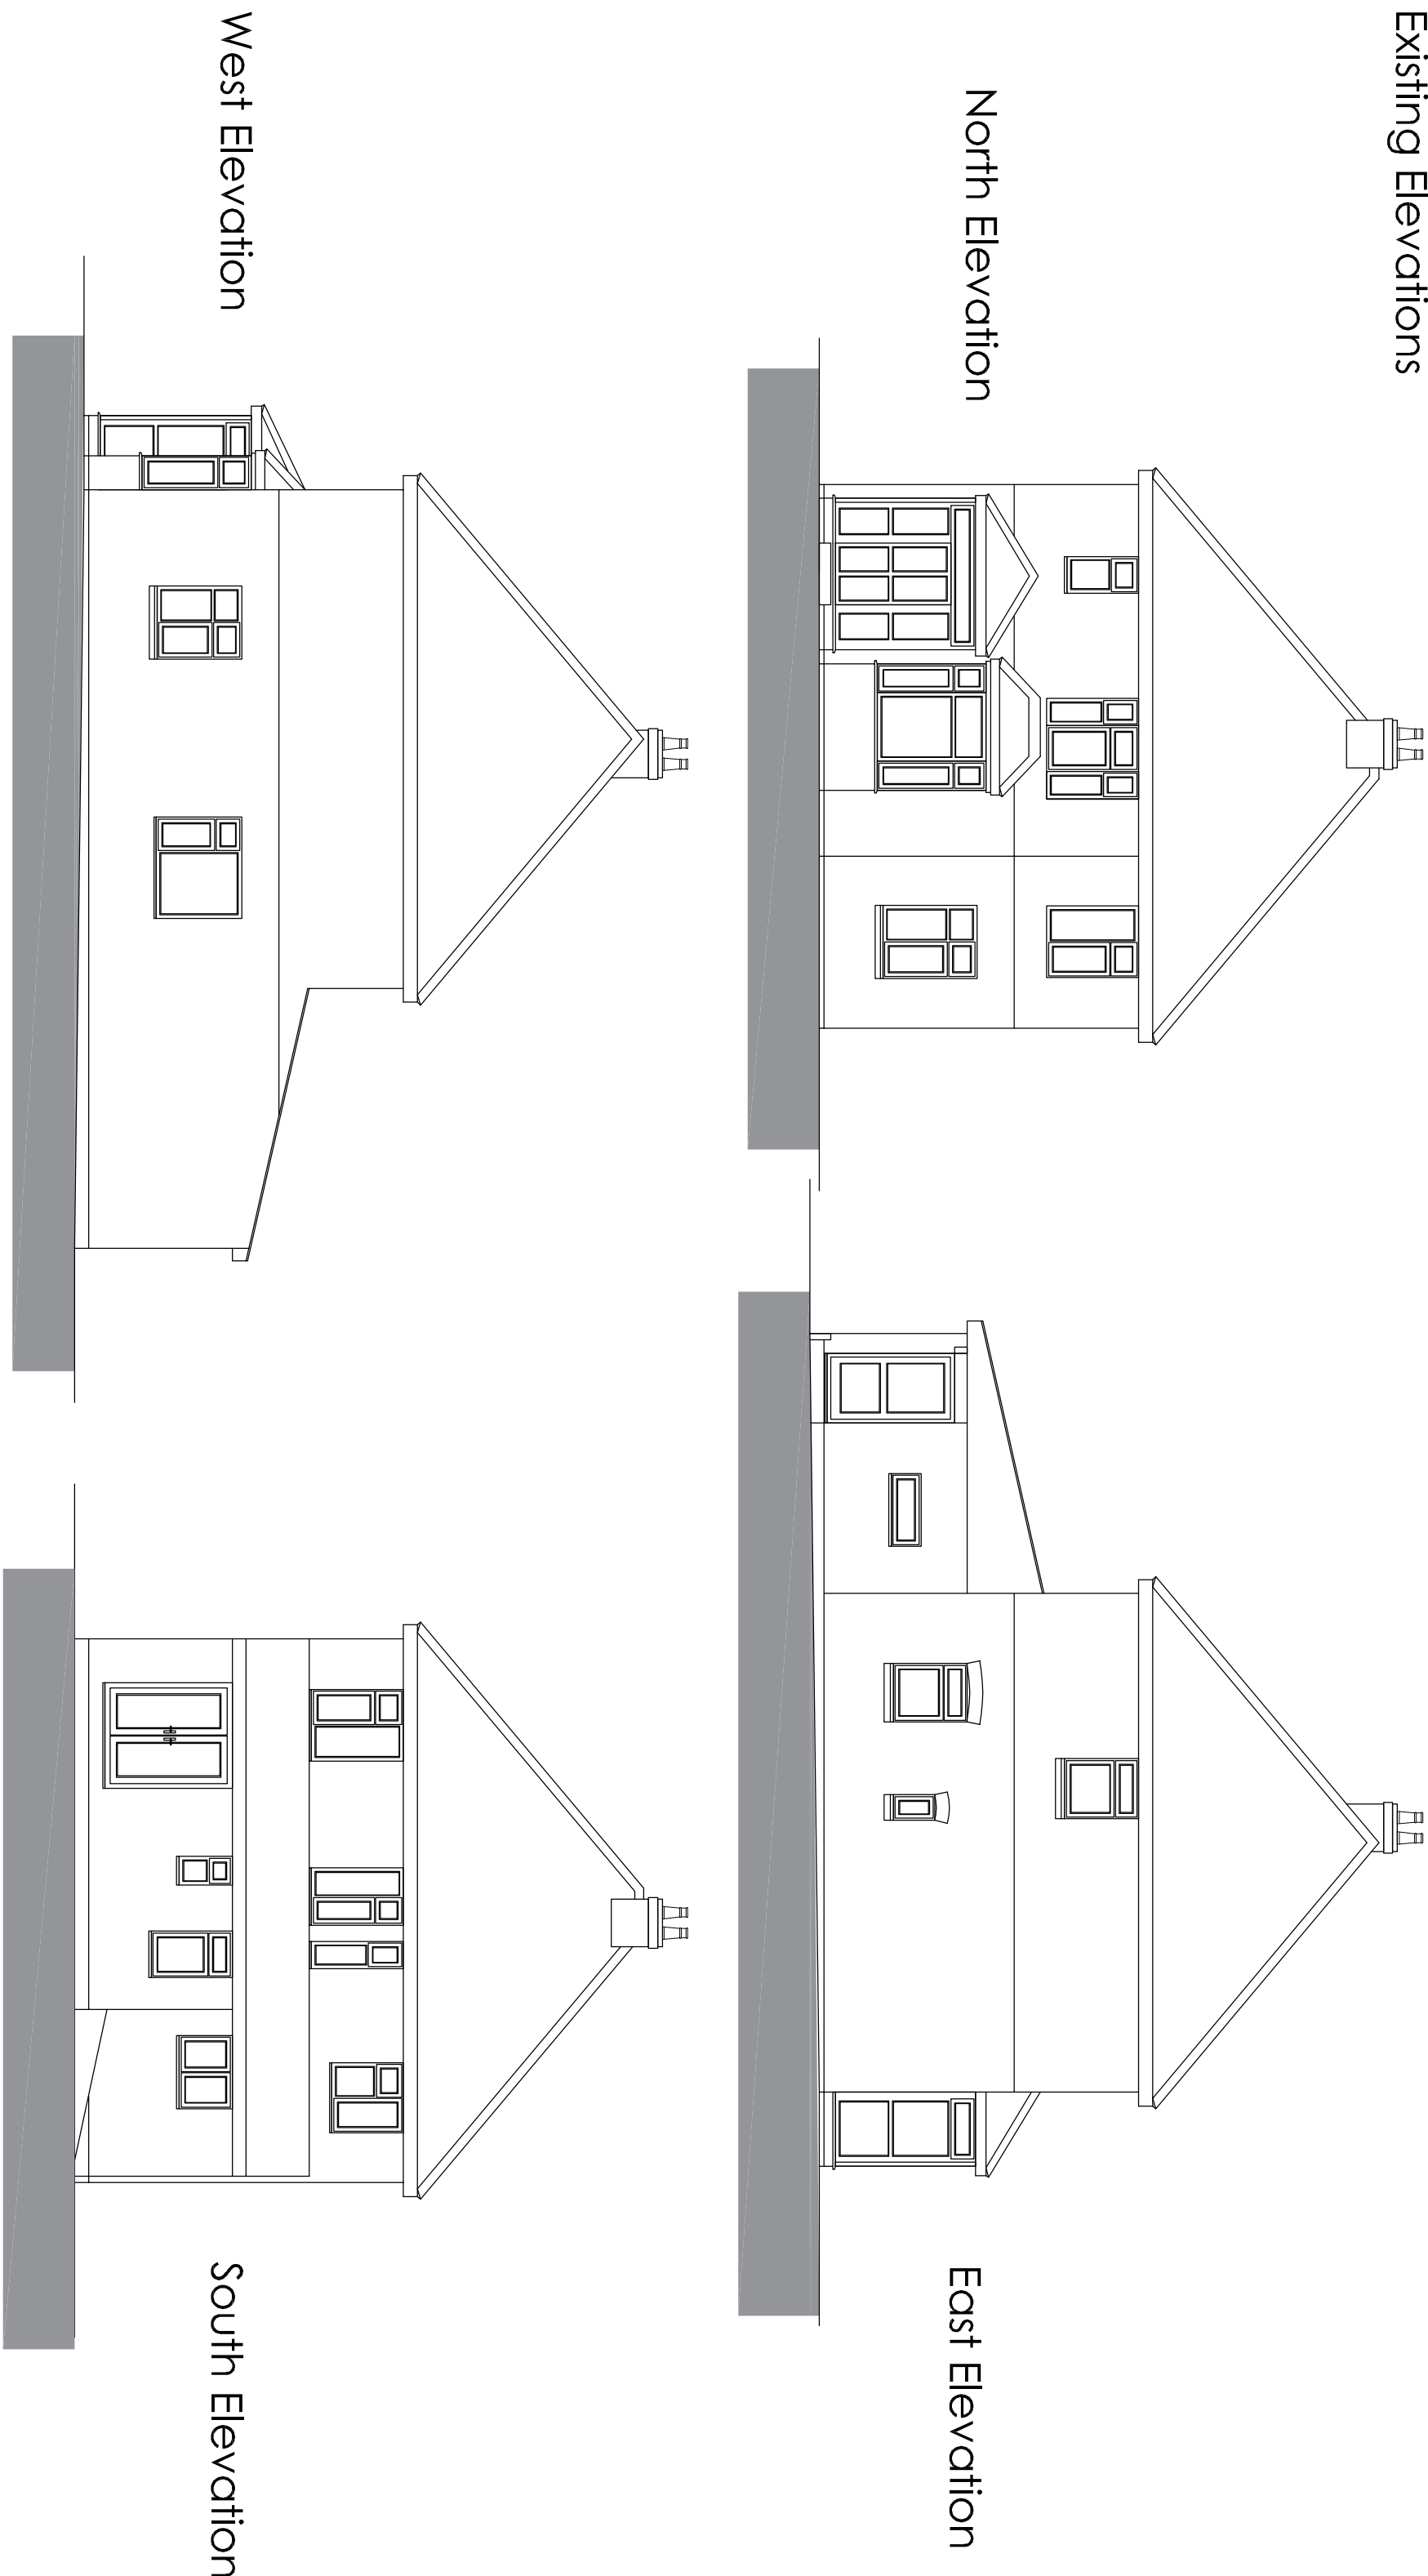
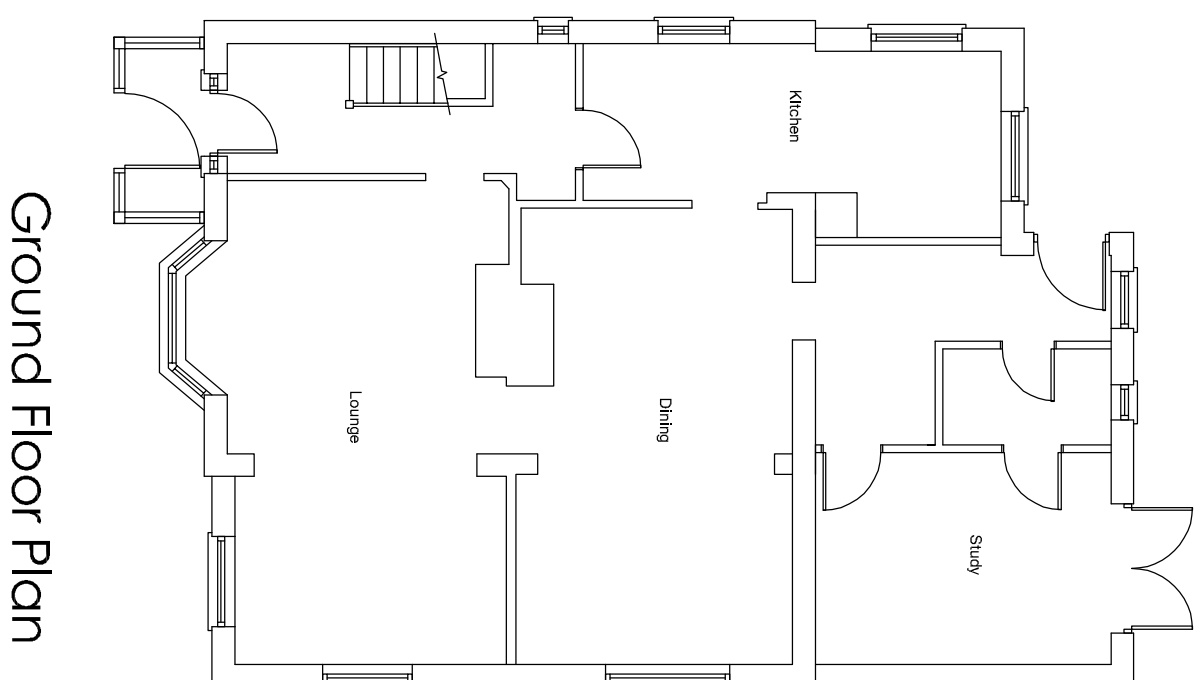
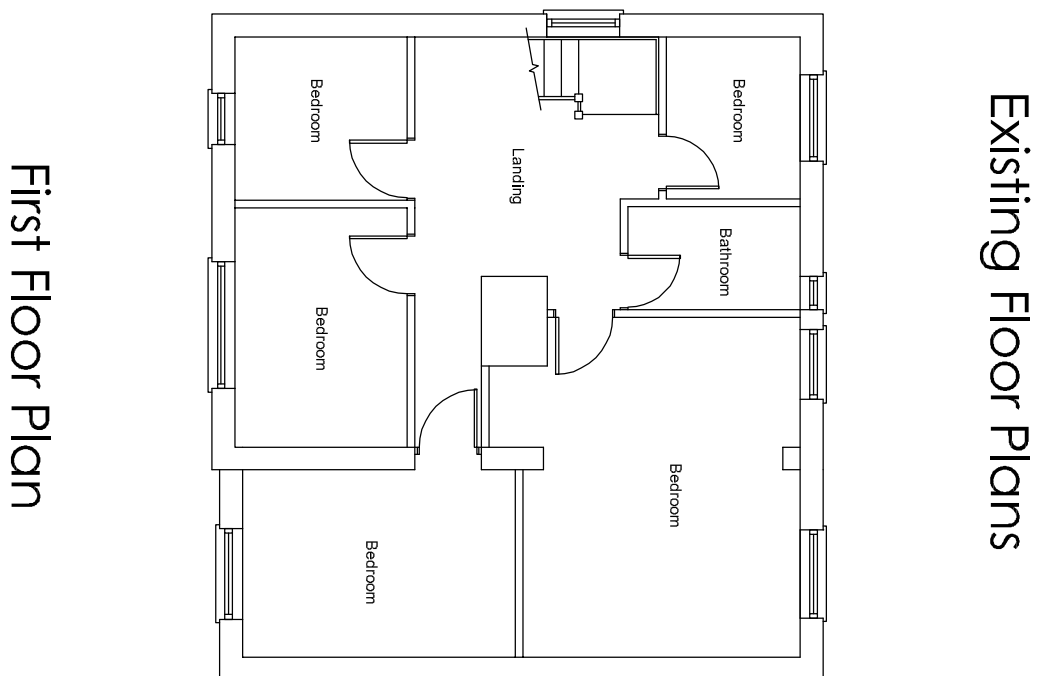
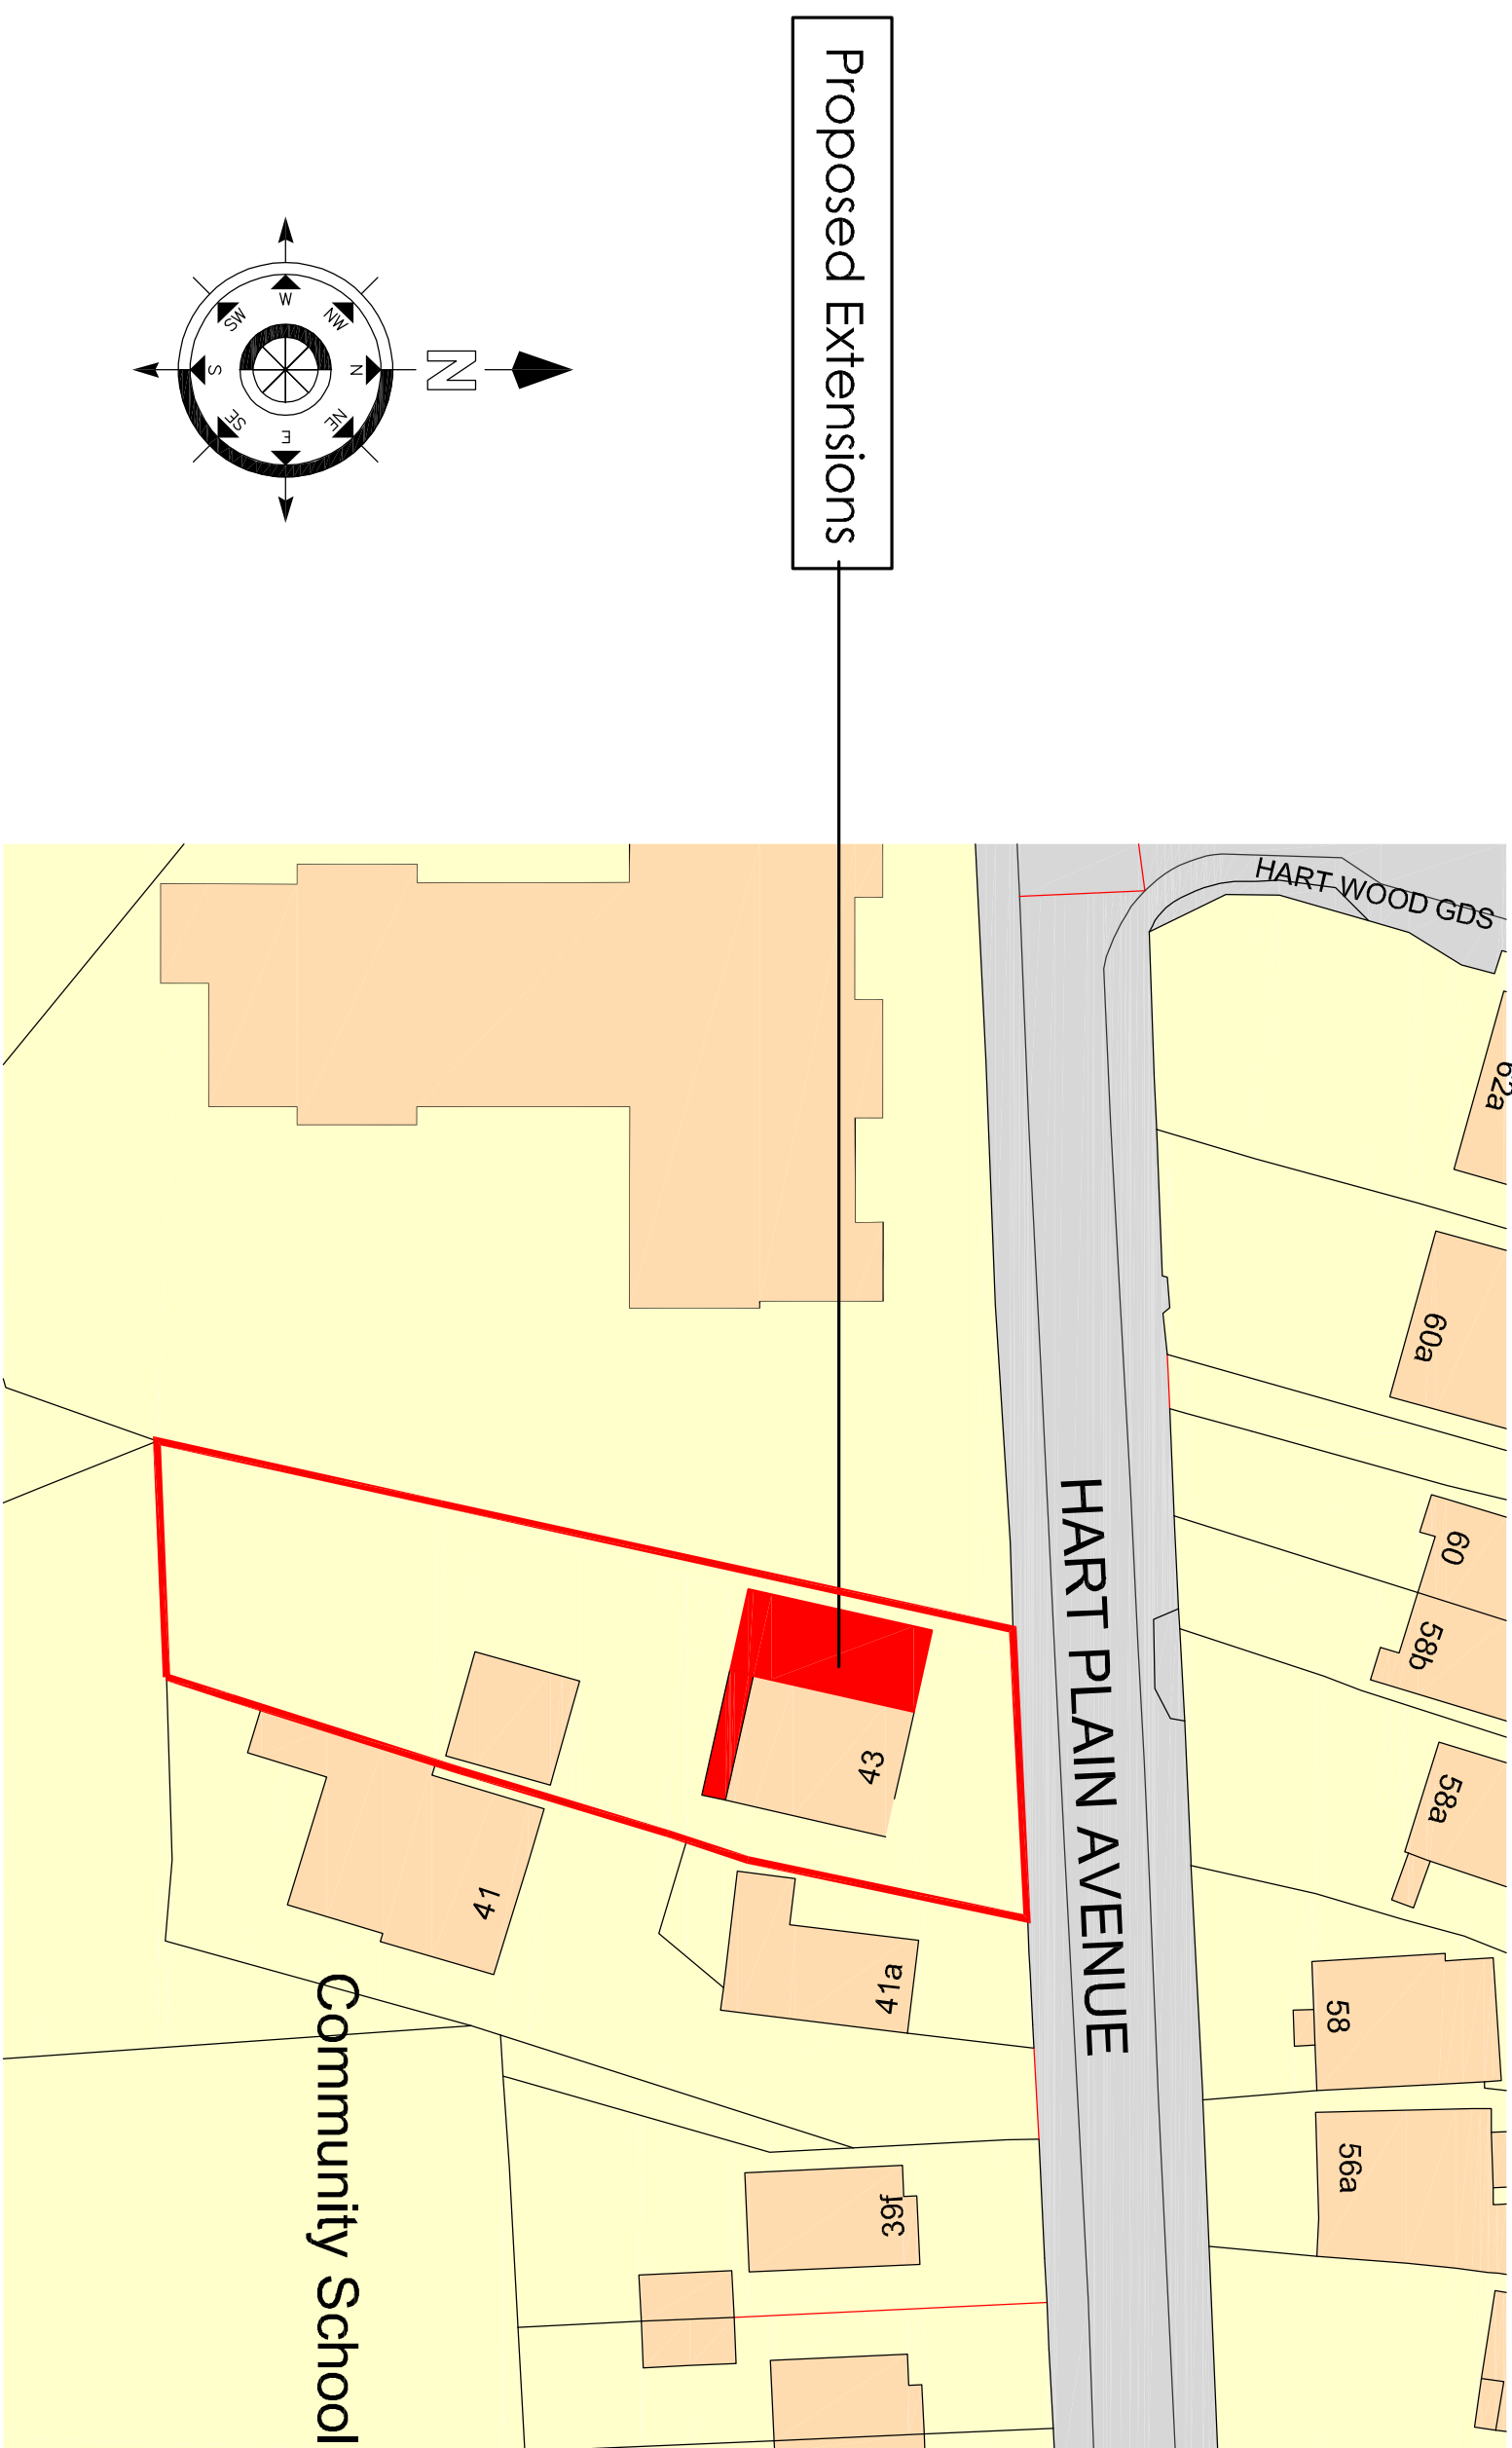


Existing Elevations

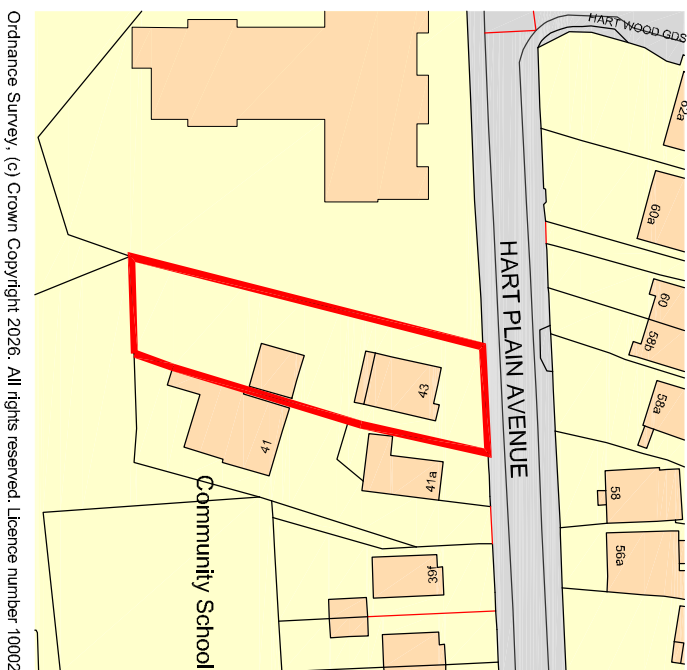

Ordnance Survey, (c) Crown Copyright 2026. All rights reserved. Licence number: 100025432

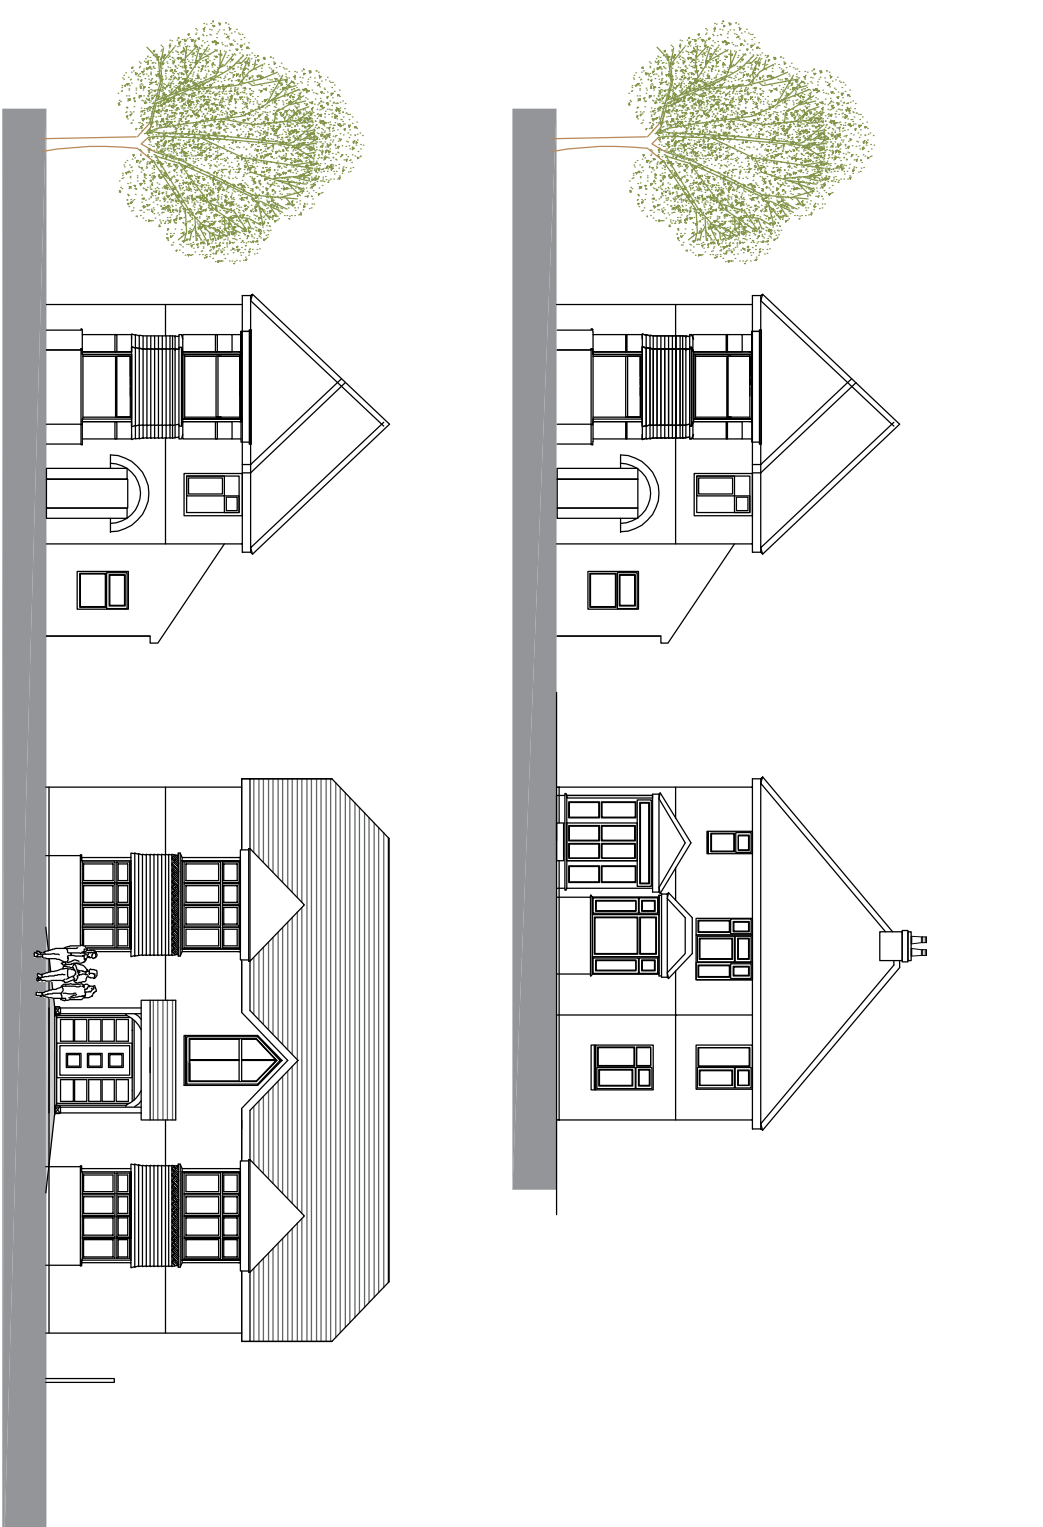

Revision		Description	Date	Drawn
Project:		Mr & Mrs S Lawson 43 Harplain Ave Waterlooville		
Drawing Title:		Proposed Two Storey Front & Rear Extensions Loft Conversion with Rear Dormers		
Drawing No.		CFA FULL 01		
Drawing Date		15/07/26		
Drawing Sheet Size		A1		
Drawing Scale		1-100		
Drawing Author		Chris Flint Associates Ltd		
Drawing Project		BEECHWOOD - 20 QUEENS ROAD - WATERLOOVILLE - PO7 3SB		