


Location Plan

Site Address: 30, Burnside, Waterloooville, PO7 7QG

Date Produced: 20-Jul-2026

Scale: 1:1250 @A4

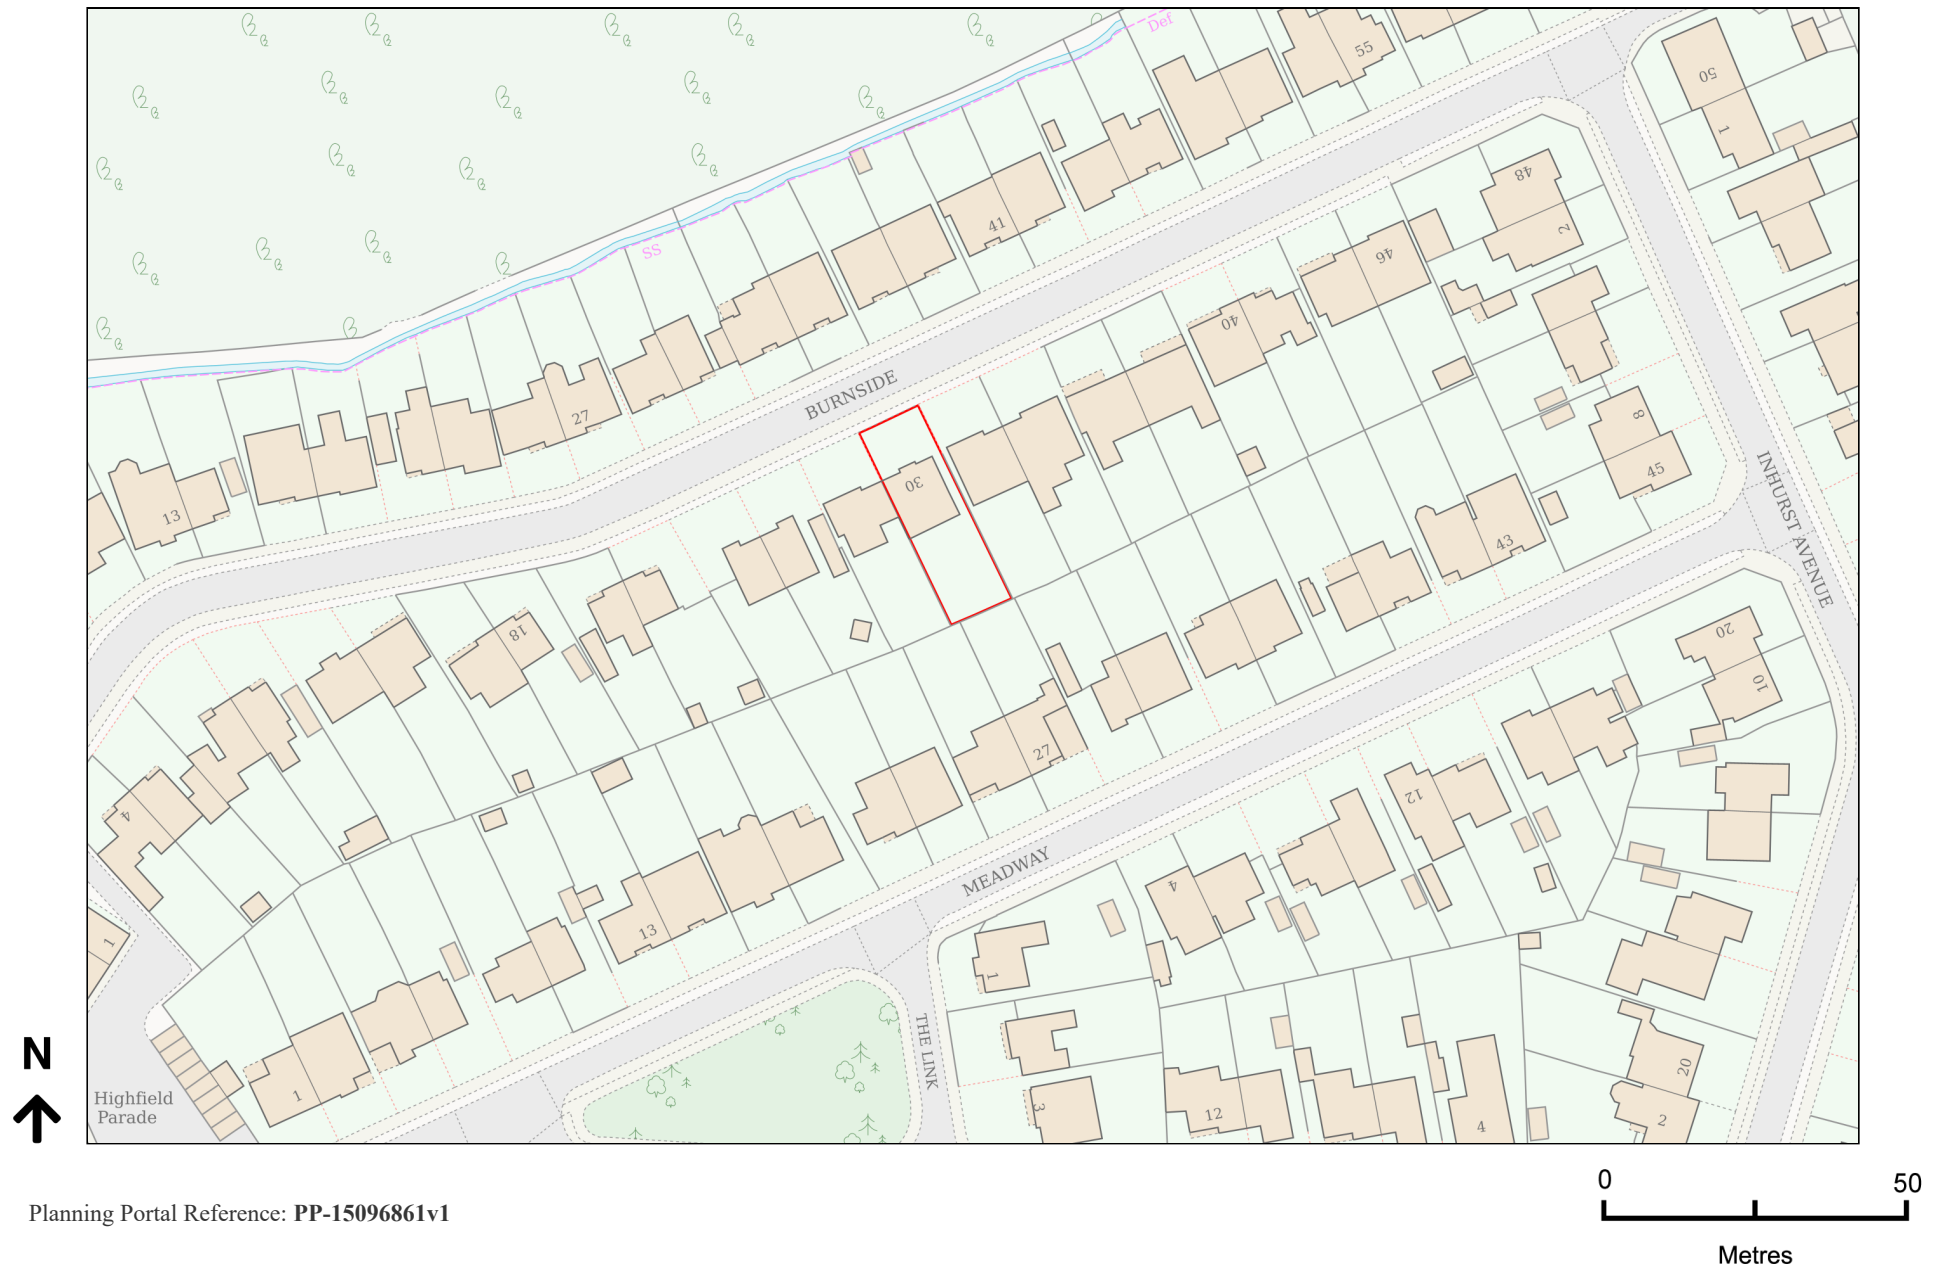

Planning Portal Reference: PP-15096861v1