
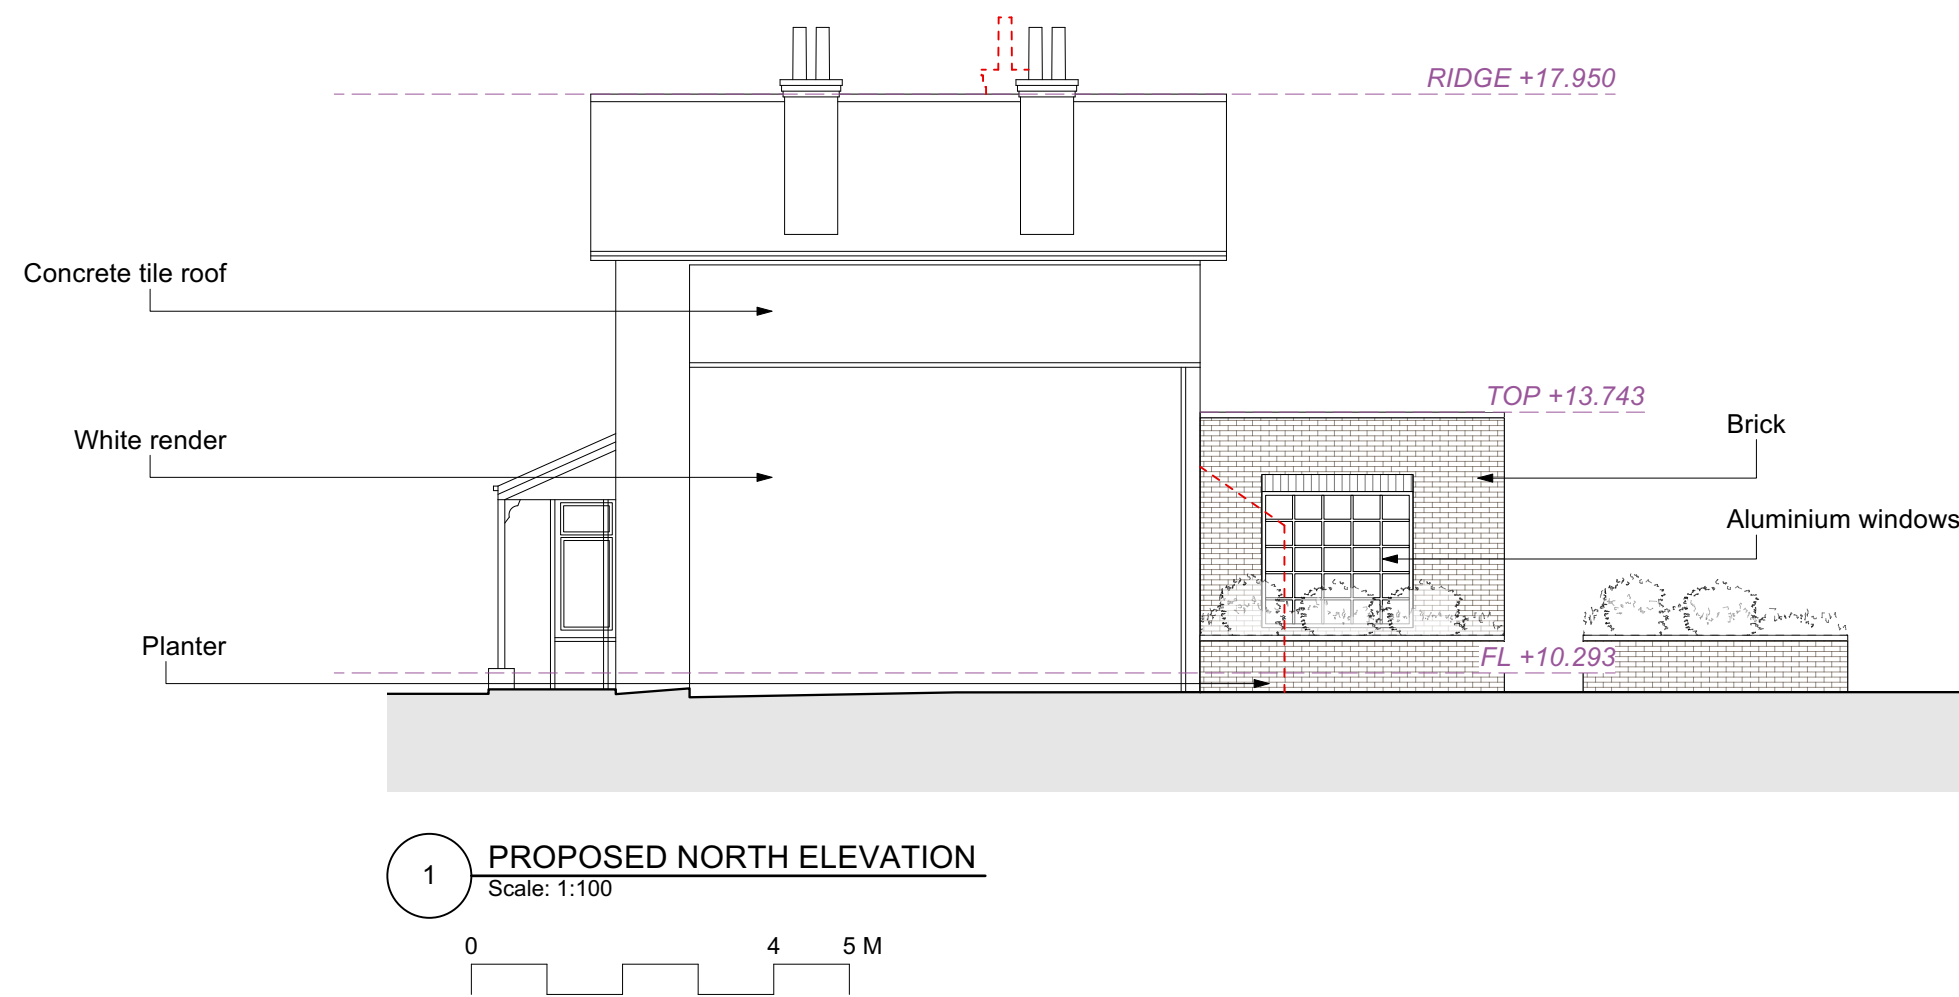
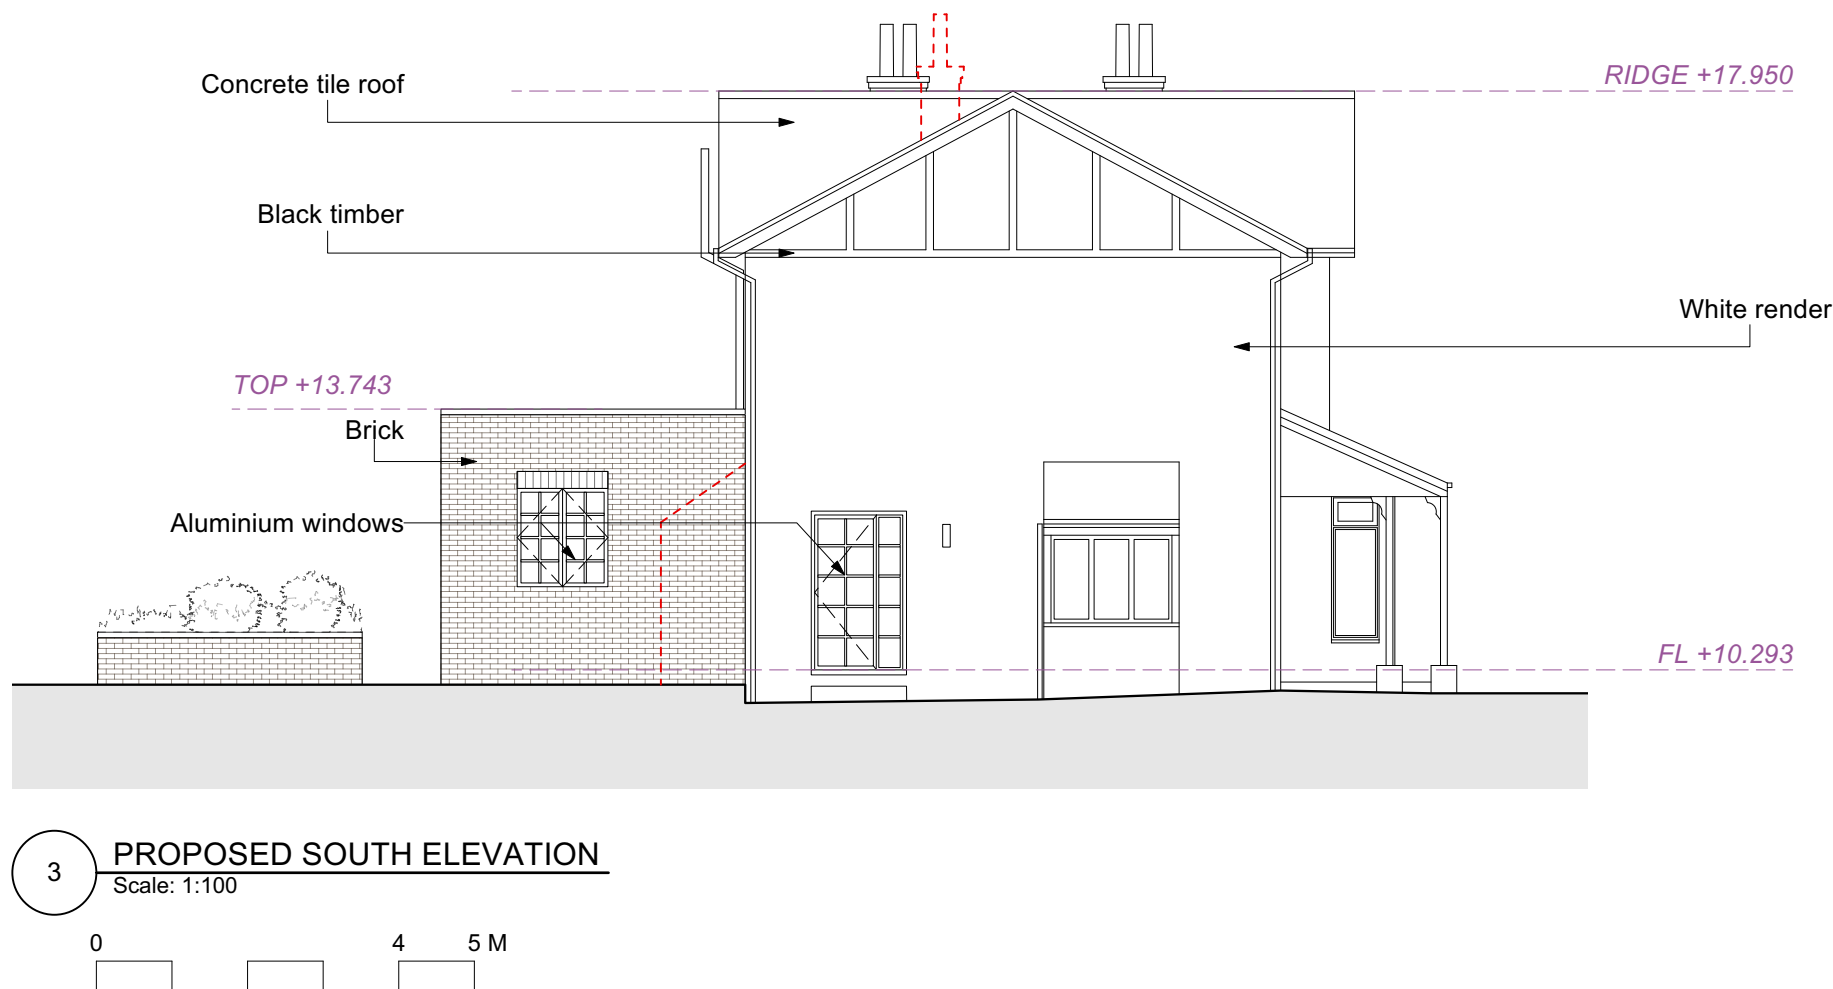


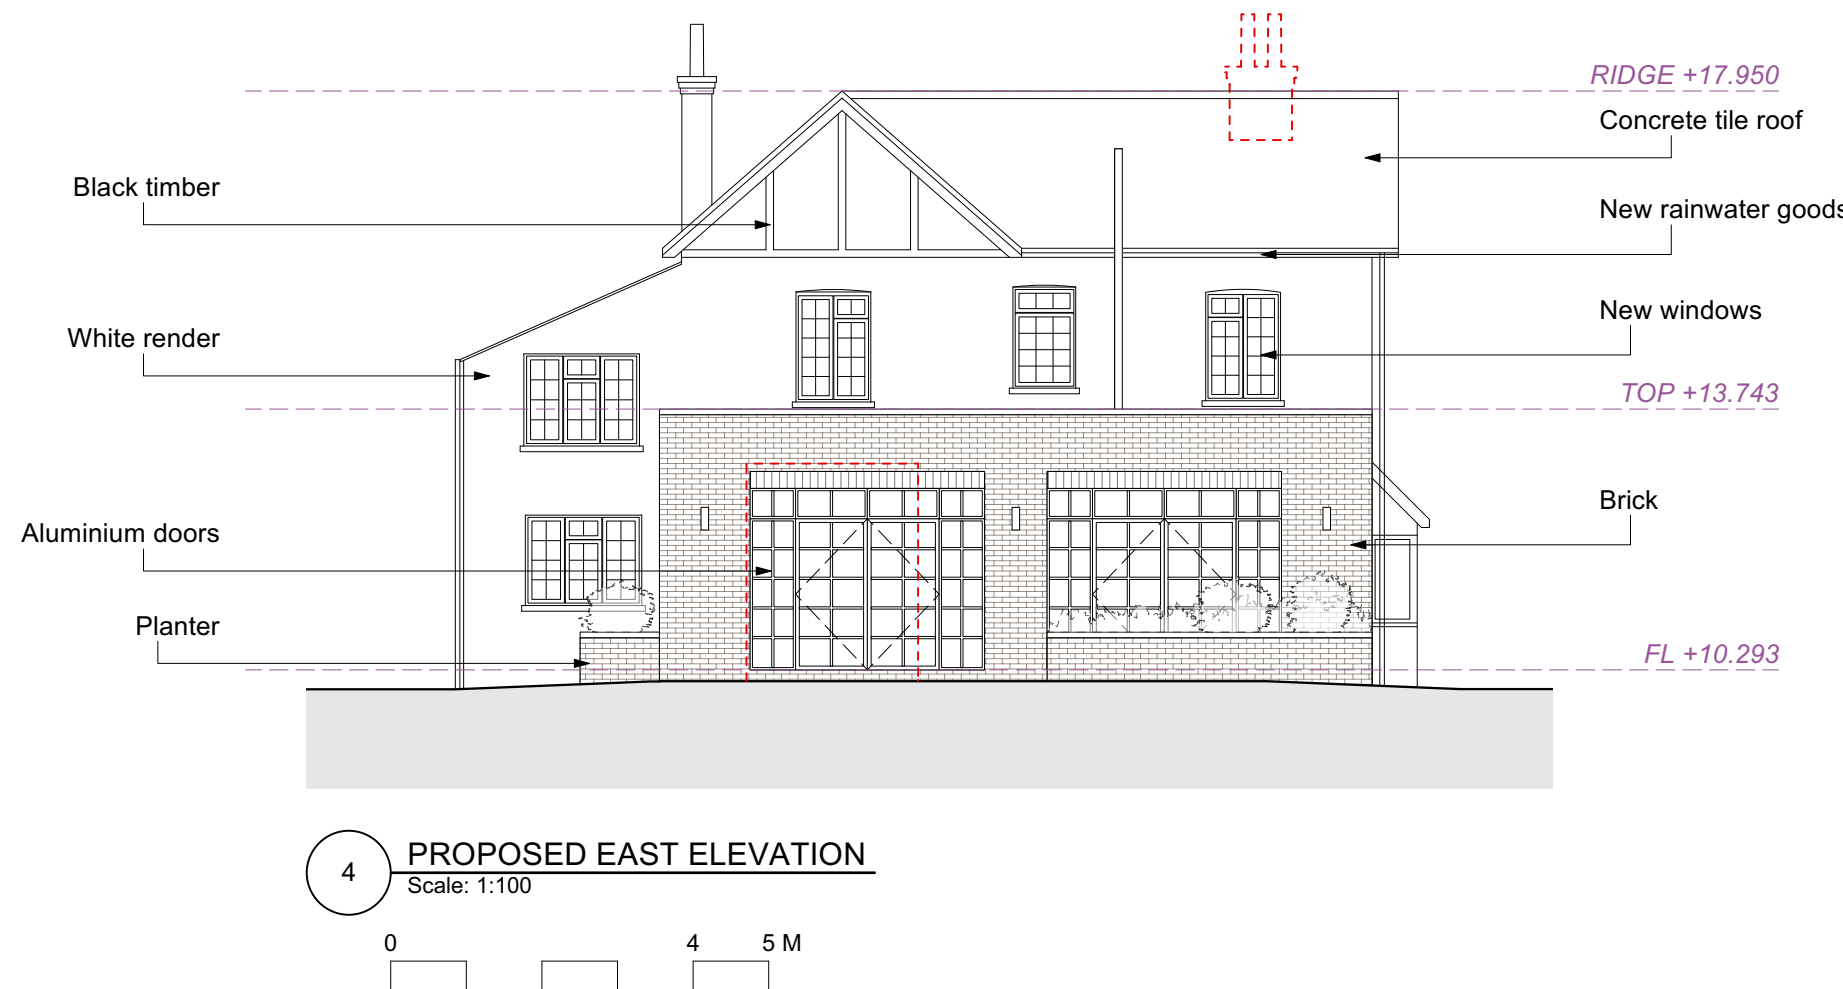

REV		DATE	NOTES	DRN	CHKD	GENERAL NOTES										KEY		DRAWING TITLE		Proposed Elevations		PROJECT TITLE		12 Park Crescent	
						THE CONTRACTOR IS RESPONSIBLE FOR THE CHECKING OF ALL SITE DIMENSIONS AND LEVELS. DISCREPANCIES TO BE REPORTED IMMEDIATELY TO THE CONTRACT ADMINISTRATOR / ARCHITECT. TO BE READ IN CONJUNCTION WITH ALL RELEVANT CONSULTANTS DRAWINGS AND INFORMATION. ALL EXISTING SITE, TREE AND BUILDING INFORMATION HAS BEEN COMPILED FROM DIFFERENT SOURCES.										----- Removed		DRAWING REF 112		STATUS Information		CLIENT Alexia & Nick Dowdeswell		ORIGIN Jan 2026	
																		SCALE 1:100		PROJECT NO. 2601					