


Location Plan

Site Address: 17, Yew Tree Avenue, Cowplain, Waterlooville, PO8 8AH

Date Produced: 21-Jul-2026

Scale: 1:1250 @A4

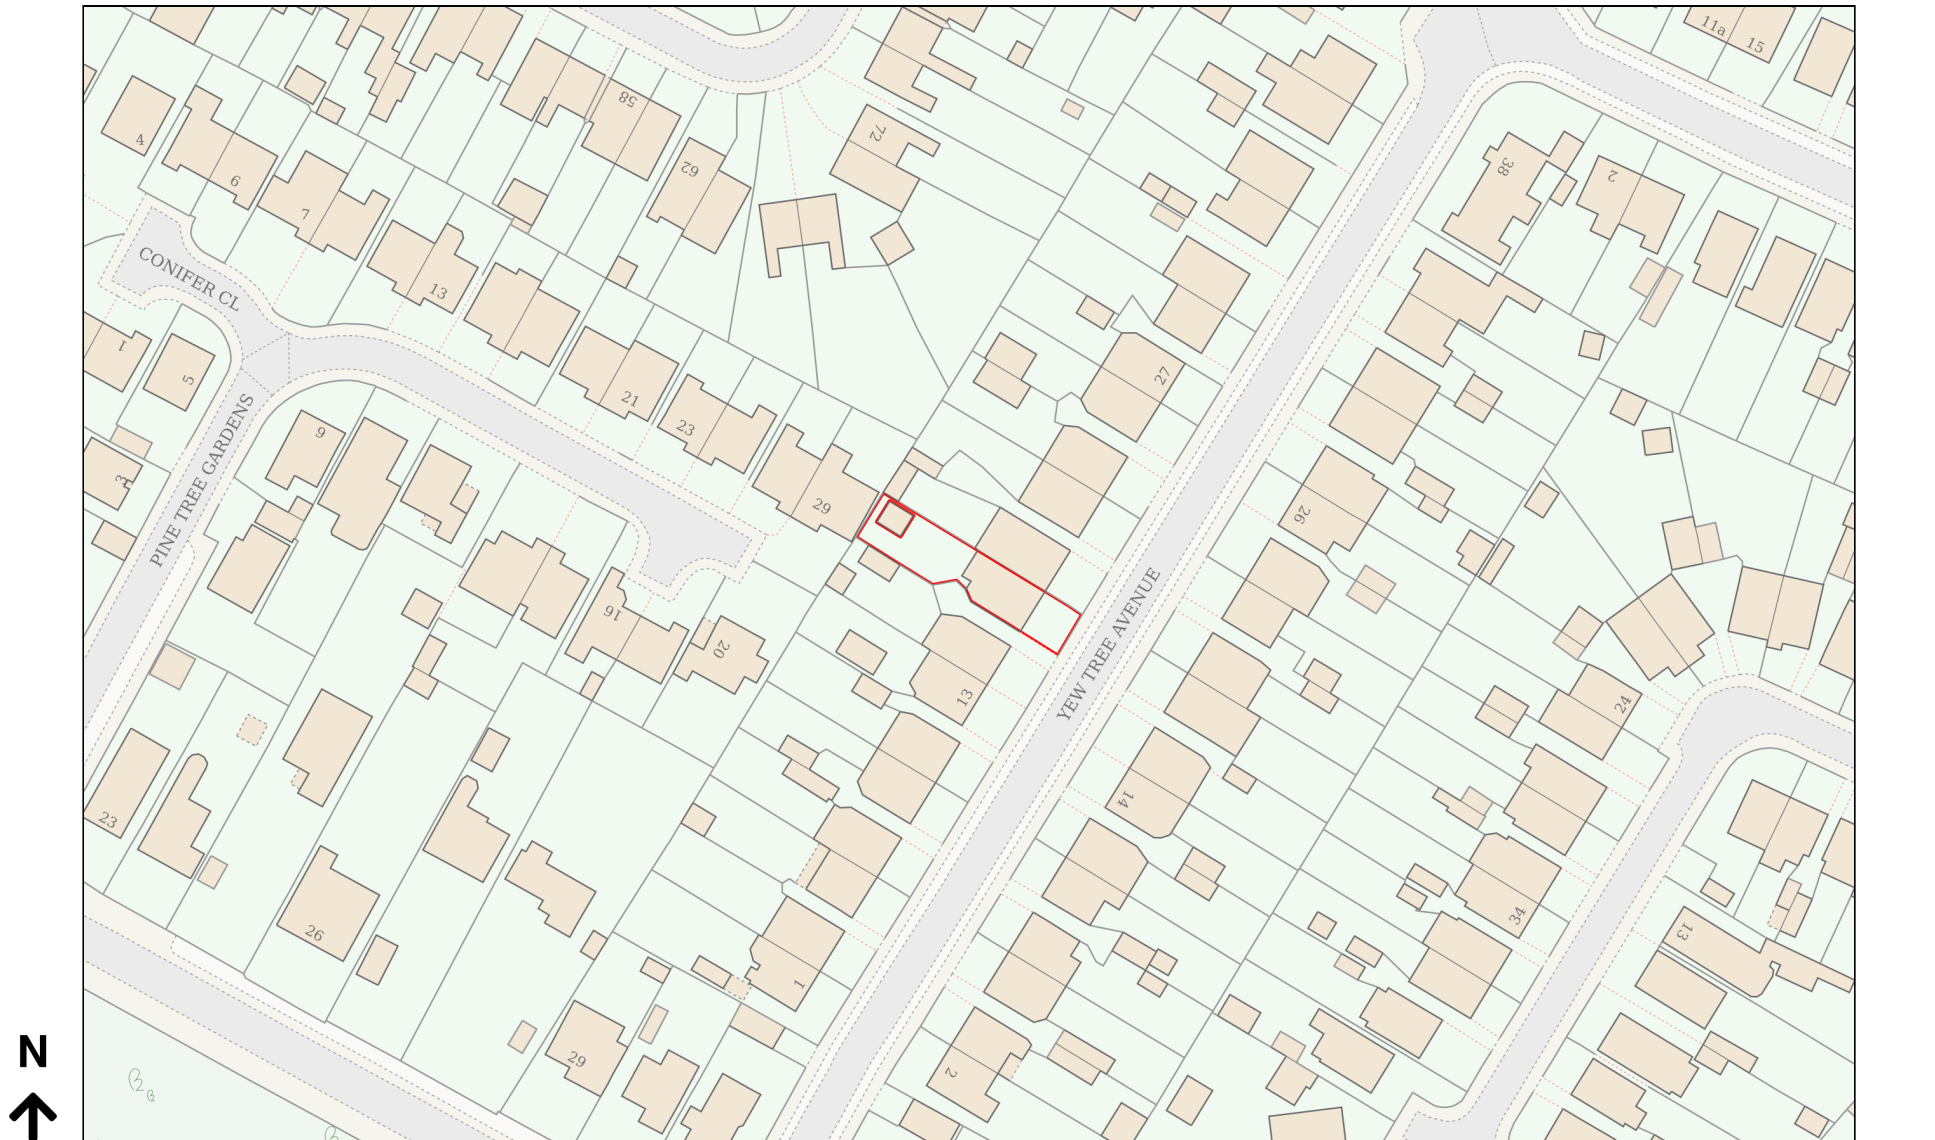

Planning Portal Reference: PP-15079978v1

0 50
Metres