



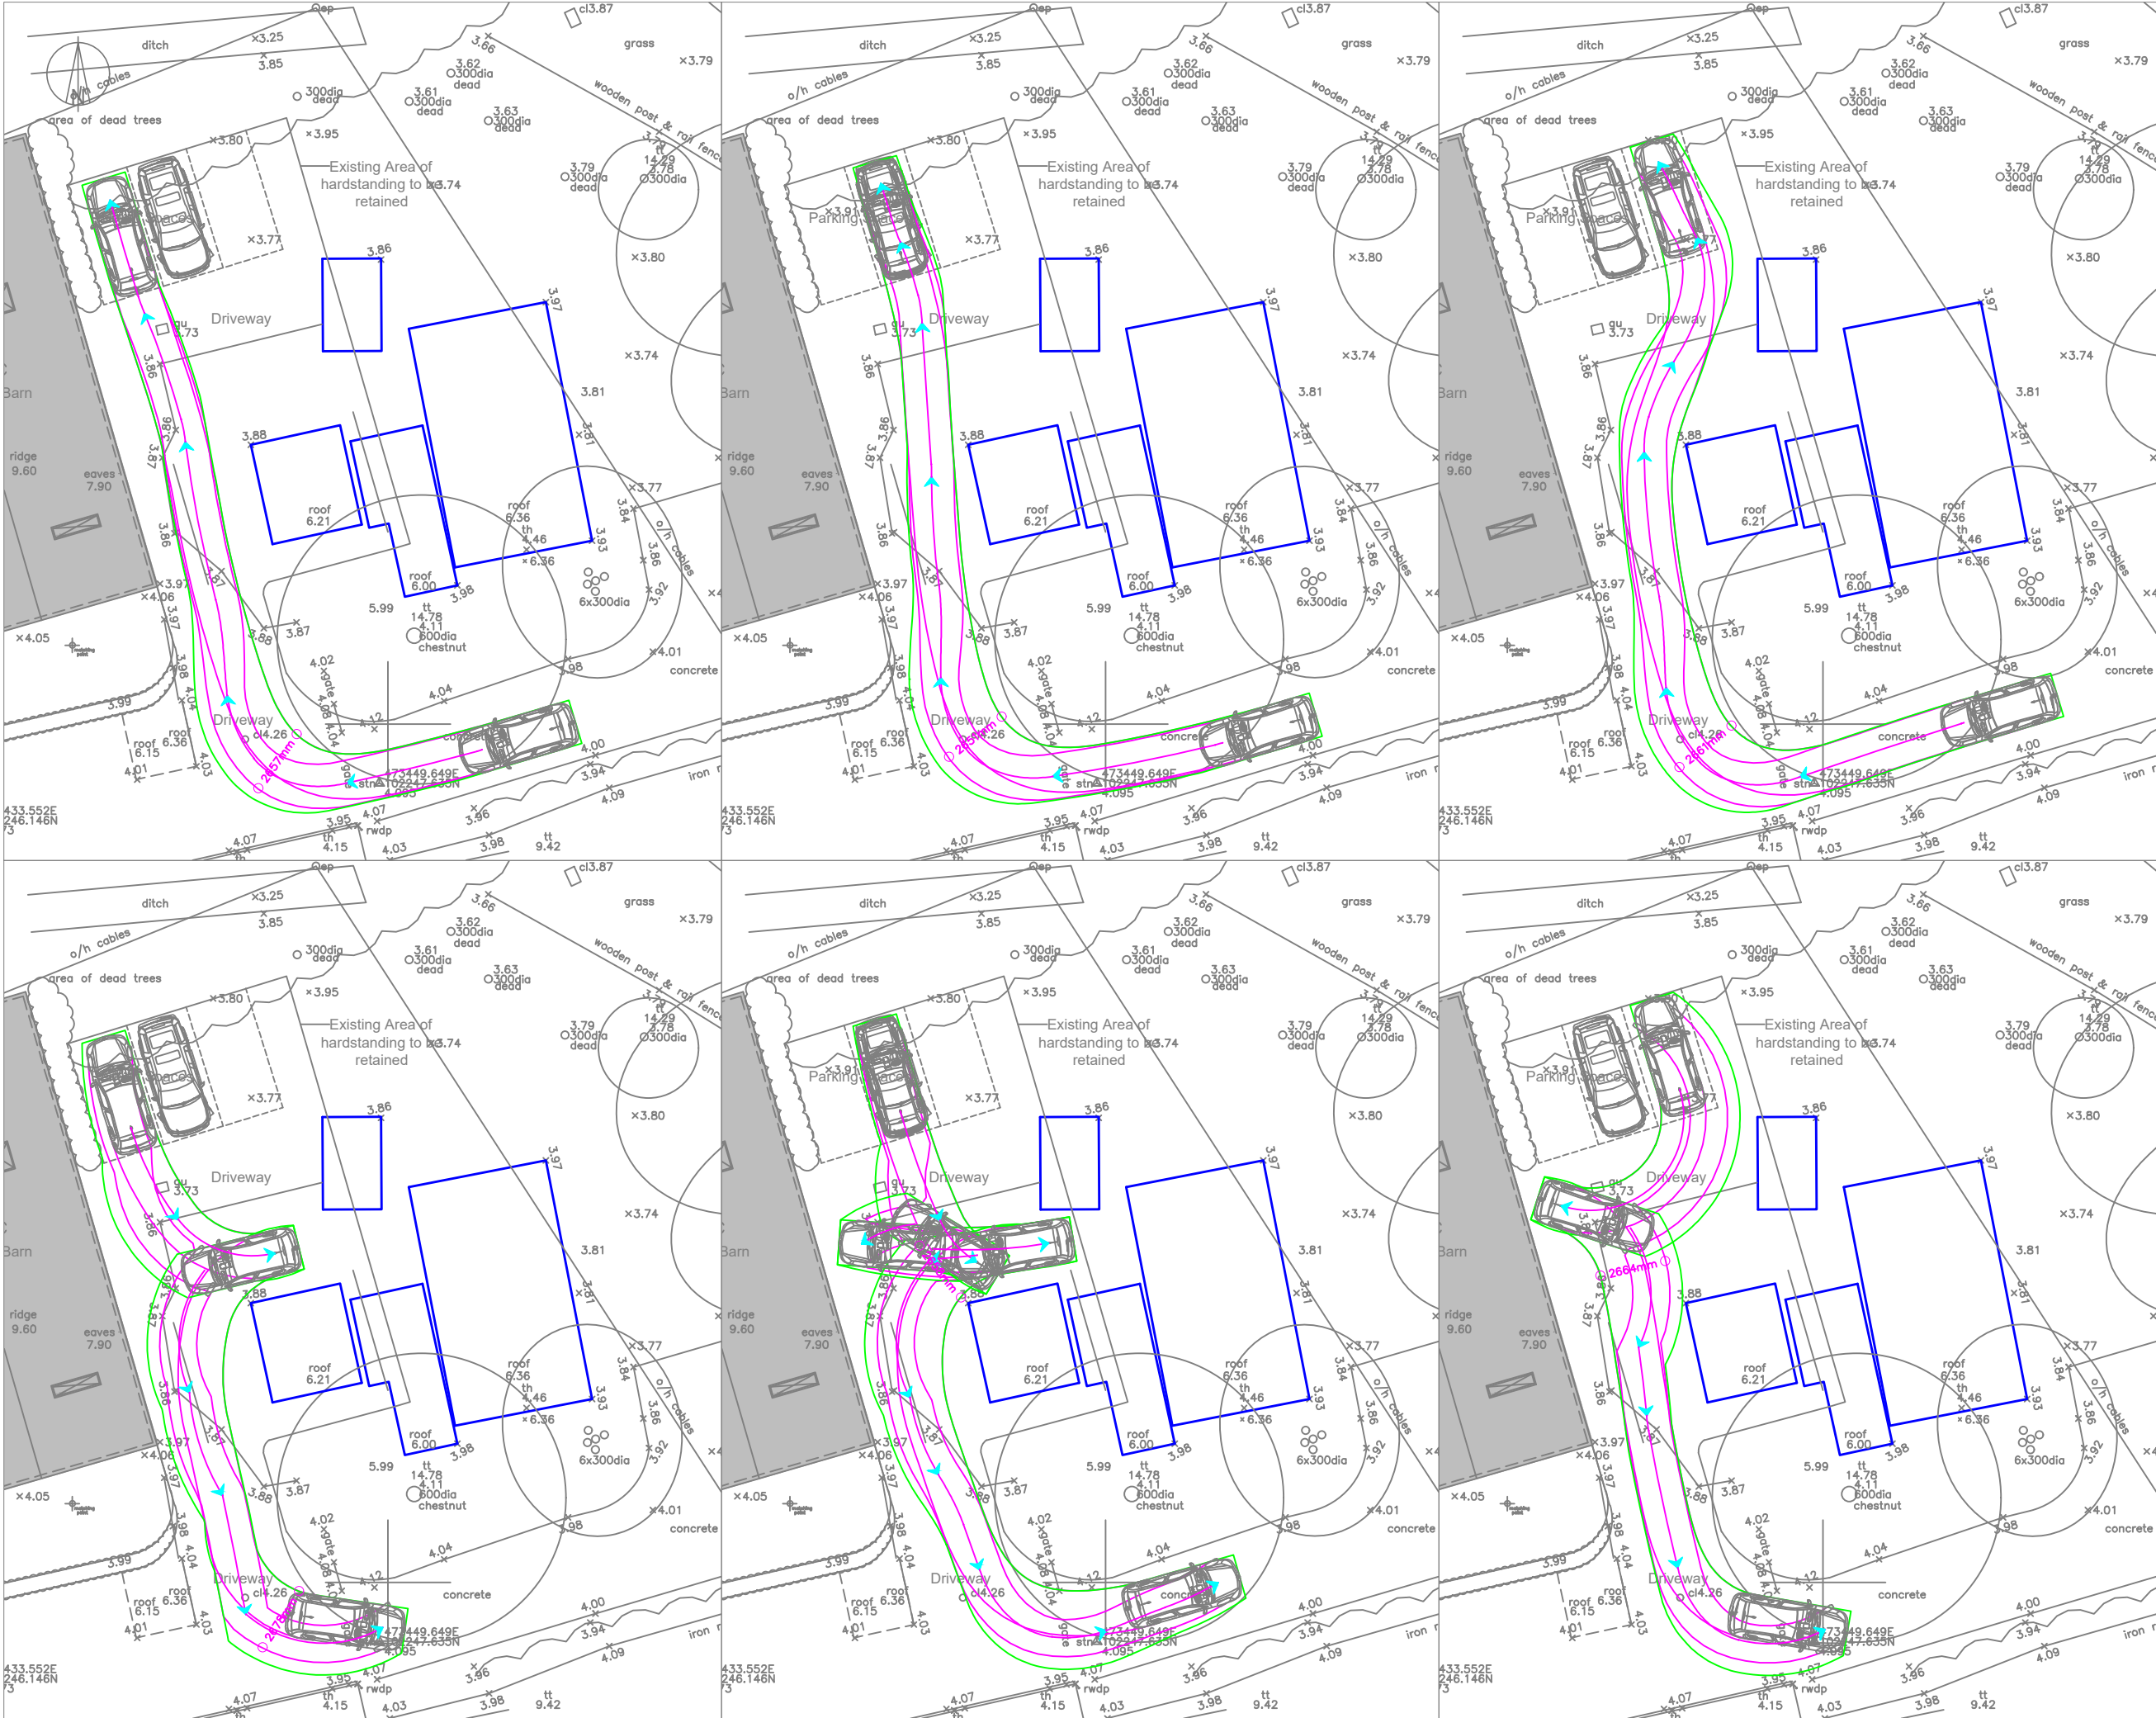

NOTES:
© Crown copyright and database rights 2025 OS Licence AC000085217.
Drawing based on site place reference 1003 P102 received 29.09.2025 and modified to include existing buildings to be retained (shown in blue)

A	Updated SPA	AH	29.10.25
ISSUE	REASON FOR REVISION	BY	DATE

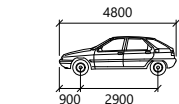

SDV

Width	mm
Track	: 1800
Lock to Lock Time	: 1800
Steering Angle	: 6.0
	: 37.8

PROJECT:
**GUTNER LANE,
HAYLING ISLAND**

CLIENT:
AR DESIGN STUDIO

PROJECT REF:
25120

DRAWING NUMBER:
TR01

SCALE (AT A3):
1:250

SHEET NUMBER:
SHEET NUMBER 1 OF 1

SCALE BAR:

0m5m10m

HighgateTransportation
www.highgatetransportation.co.uk
First Floor, 43-45 Park Street
Bristol BS1 5NL
01179 349 121
© Highgate Transportation Limited

TITLE:
**CAR SWEEP PATH
ANALYSIS**

DATE:
09.10.2025

DRAWN BY:
JT

CHECKED:
AH