



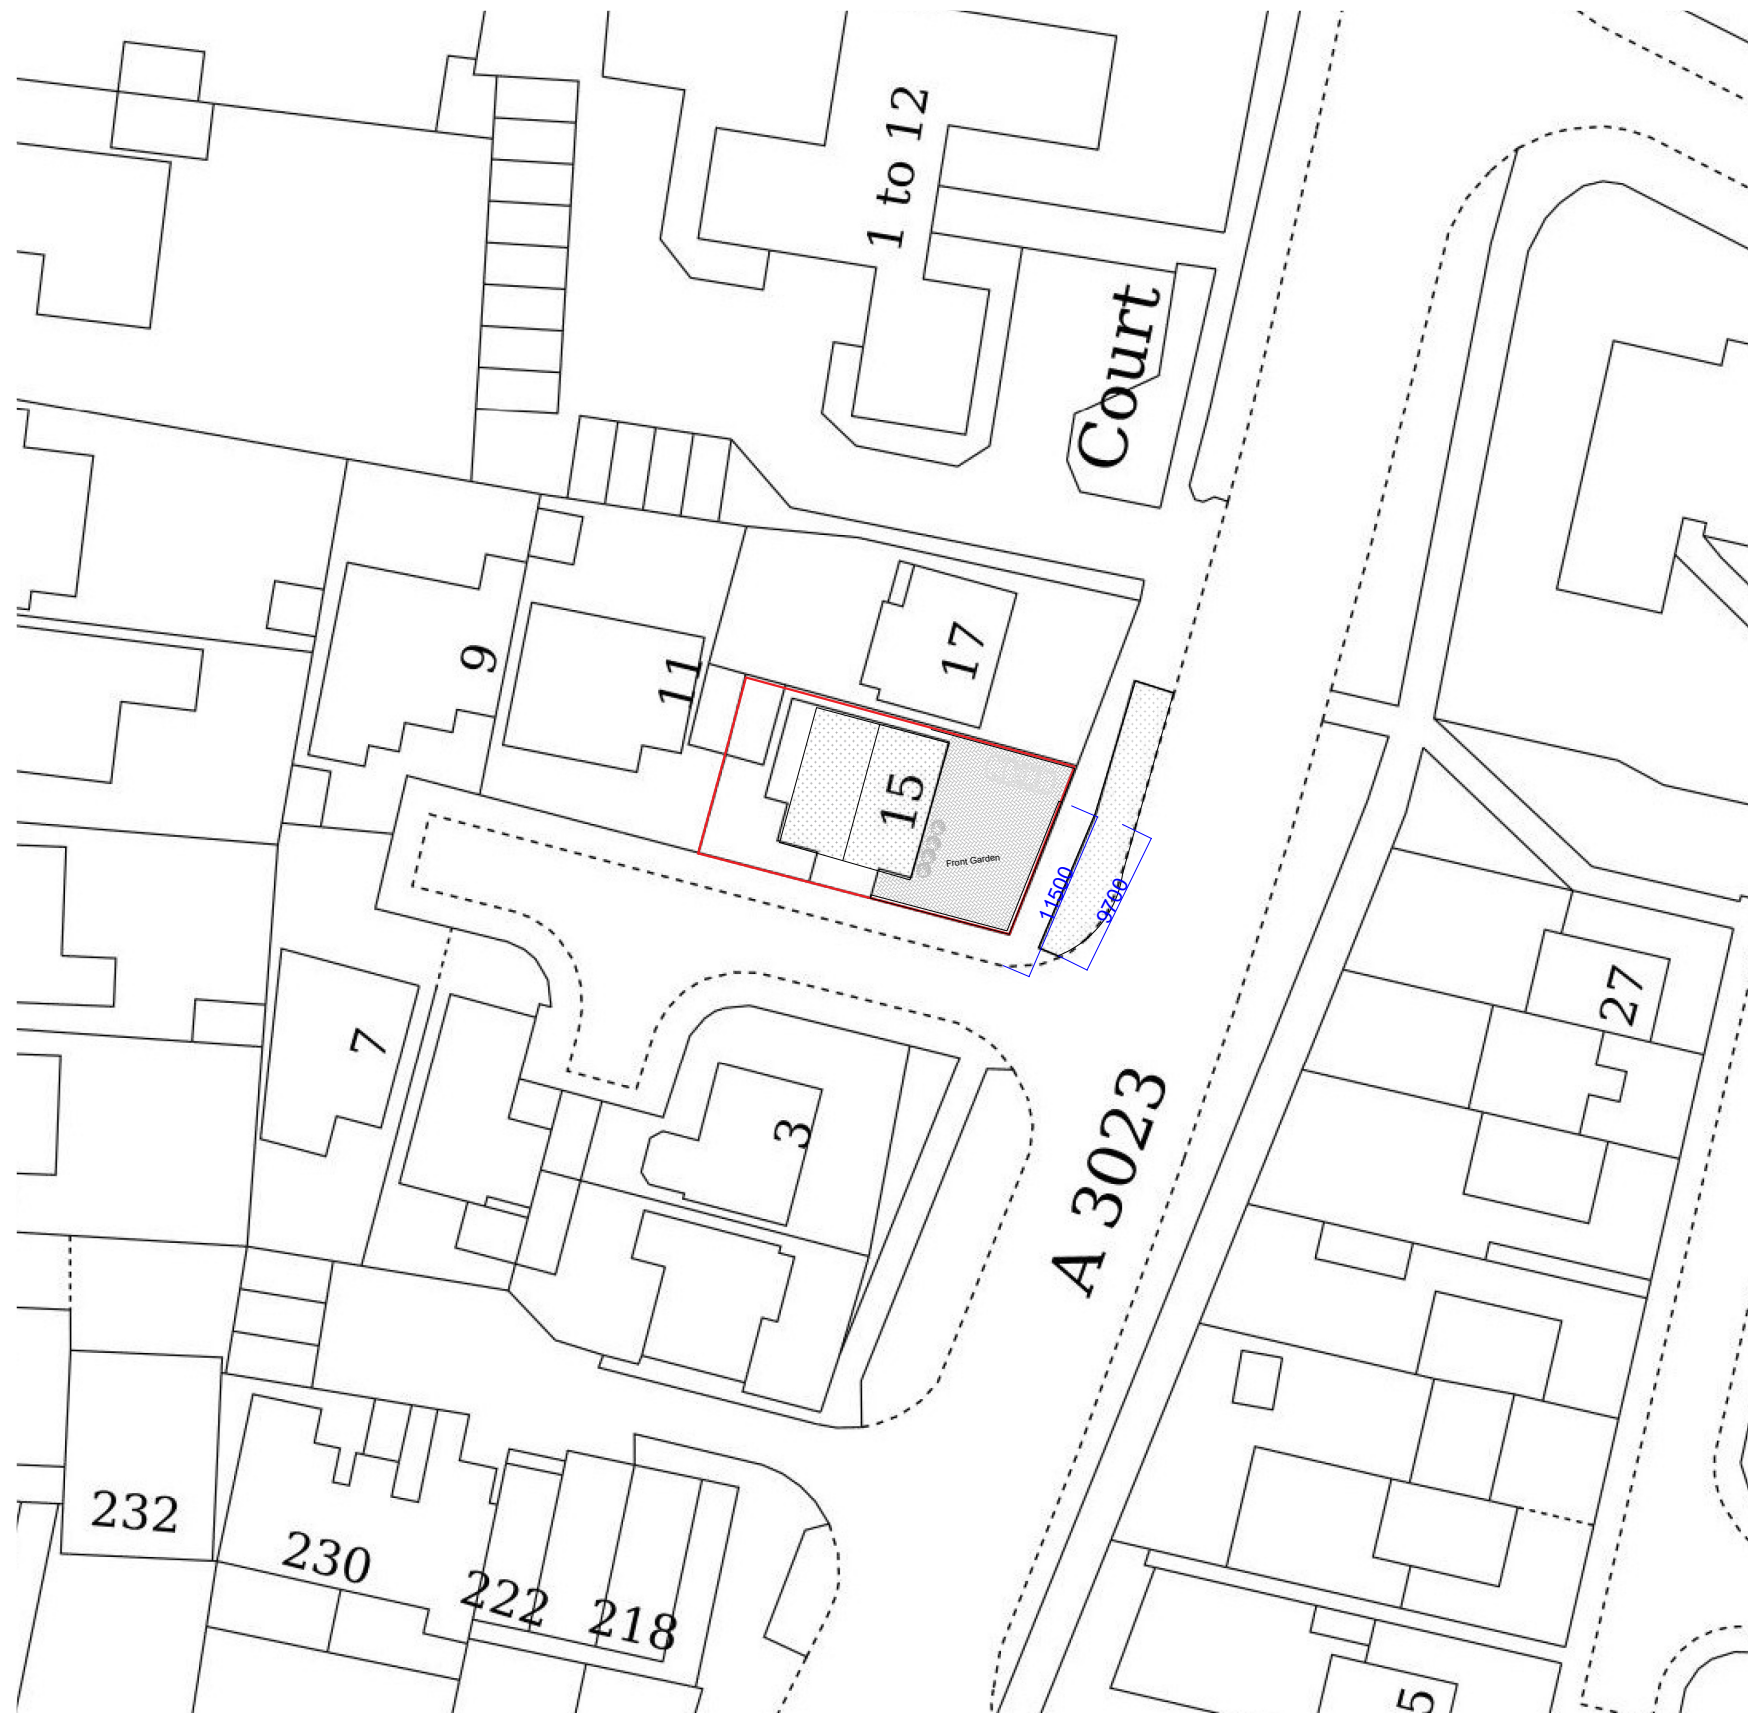

Any dimensions shown should be checked on site.
Designs are not coordinated with engineer projects.
Not for construction purposes.

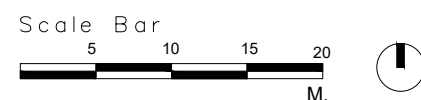

HOMZ

DESIGN | PLAN | BUILD

www.homz.uk / 0 330 818 3001

Drawing Title: Proposed Block Plan
Drawing Number: H-0606-0315 Beach Road
Site Address: 15 Beach Road P0110AA
Scale: 1/500 at A3
Revision: V1
Date: 14.05.2026