
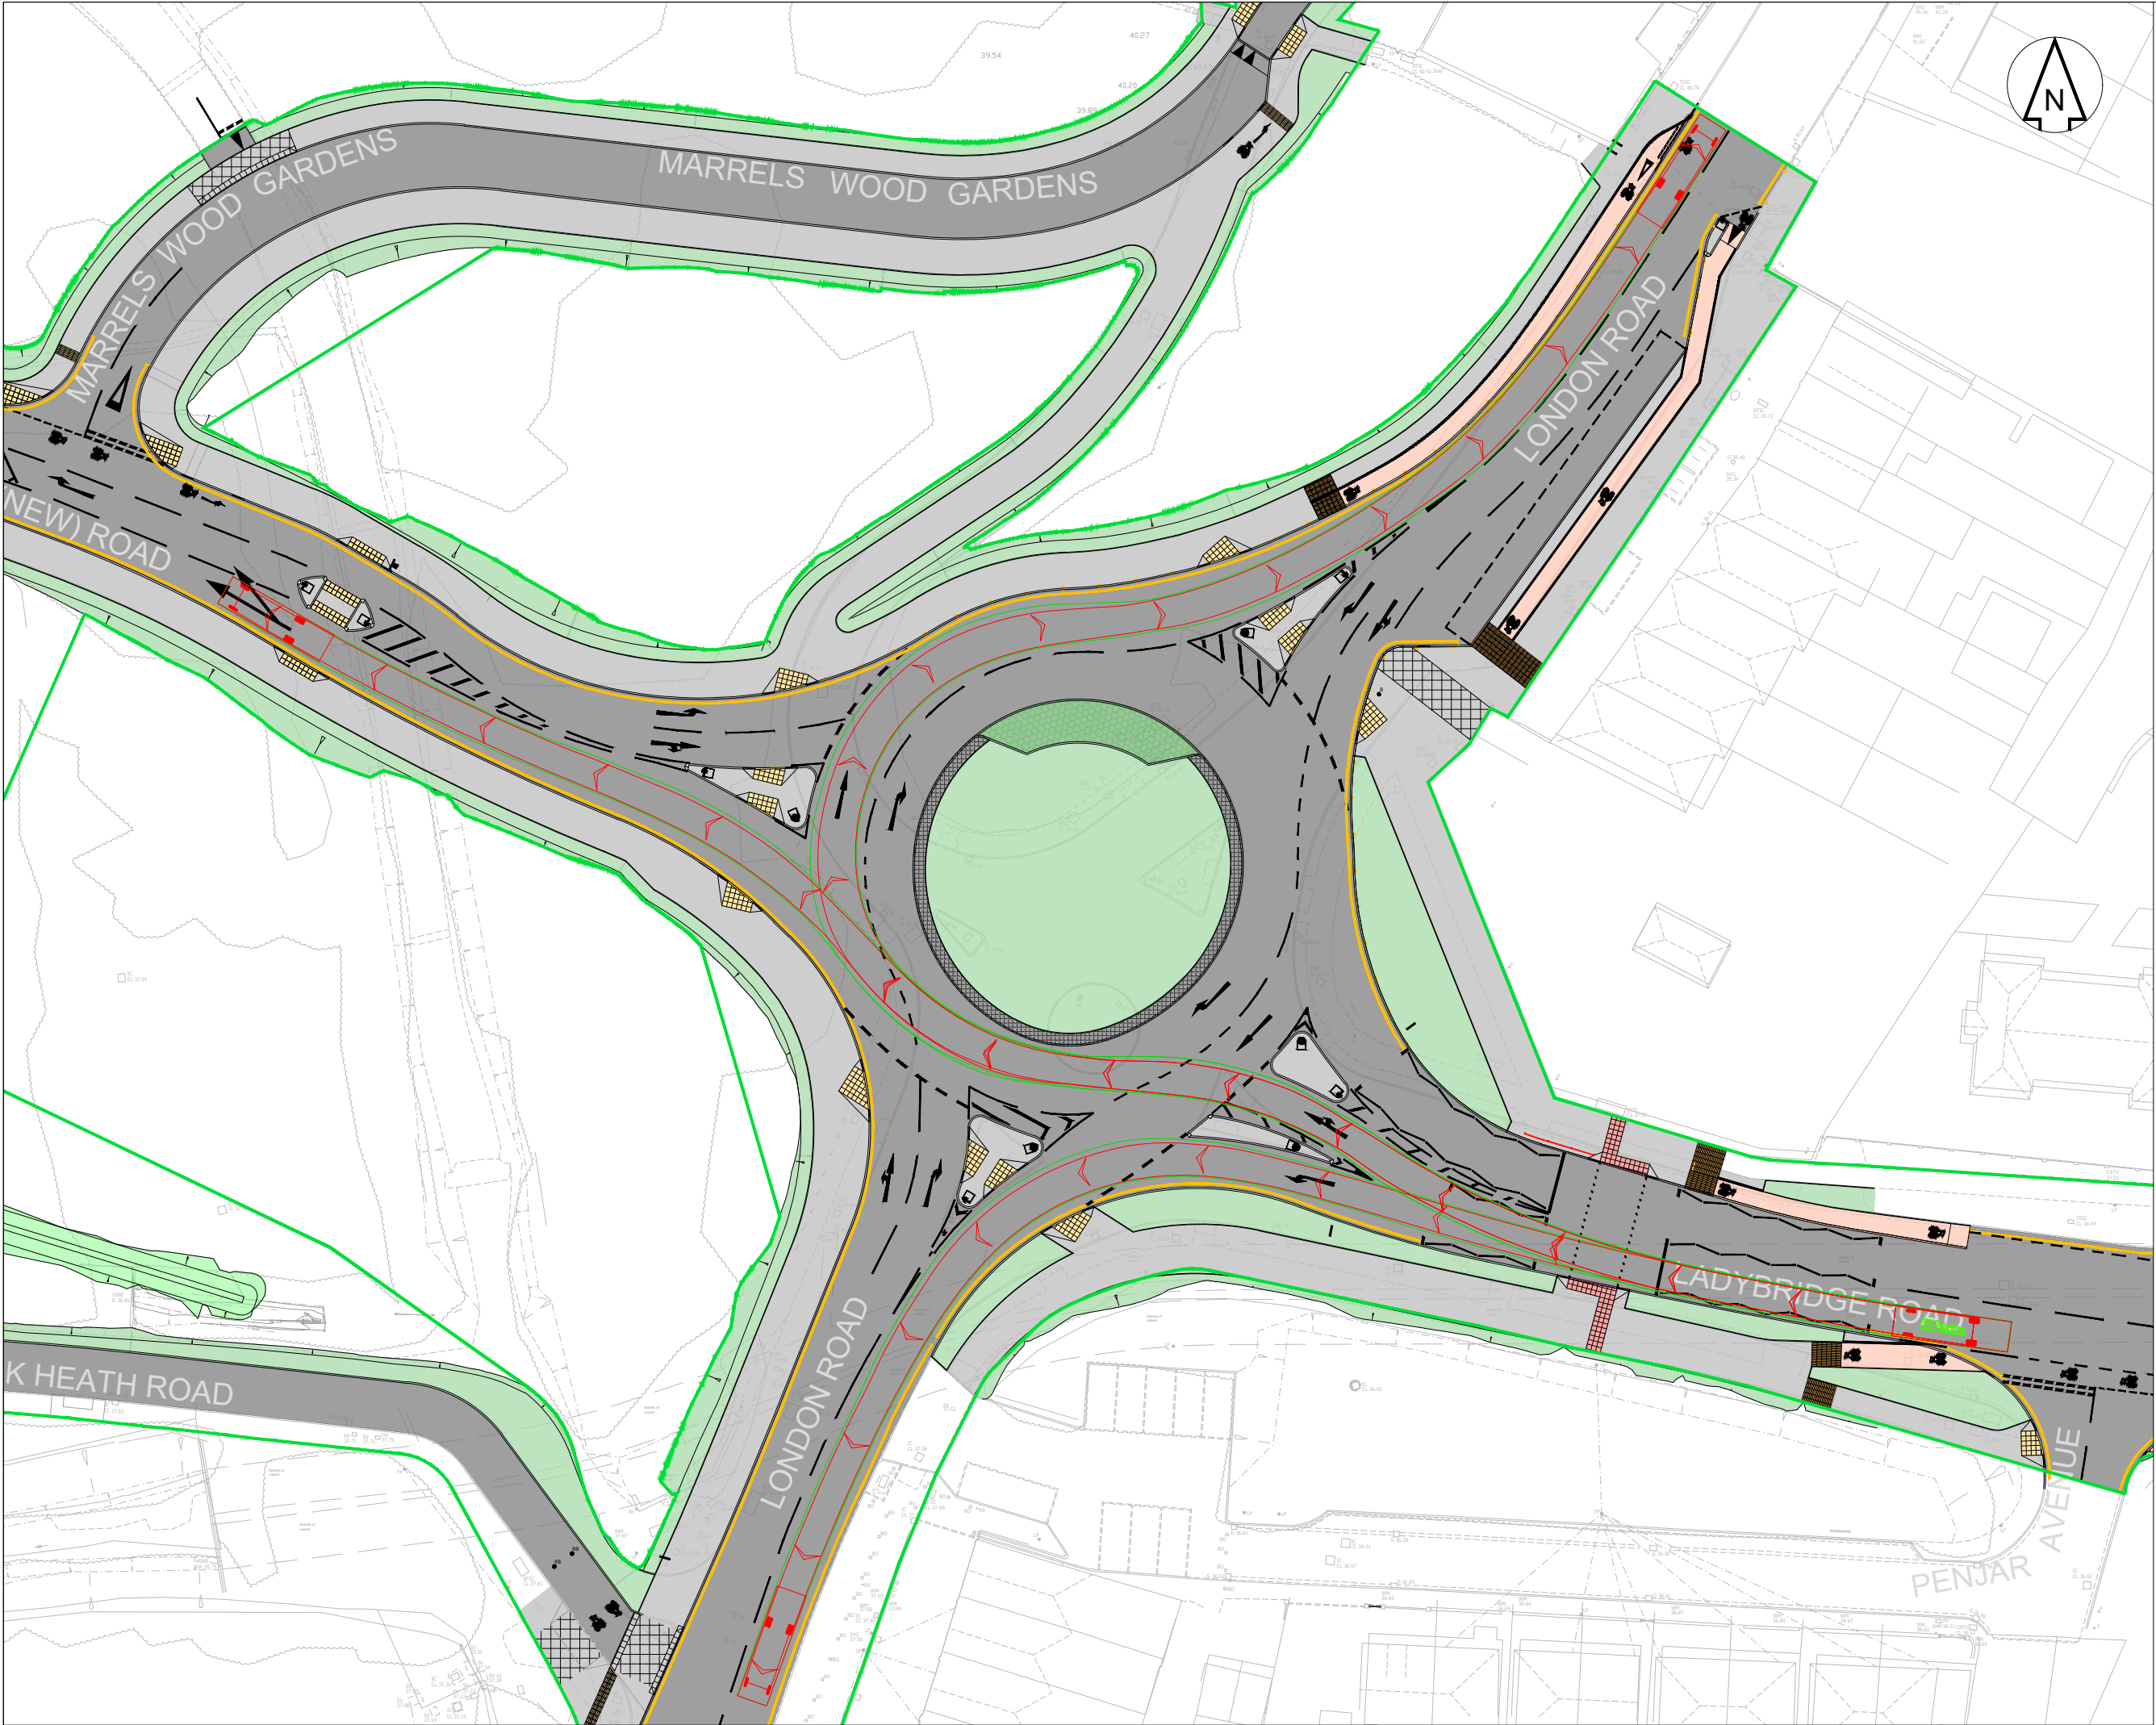
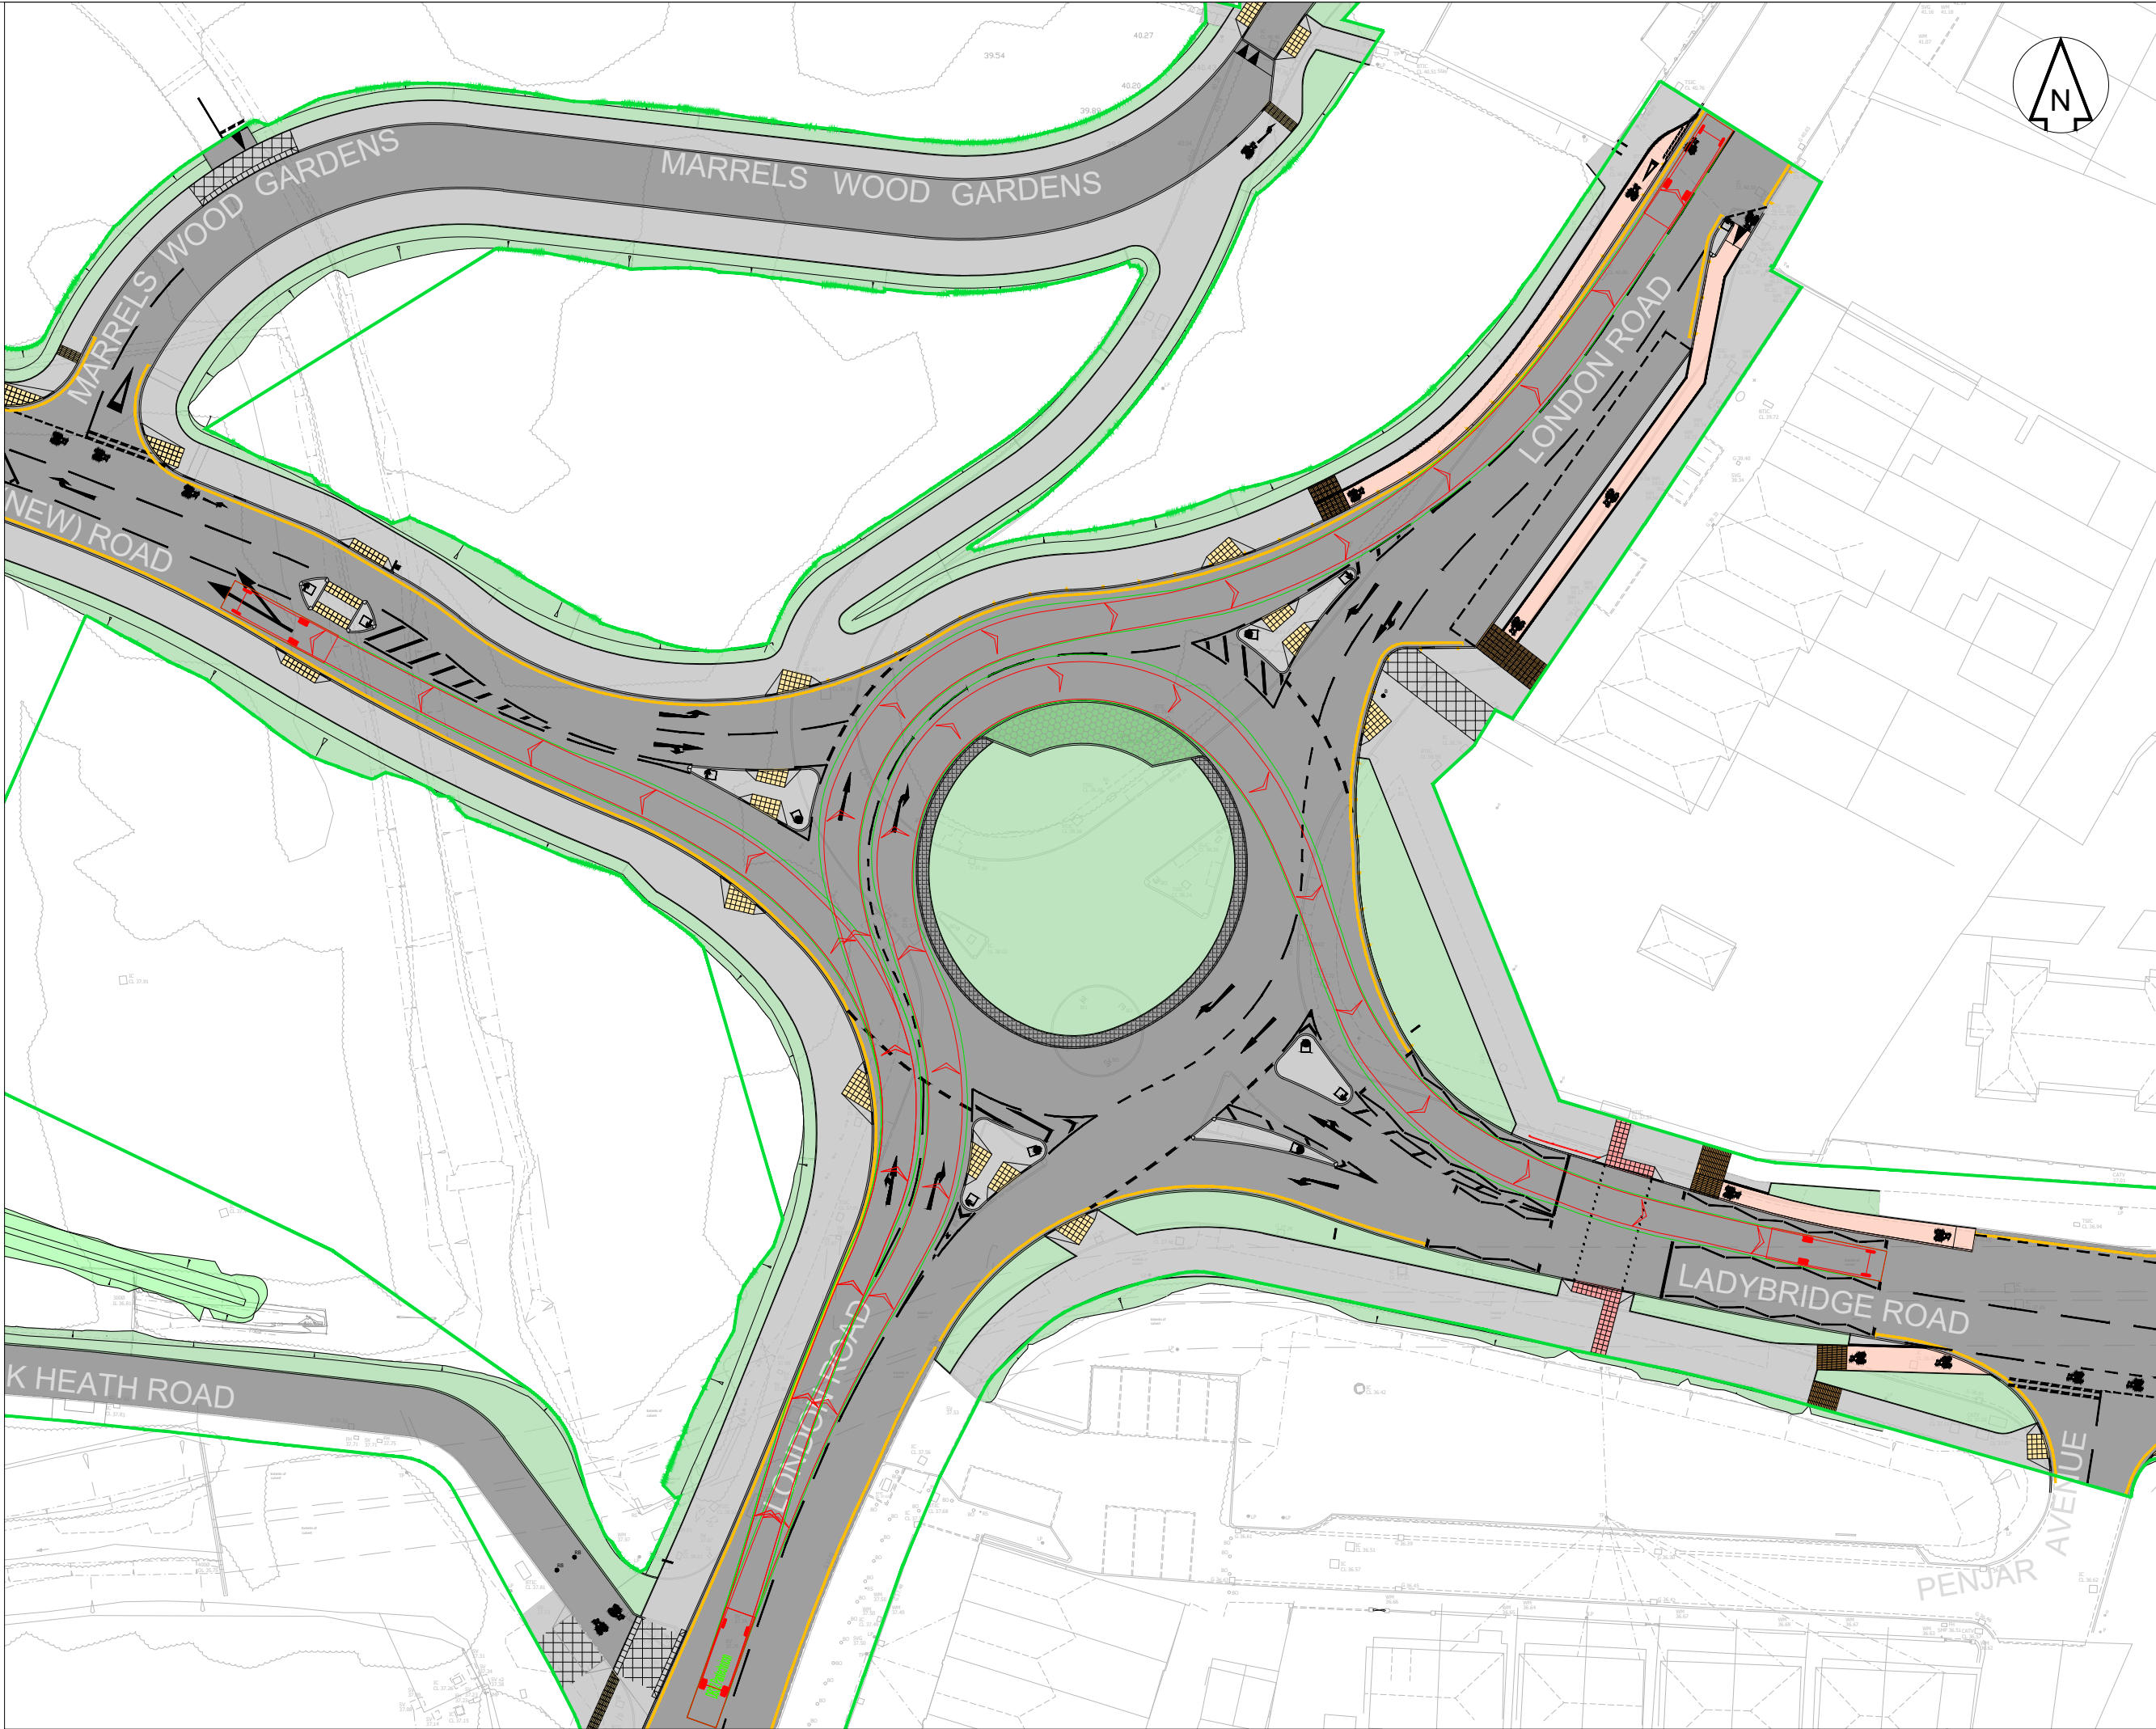
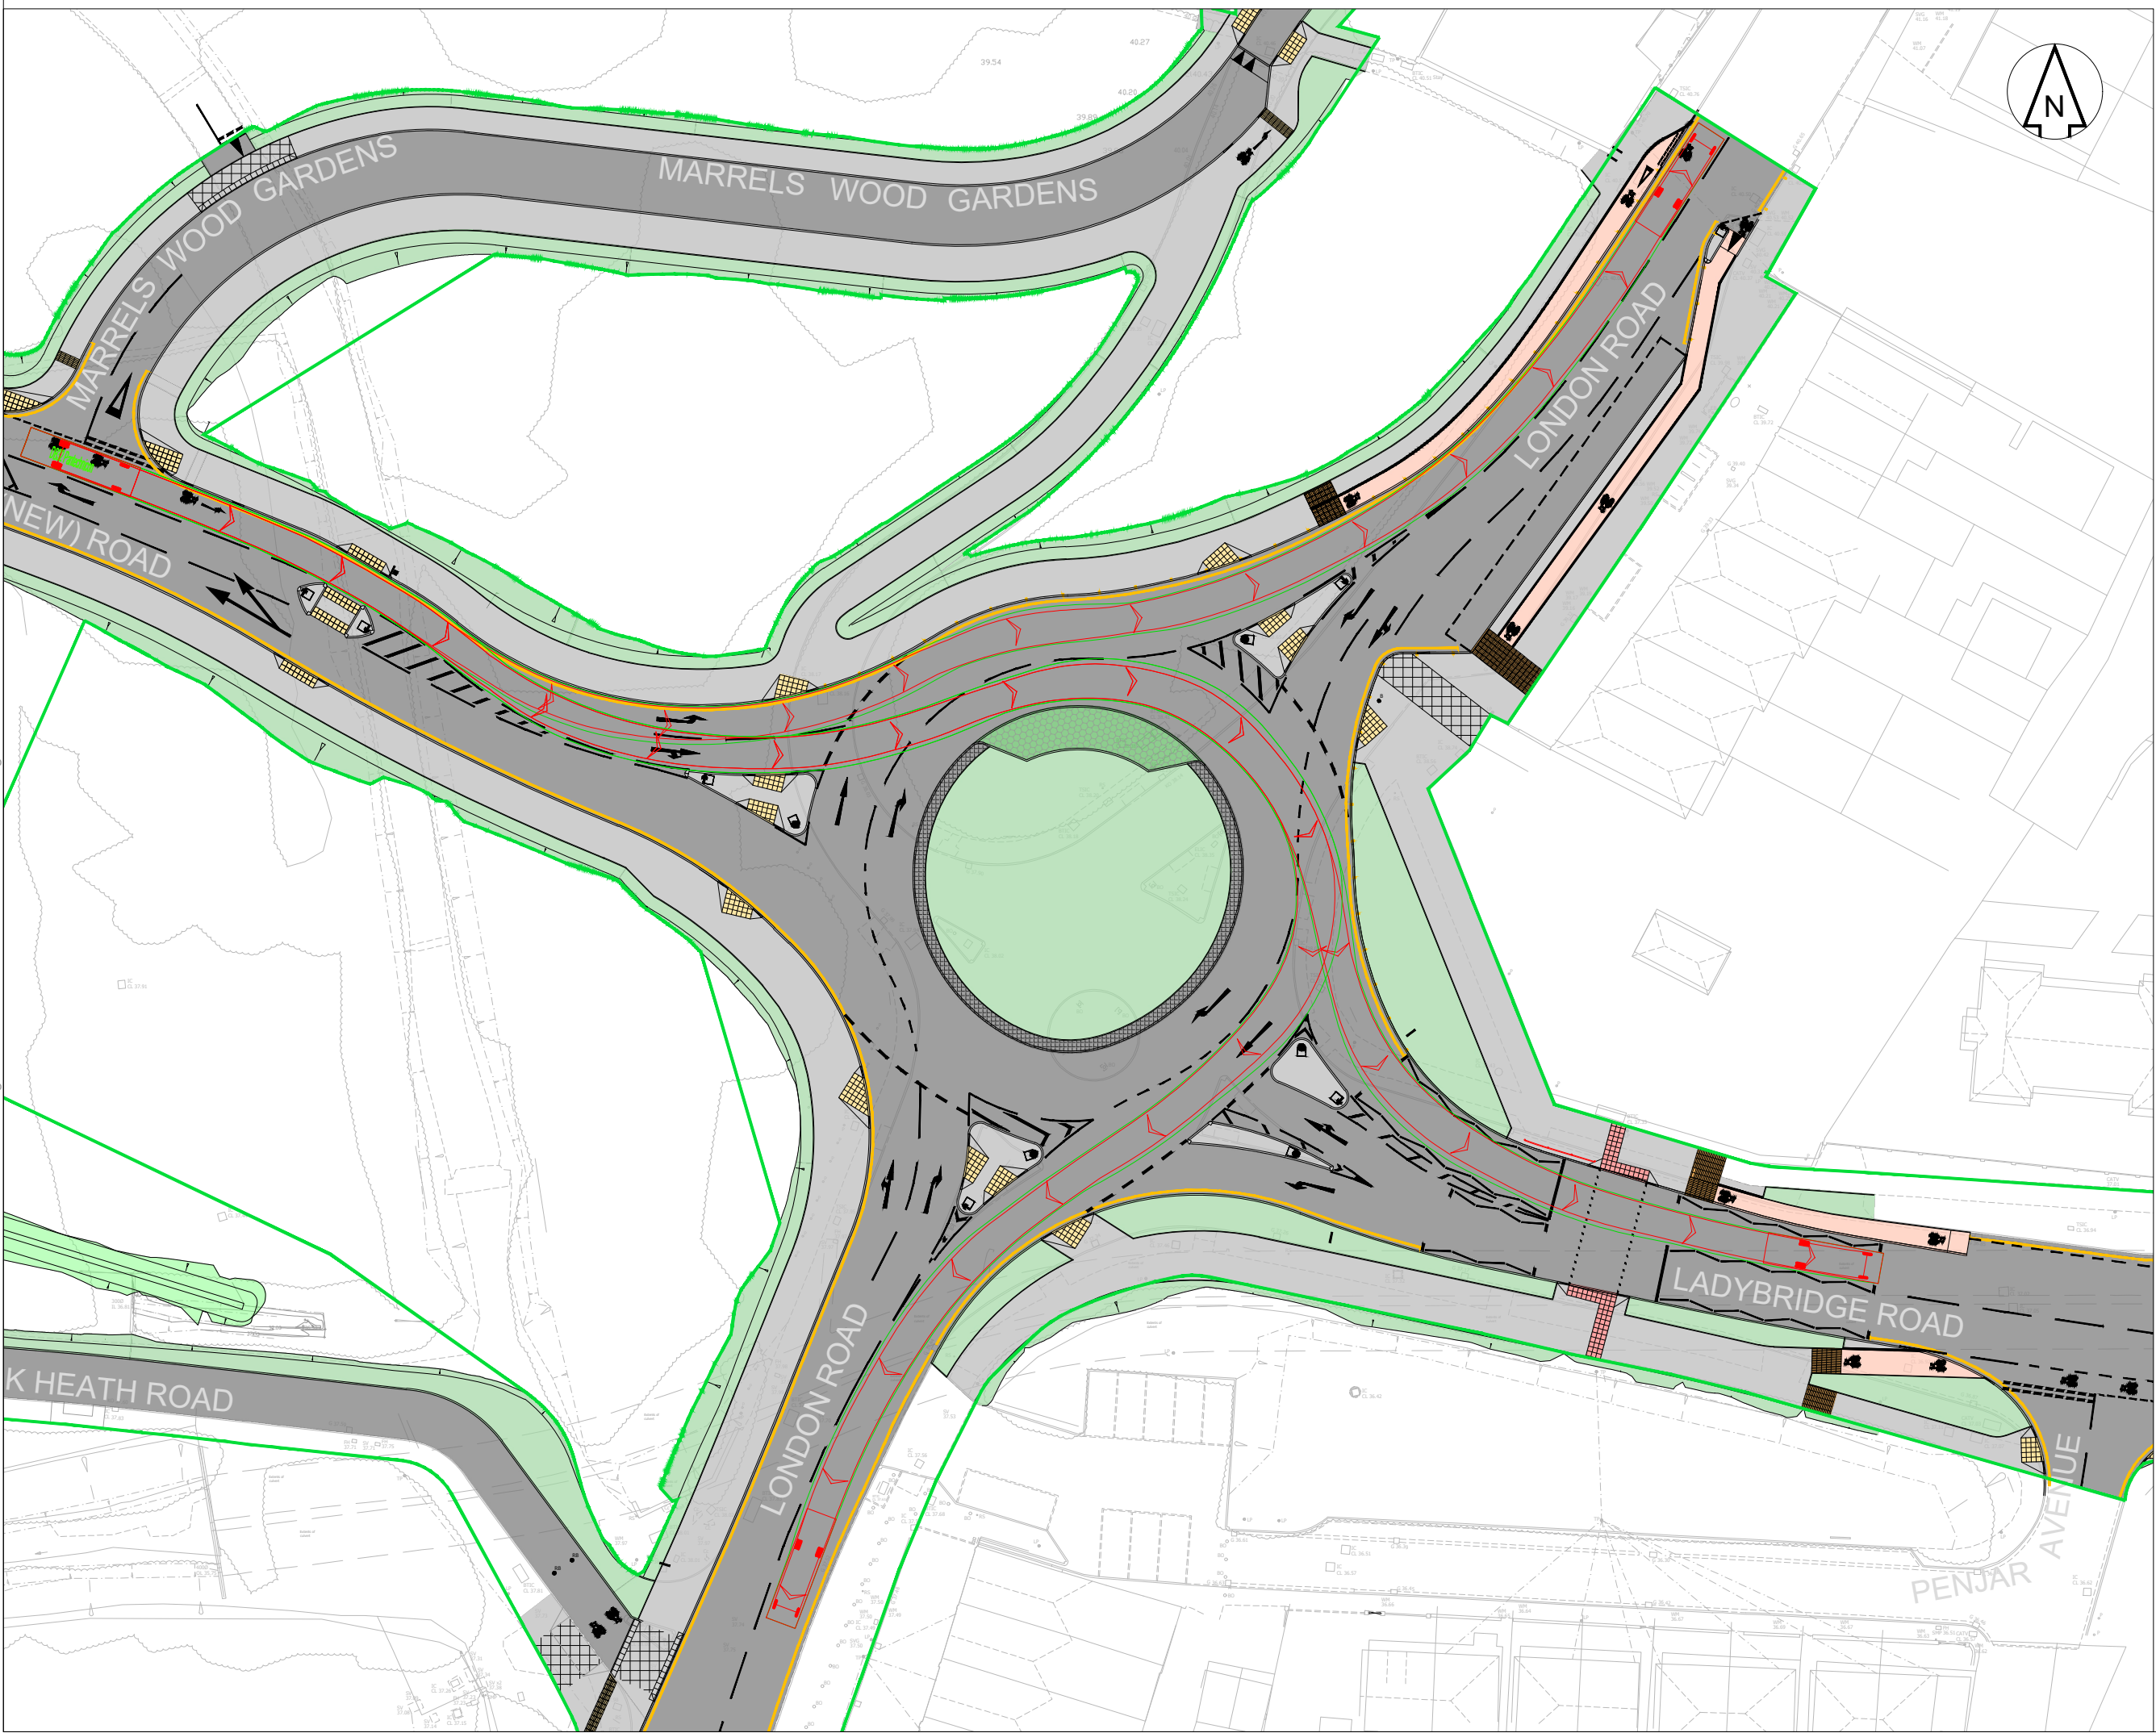


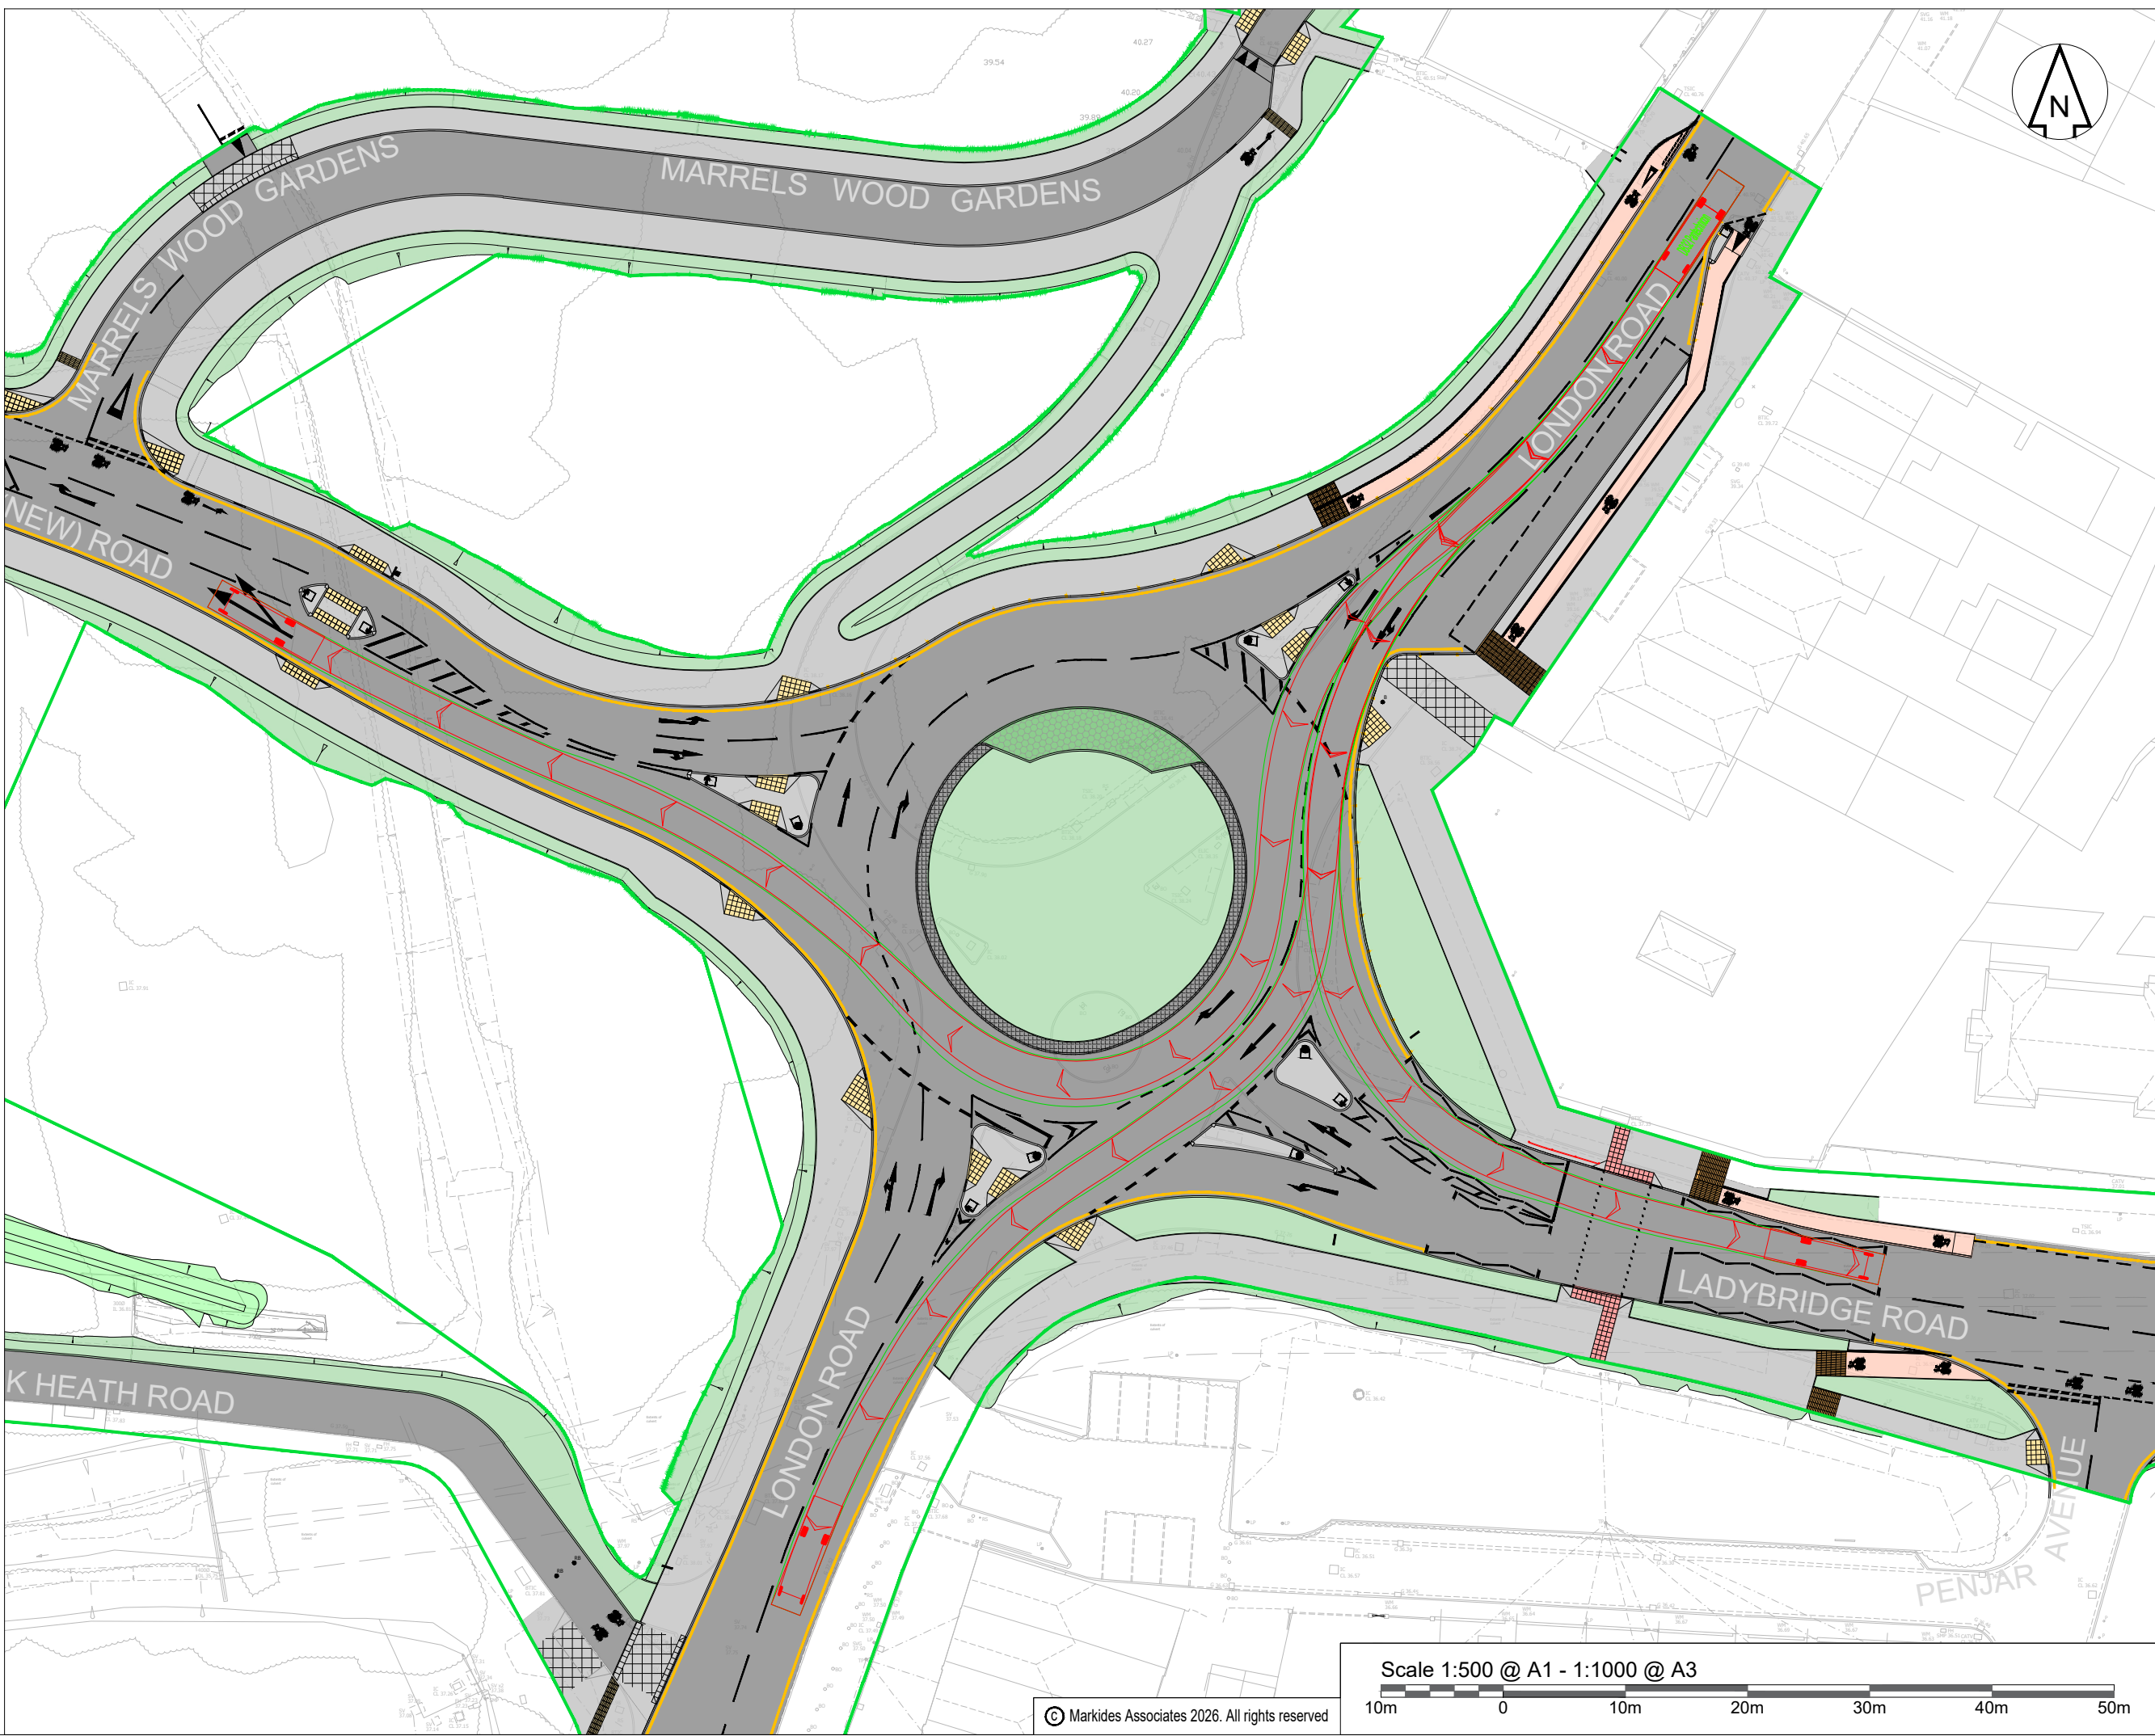


DO NOT SCALE OFF THIS DRAWING

Notes:

- Do not scale off this drawing.
- All dimensions in metres unless otherwise stated.
- Site Location:
 - Nearest postcode - PO7 5EW
 - What3Words - pays.saints.branch
- All dimensions, levels, survey grid co-ordinates and details shown on this drawing are to be checked on site by the contractor. Any discrepancies must be reported to the engineer prior to commencement of the works so that adjustments may be made if necessary.
- No deviation from the details shown on this drawing is permitted without prior permission from the engineer.
- This drawing is to be read in conjunction with all drawings with project reference number 24314.
- For profile of vehicles used for swept path analysis refer to viewpoints:

KEY:

- Proposed kerbline
- Proposed tactile paving (red colour)
- Proposed tactile paving (buff colour)
- Proposed corduroy paving (buff colour)
- Proposed ladder paving (buff colour)
- Proposed tramline paving (buff colour)
- Proposed asphalt carriageway
- Red coloured asphalt (tarmac ulicolour or similar approved coloured asphalt)
- Proposed asphalt footway
- Proposed cycle lane
- Proposed verge
- Proposed asphalt vehicle crossover
- Proposed 1m tarmacadam strip
- Proposed grasscrete
- Proposed road signs
- Temporary signs mounted on quick fit frame (minimum of 45m away from give way line)
- Proposed flexible bollard (left turn / right turn / plain face)
- Proposed bollard (removable)
- Proposed bollard (concrete)
- Vehicle forward speed: 24.15 kph (15 mph)
- Vehicle reverse speed: 2.5 kph (1.5 mph)
- No dry steering has been used
- Vehicle forward manoeuvre
- Vehicle reverse manoeuvre

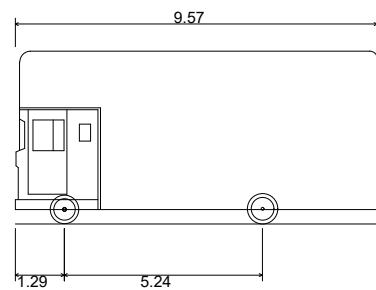

DB32 Pantechnicon	
Overall Length	9.570m
Overall Width	2.520m
Overall Body Height	4.571m
Min Body Ground Clearance	0.383m
Max Track Width	2.300m
Lock to lock time	6.00s
Kerb to kerb Turning Radius	10.450m

Revision History

Rev	Comment	By	Chkd	Appr	Date
P06	FOR APPROVAL	LB	HJ	HJ	03.06.2026
P05	FOR APPROVAL	LB	LL	HJ	27.05.2026
P04	FOR APPROVAL	LB	SS	HJ	14.11.2025
P03	FOR APPROVAL	LB	SS	HJ	07.11.2025
P02	ISSUE 2	LB	SS	HJ	07.10.2025
P01	FIRST ISSUE	LB	SS	HJ	25.09.2025

Current Revision

Rev	Comment	By	Chkd	Appr	Date
P06	FOR APPROVAL	LB	HJ	HJ	03.06.2026

S4 - FOR APPROVAL

GRAINGER PLC




Project
BEREWOOD, WATERLOOVILLE
SOUTHERN ACCESS JUNCTION

Drawing Title
SECTION 278 - SWEEP PATH ANALYSIS
PANTECHNICON - ROUNDABOUT
SHEET 3

Markides Associates reference: 24314 1:500 @A1

24314-MA-XX-XX-DR-C-7003-S4 - P06

Scale 1:500 @ A1 - 1:1000 @ A3

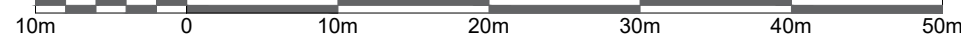

© Markides Associates 2026. All rights reserved