


**DESIGNER'S NOTE:**

- Design based on topographic survey 2500 S10 – Berewood (PS) from Encompass Surveys (dated January 2025) received 03/02/2025.
- Lighting design by Enevero drawing EVO20031294-LD-001-F dated May 2026.
- Traffic signal design for Toucan crossing by Ringway, refer to drawing 1568\_003\_1250\_001 dated November 2025.

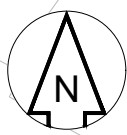

DO NOT SCALE OFF THIS DRAWING

Notes:

- This drawing is to be read in conjunction with all drawings with project reference number 23027.
- Do not scale off this drawing. All dimensions are to be established on site.
- All dimensions in metres unless otherwise stated.
- Site Location:
  - Nearest postcode - PO7 5EW
  - Win3Words - pays saints branch
- All dimensions, levels, survey grid co-ordinates and details shown on this drawing are to be checked on site by the contractor. Any discrepancies must be reported to the engineer prior to commencement of works so that adjustments may be made if necessary.
- No deviation from the details shown on this drawing is permitted without prior permission from the engineer.

Key:

- S278 works boundary
- Proposed kerbline
- Proposed tactile paving
- Proposed corduroy / ladder paving
- Proposed tramline paving
- Proposed major / minor contours (0.025m / 0.100m)

Revision History

|     |              |    |      |      |            |
|-----|--------------|----|------|------|------------|
| P06 | FOR APPROVAL | LB | HJ   | HJ   | 03.06.2028 |
| P05 | FOR APPROVAL | LB | LL   | HJ   | 29.05.2026 |
| P04 | FOR APPROVAL | LB | SS   | HJ   | 14.11.2025 |
| P03 | FOR APPROVAL | LB | SS   | HJ   | 07.11.2025 |
| P02 | ISSUE 2      | LB | SS   | HJ   | 07.10.2025 |
| P01 | FIRST ISSUE  | LB | SS   | HJ   | 30.09.2025 |
| Rev | Comment      | By | Chkd | Appr | Date       |

Current Revision

|     |              |    |      |      |            |
|-----|--------------|----|------|------|------------|
| P06 | FOR APPROVAL | LB | HJ   | HJ   | 03.06.2028 |
| Rev | Comment      | By | Chkd | Appr | Date       |

S4 - FOR APPROVAL

GRAINGER PLC




Project  
BEREWOOD, WATERLOOVILLE  
SOUTHERN ACCESS JUNCTION

Drawing Title  
SECTION 278  
CONTOURS PLAN  
SHEET 2

Markides Associates reference: 24314 1:250 @A1  
24314-MA-XX-XX-DR-C-0602-S4 - P06

Scale 1:250 @ A1 - 1:500 @ A3

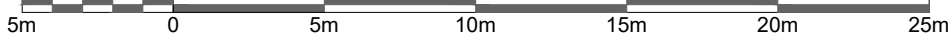

© Markides Associates 2026. All rights reserved