



DO NOT SCALE OFF THIS DRAWING

Notes:

1. Do not scale off this drawing.
2. All dimensions in metres unless otherwise stated.
3. Site Location:
 - 3.1. Nearest postcode - PO7 5EW
 - 3.2. What3Words - pays.saints.branch
4. All dimensions, levels, survey grid co-ordinates and details shown on this drawing are to be checked on site by the contractor. Any discrepancies must be reported to the engineer prior to commencement of the works so that adjustments may be made if necessary.
5. No deviation from the details shown on this drawing is permitted without prior permission from the engineer.
6. This drawing is to be read in conjunction with all drawings with project reference number 24314.
7. Forward visibility plays are drawn in accordance with Manual for Streets.
8. Crossing visibility is drawn in accordance with Traffic Sign Manual (TSM) chapter 6.
9. Crossing visibility to cover the back of tactile paving area.
10. Visibility plays should be maintained at all times free from any obstruction between 600mm and 2.5m above the level of the adjacent highway.

Key:

- S278 works boundary
- Sheet plan areas

Revision History

Rev	Comment	By	Chkd	Appr	Date
P03	FOR APPROVAL	LB	HJ	HJ	03.06.2026
P02	FOR APPROVAL	DE	HJ	HJ	14.11.2025
P01	FOR APPROVAL	DE	HJ	HJ	07.11.2025
Rev	Comment	By	Chkd	Appr	Date
Current Revision					
P03	FOR APPROVAL	LB	HJ	HJ	03.06.2026
Rev	Comment	By	Chkd	Appr	Date

S4 FOR APPROVAL

GRAINGER PLC




Project
BEREWOOD, WATERLOOVILLE
SOUTHERN ACCESS JUNCTION

Drawing Title
SECTION 278
SHEET PLAN

Markides Associates reference: 24314 1:500 @A1

24314-MA-XX-XX-DR-C-0005-S4 - P03

Scale 1:500 @ A1 - 1:1000 @ A3

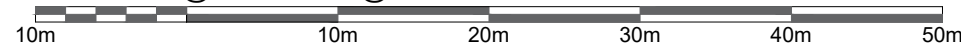

© Markides Associates 2026. All rights reserved

N:\24314 - Waterloo - Southern Access Junction\06_CAD\BIM\06_01_CAD\B Detailed Design\24314-MA-XX-XX-DR-C-0005_S4.dwg