UK MAP CENTRE .com

RUN DOG RUN 46 MENGHAM LANE HAYLING ISLAND HAMPSHIRE PO11 9JX
Supplied by: www.ukmapcentre.com
Product Info: www.ukmapcentre.com/rural-site-location-plans-2500-scale
Serial No: 334563
Centre Coordinates: 472687,99368
Production Date: 17/06/2026

North

0 25 50 75 100 125 m
Scale 1:2500 - 1cm = 25m - A4 Size

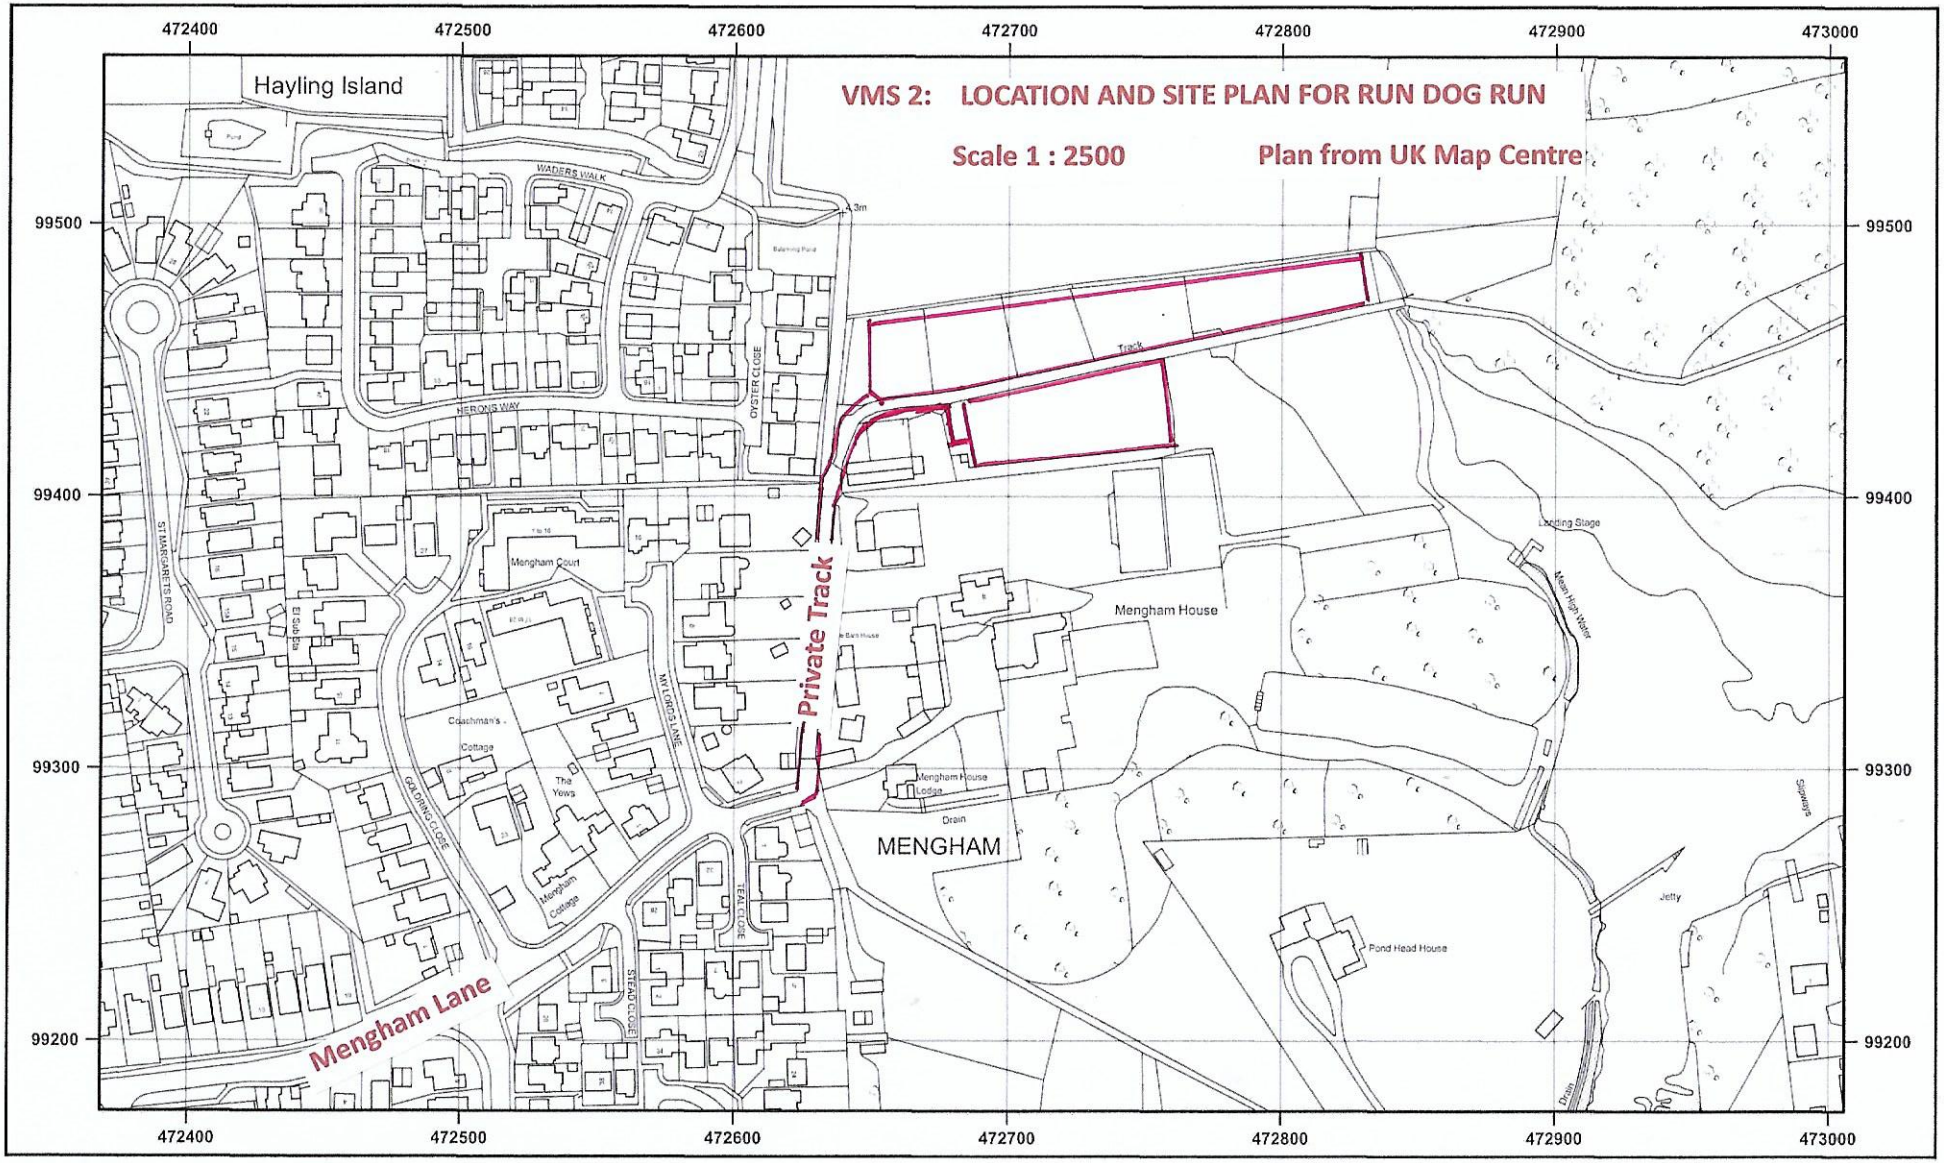

© Crown copyright and database rights 2026 OS AC0000848283. Public rights of way shown on this map have been taken from Local Authority definitive maps. The representation on this map of any other road, track or path is no evidence of the existence of a right of way.

Ordnance Survey Licensed Data