




©2020 Cellnex
All rights reserved. No part of this publication may be reproduced, stored in a retrieval system or transmitted in any form or by any means (Electronic, Mechanical, Photocopying, Recording or otherwise), without the prior written consent of the Company.


NOTES

BASED UPON ORDNANCE
SURVEY DIGITAL DATA
WITH THE PERMISSION OF
THE CONTROLLER OF HIS
MAJESTY'S STATIONERY
OFFICE, © CROWN
COPYRIGHT. LICENCE NO.
AC0000806982

O.S. LANDRANGER MAP
No. 197

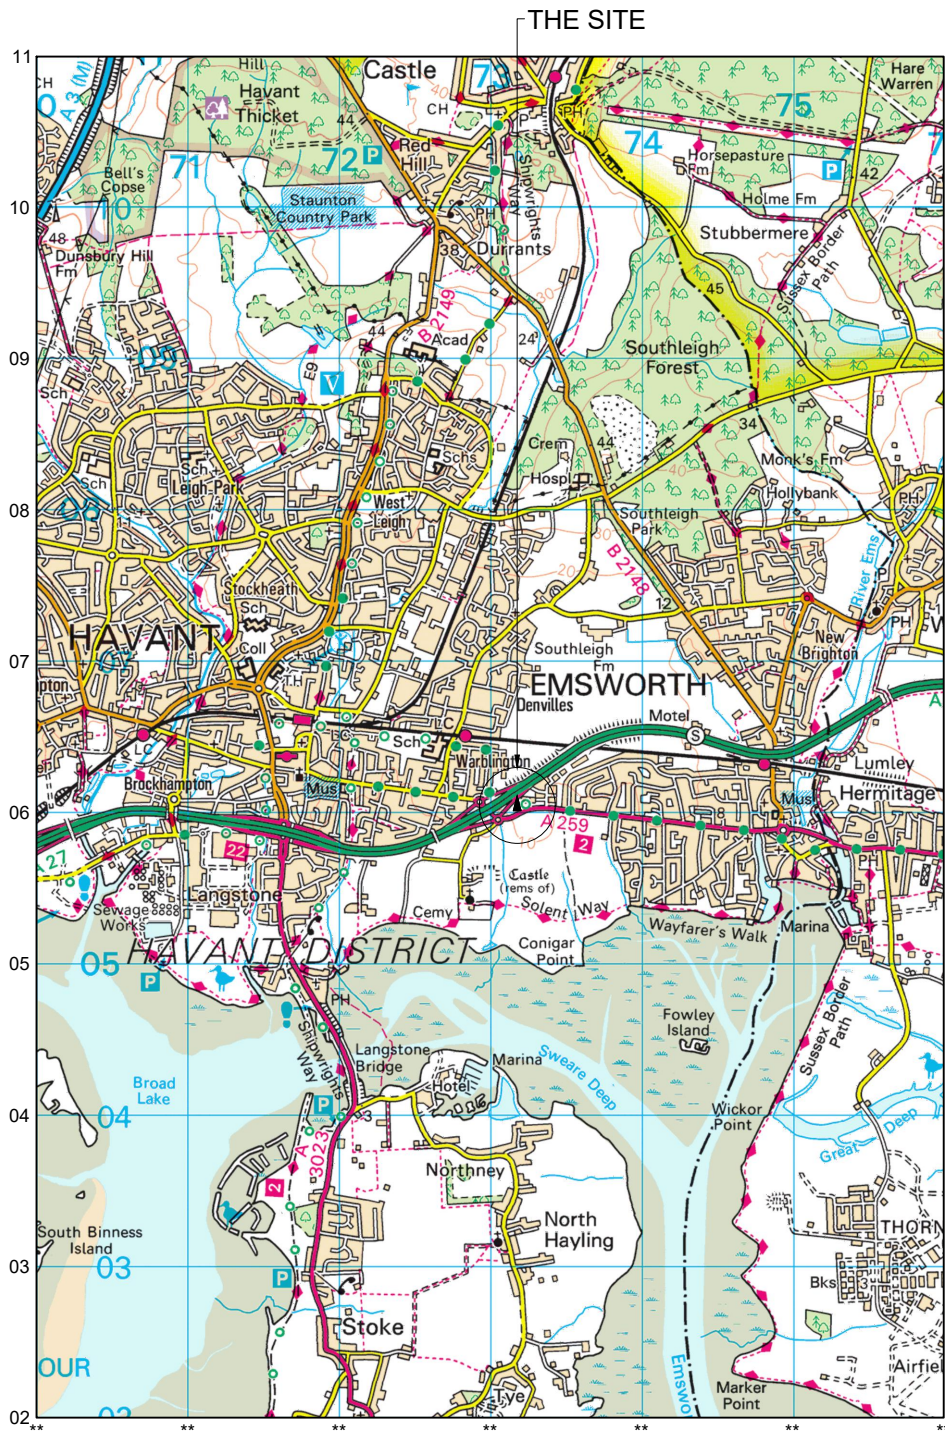

LOCATION PLAN
SCALE 1:50,000

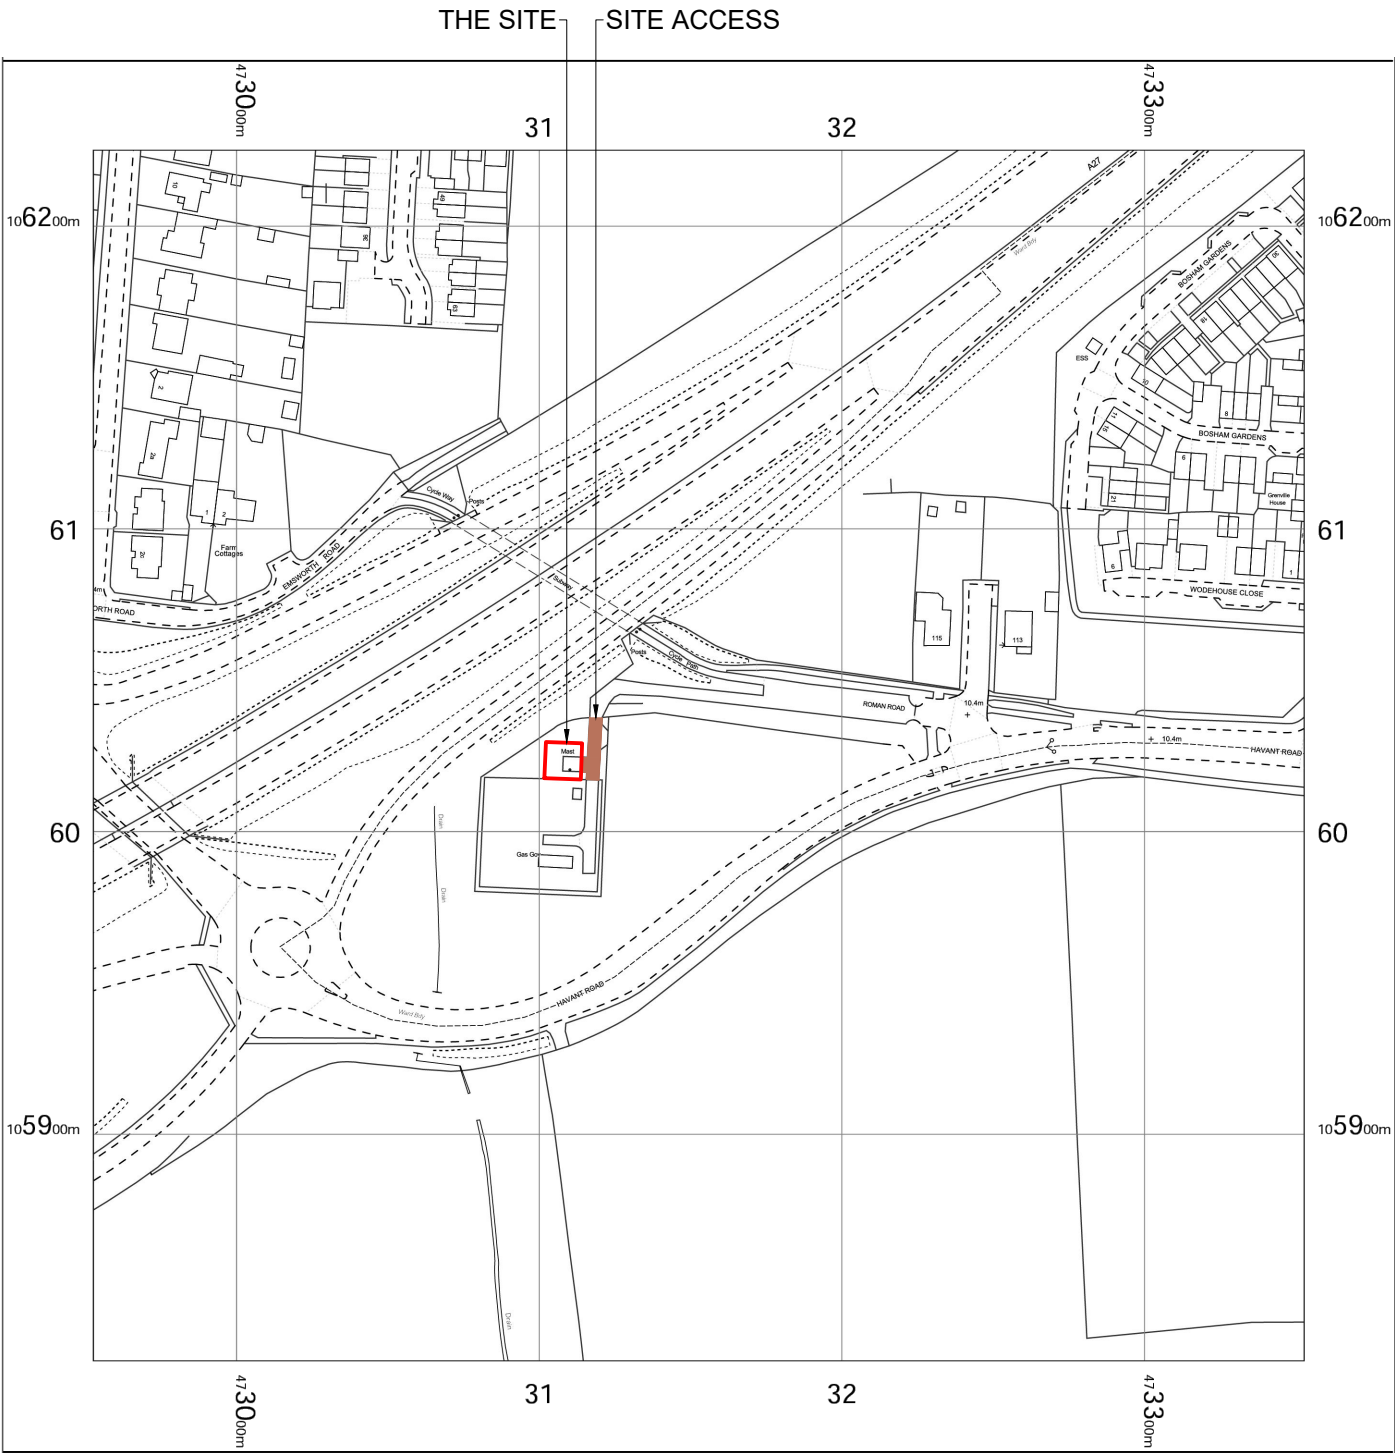

LOCATION PLAN
SCALE 1:2500

1	COL.MOD.UK.0009796 LOCATION PLAN	29-06-26	WHP	8ED
ISS	REVISION	DATE	DRN	APP

cellnex
driving telecom connectivity
CELLNEX UK
R+, 4TH FLOOR, 2 BLAGRAVE STREET, READING, RG1 1AZ
Tel: 020 4526 8553

SITE No **UK-HA-006484**
WARBLINGTON HAVANT ROAD
HAVANT ROAD
WARBLINGTON
LANGSTONE
HAMPSHIRE
PO10 7LG

NGR **SU 73110 06030**
OS GRID **473110 106030**

TITLE
LOCATION PLAN

SCALE	SEE DRAWING		
DRAWN	8ED	29-06-26	
APPROVED	8ED	29-06-26	

DRG No. Sheet 1 of 1 Rev

UKHA006484-00-004-ML001 **1**