


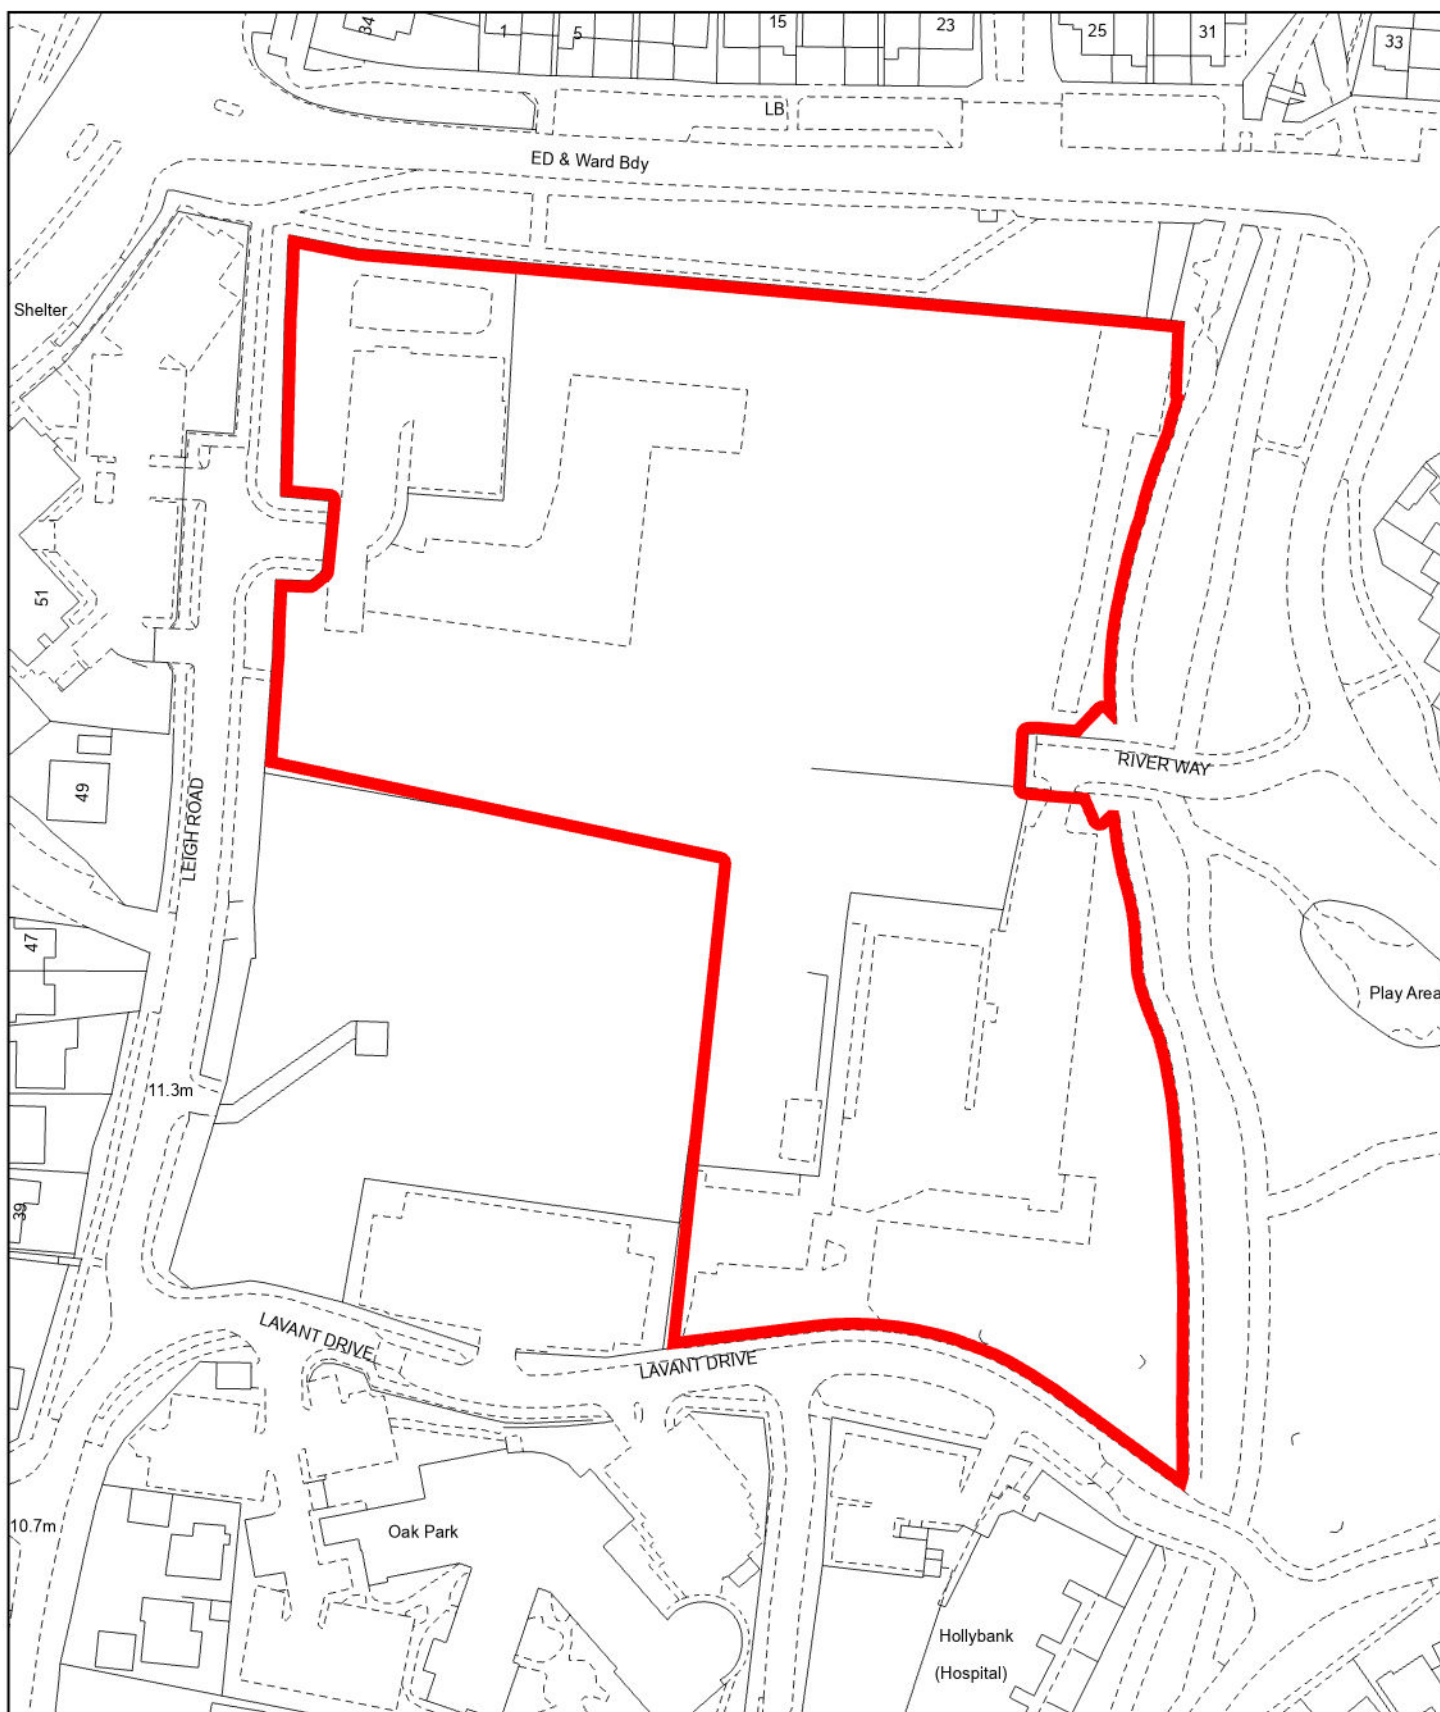

Former Oak Park School
River Way
Havant
PO9 2EL

Plan No. Revision
A/13/1082/A

0 0.02 0.04 Km

File Ref.
13/SS/041.000.000

Date
May 2026

Scale
1:1,250 @ A4

© Crown copyright and database rights 2026
 Ordnance Survey [100019180]. Use of this data is
 subject to terms and conditions. You are granted a
 non-exclusive, royalty free, revocable licence solely
 to view the Licensed Data for non-commercial
 purposes for the period during which HCC makes it
 available. You are not permitted to copy, sub-
 license, distribute, sell or otherwise make available
 the Licensed Data to third parties in any form. Third
 party rights to enforce the terms of this licence shall
 be reserved to Ordnance Survey.



Hampshire
 County Council

Property
Services