


1 Southbrook Close - Pergola

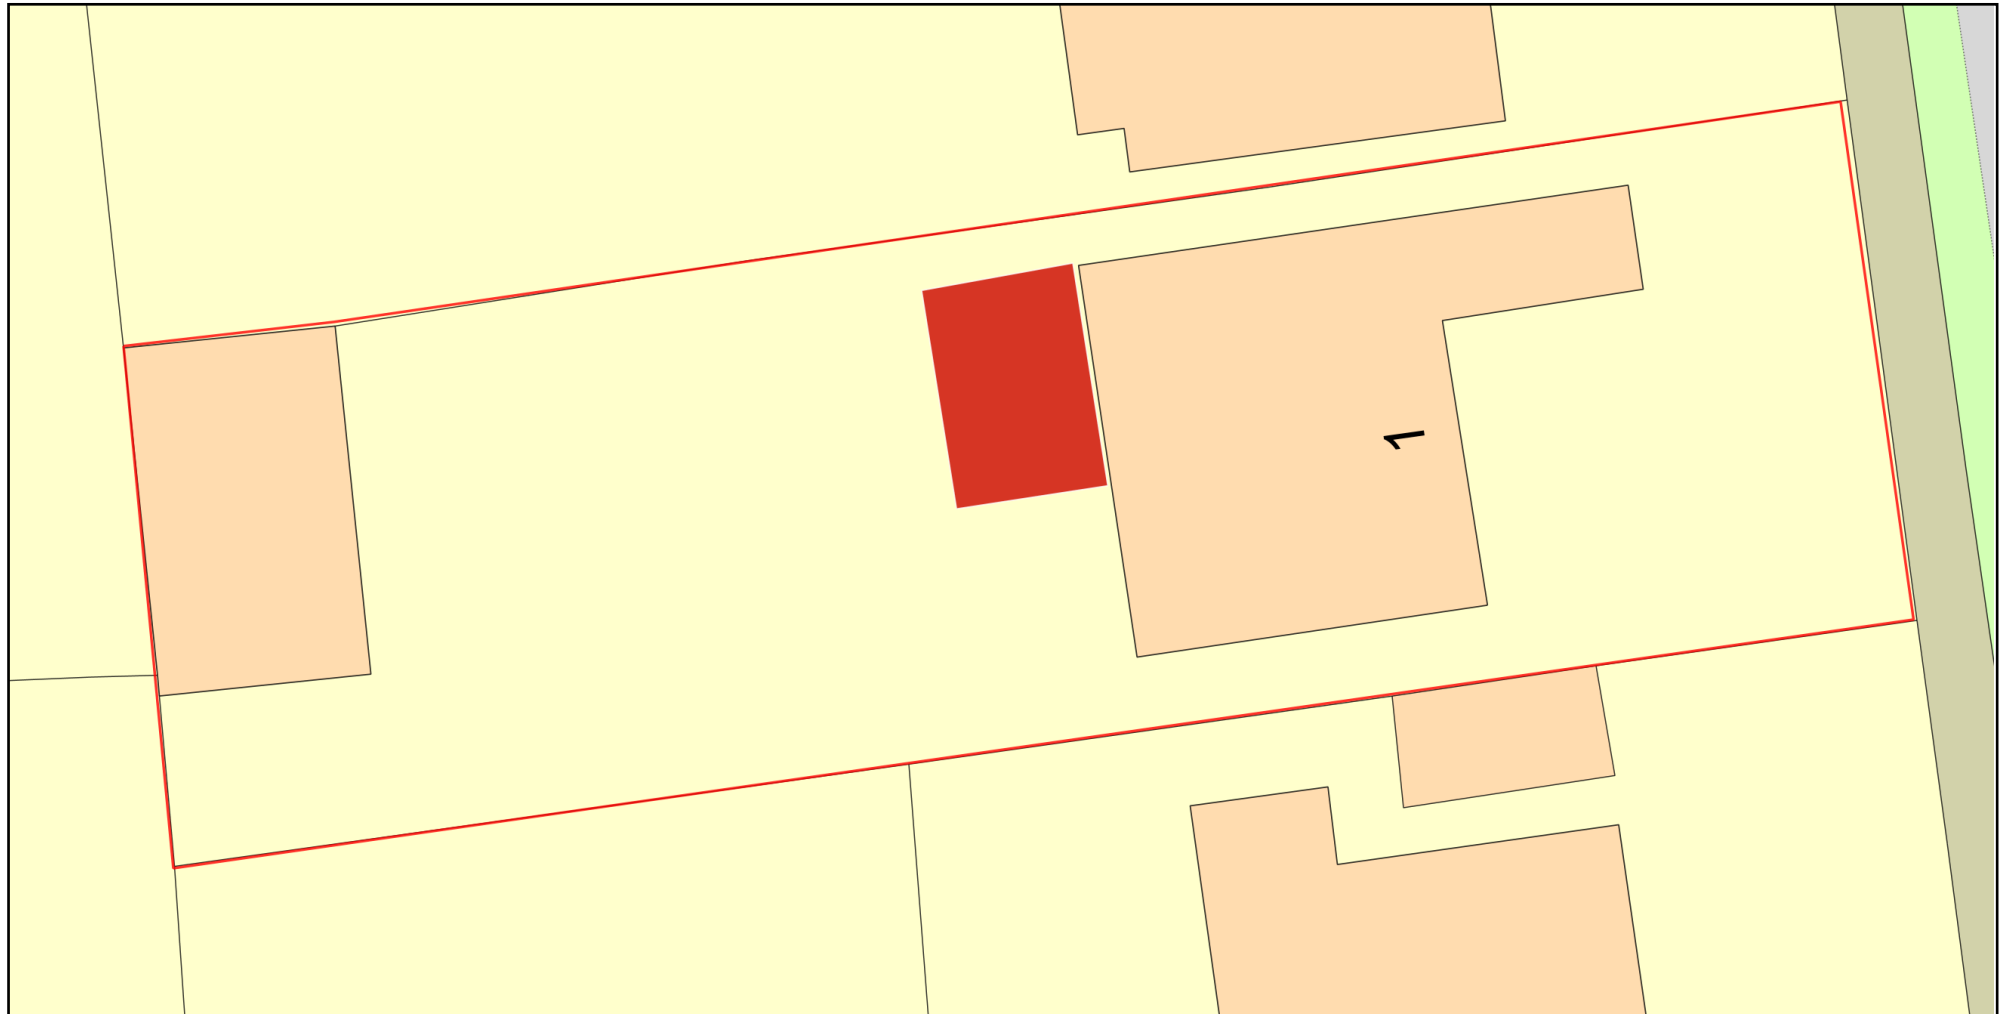

0 10
Metres



Plan Produced for: Paul Crafts

Date Produced: 28 Jul 2026

Plan Reference Number: TQRQM26209131827698

Scale: 1:200 @ A4

© Crown copyright and database rights 2025 OS 100042766

