


Location Plan

Site Address: 37, Cavendish Drive, Waterlooville, PO7 7PJ

Date Produced: 28-Jul-2026

Scale: 1:1250 @A4

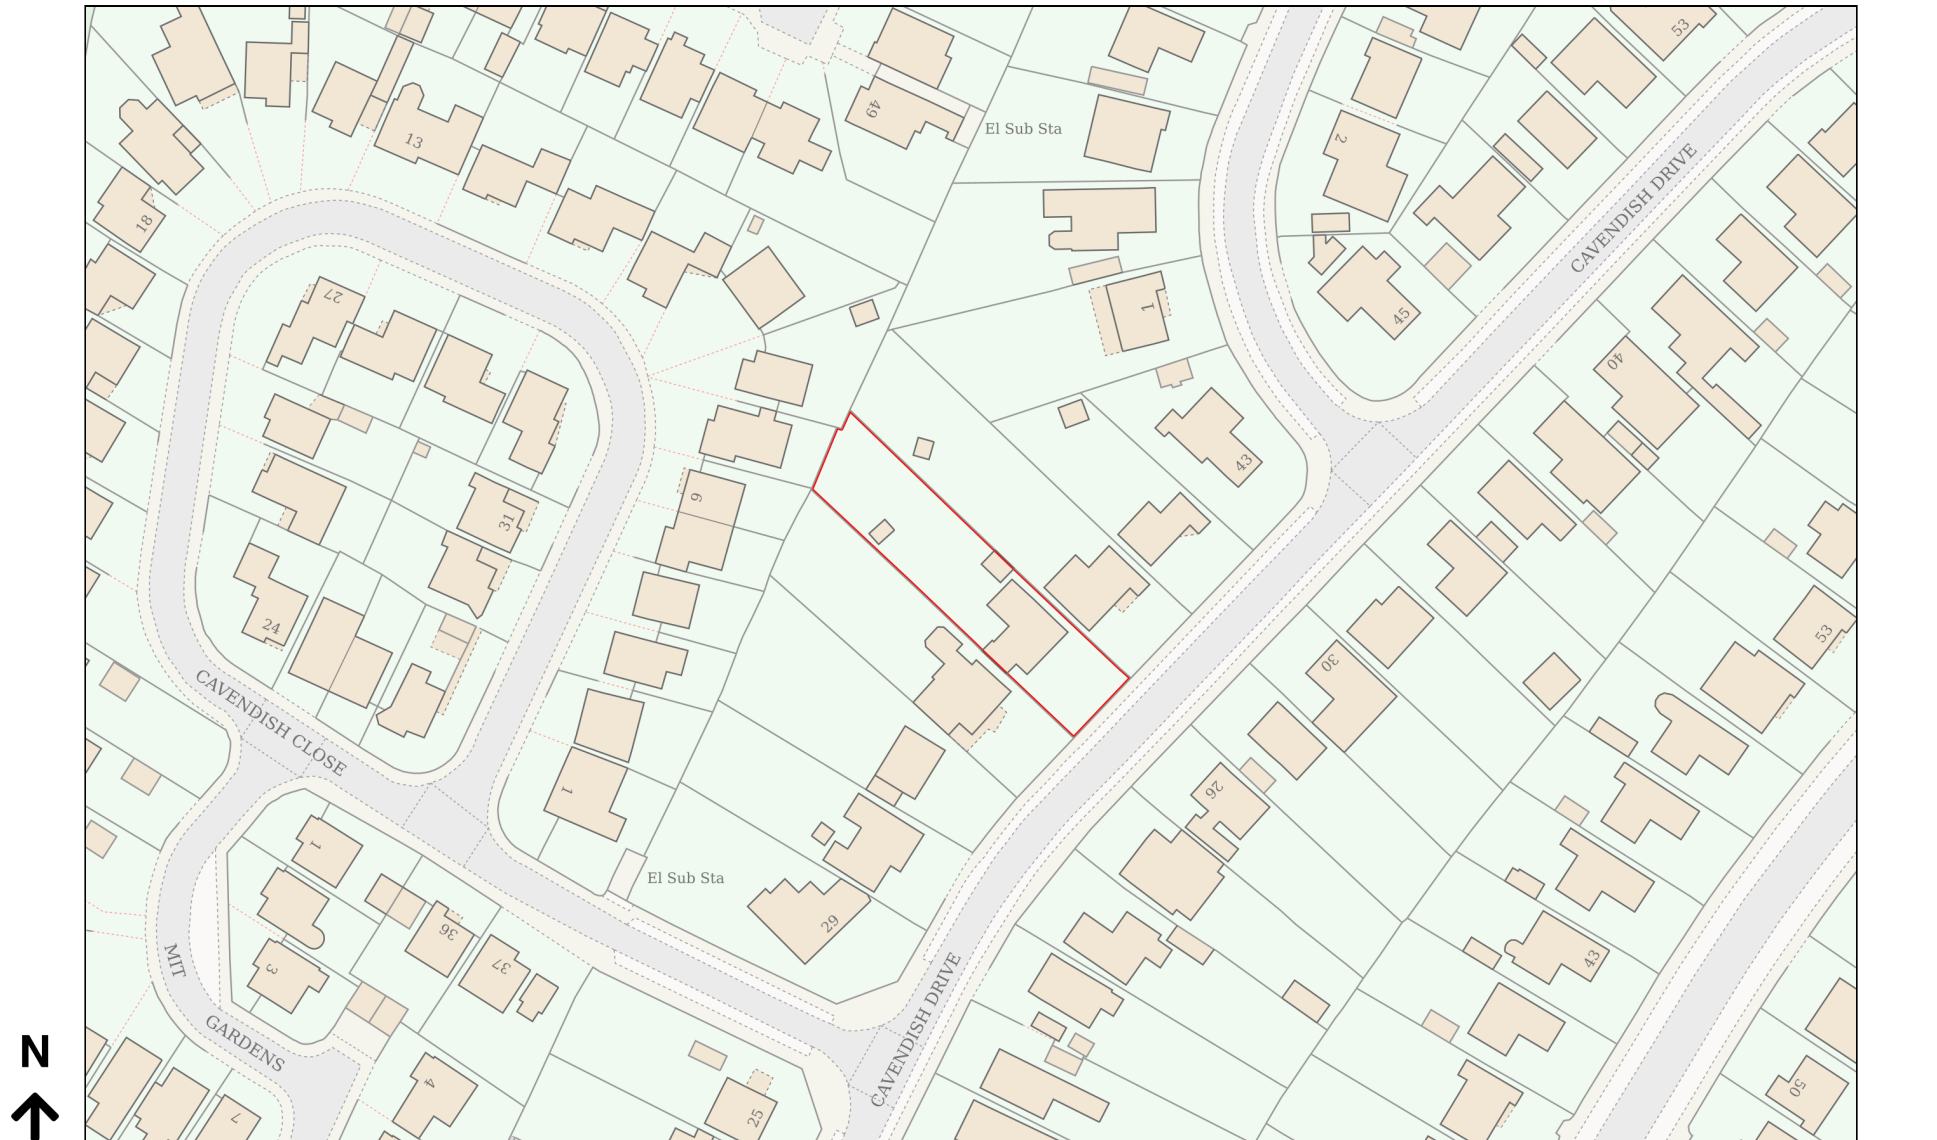

Planning Portal Reference: PP-15117518v1