




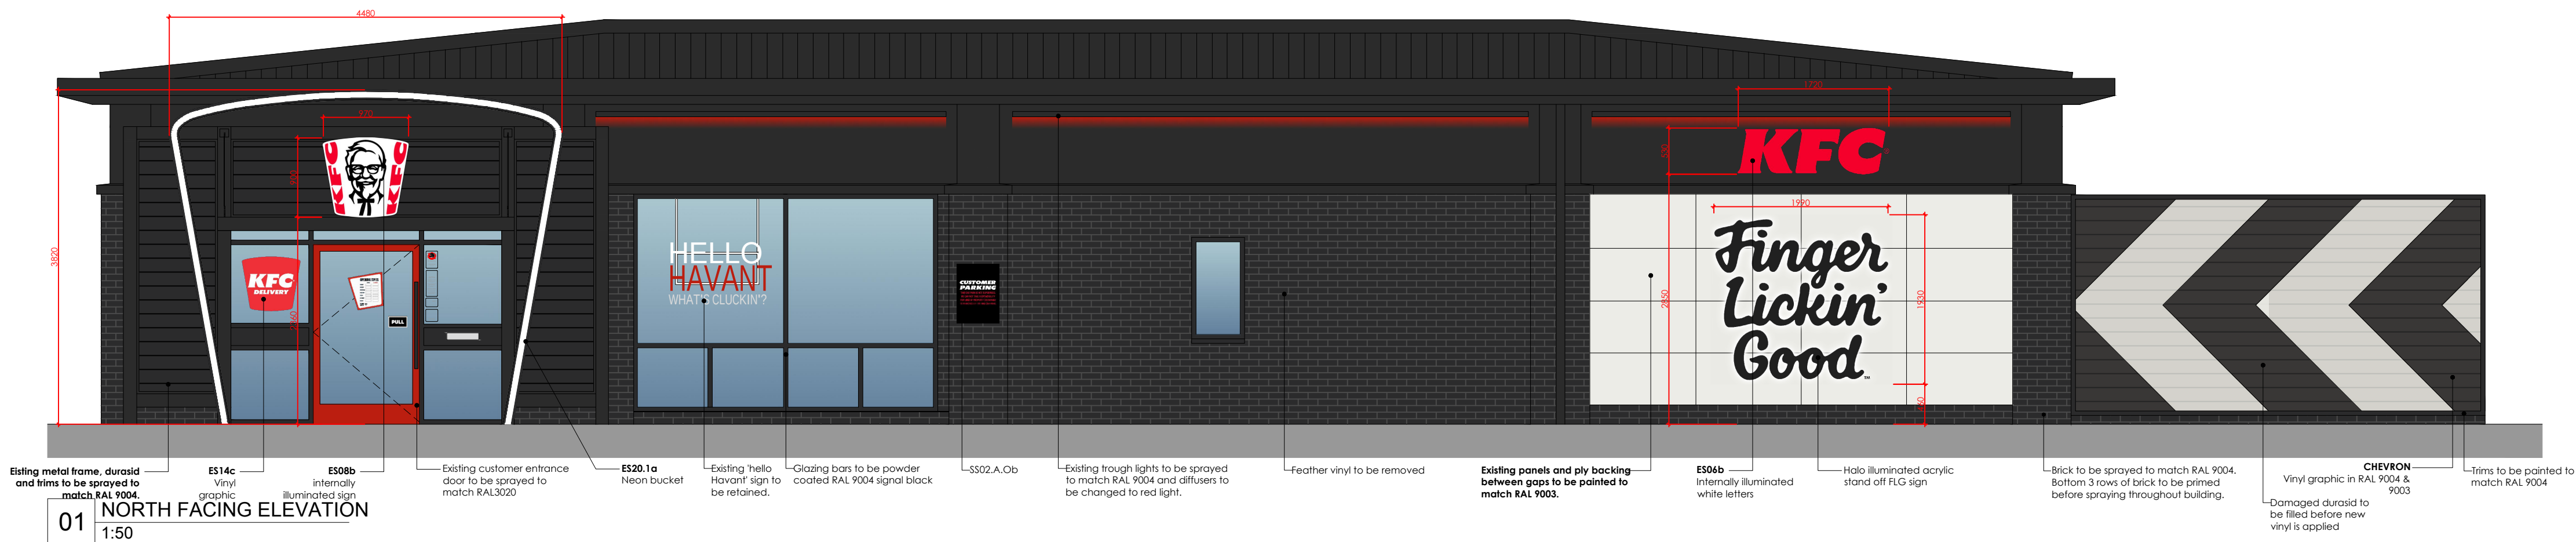


01 NORTH FACING ELEVATION
1:50

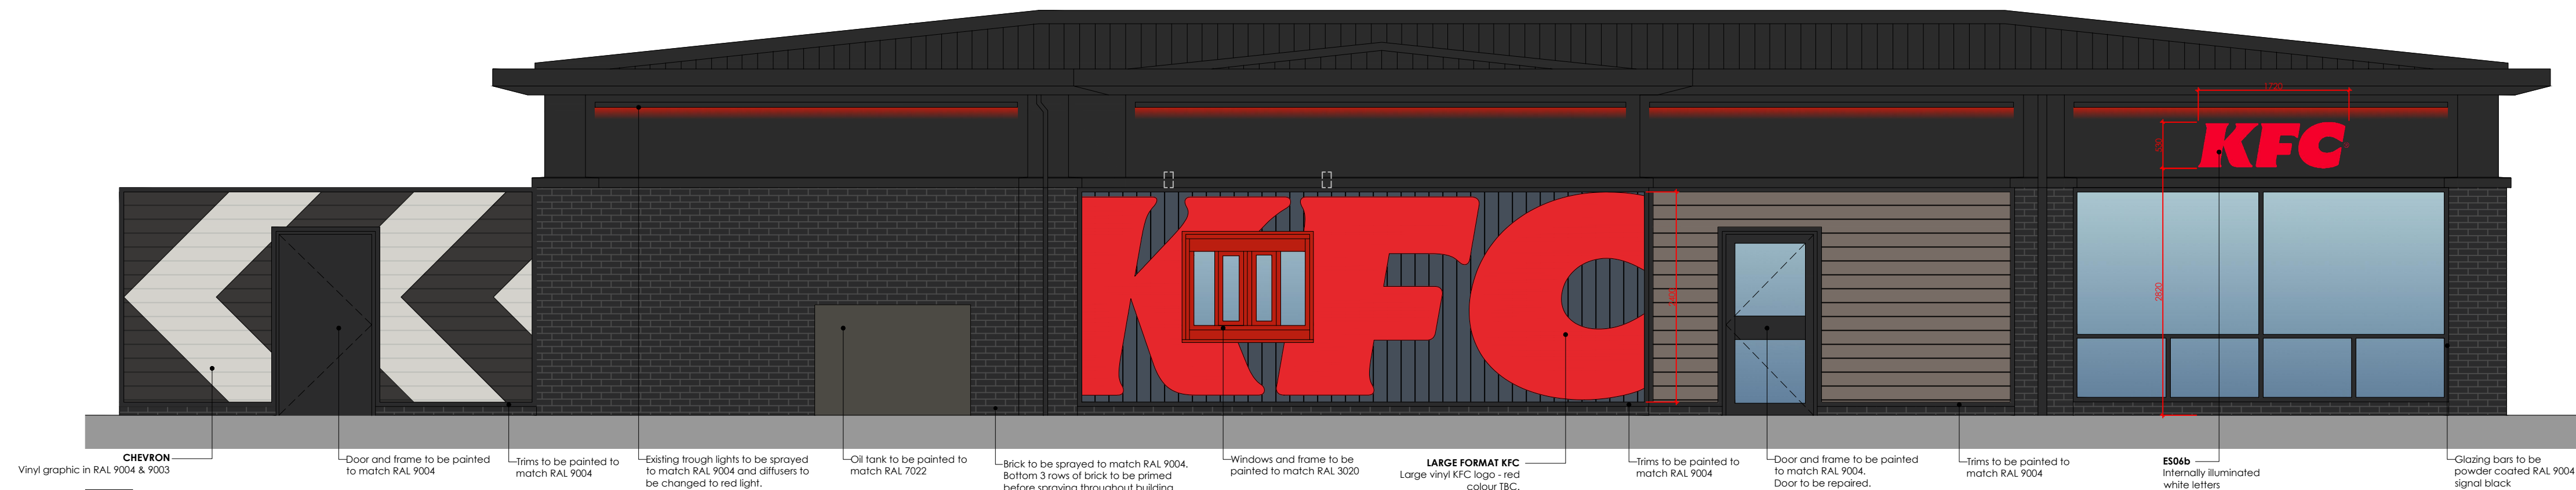


02 SOUTH FACING ELEVATION
1:50

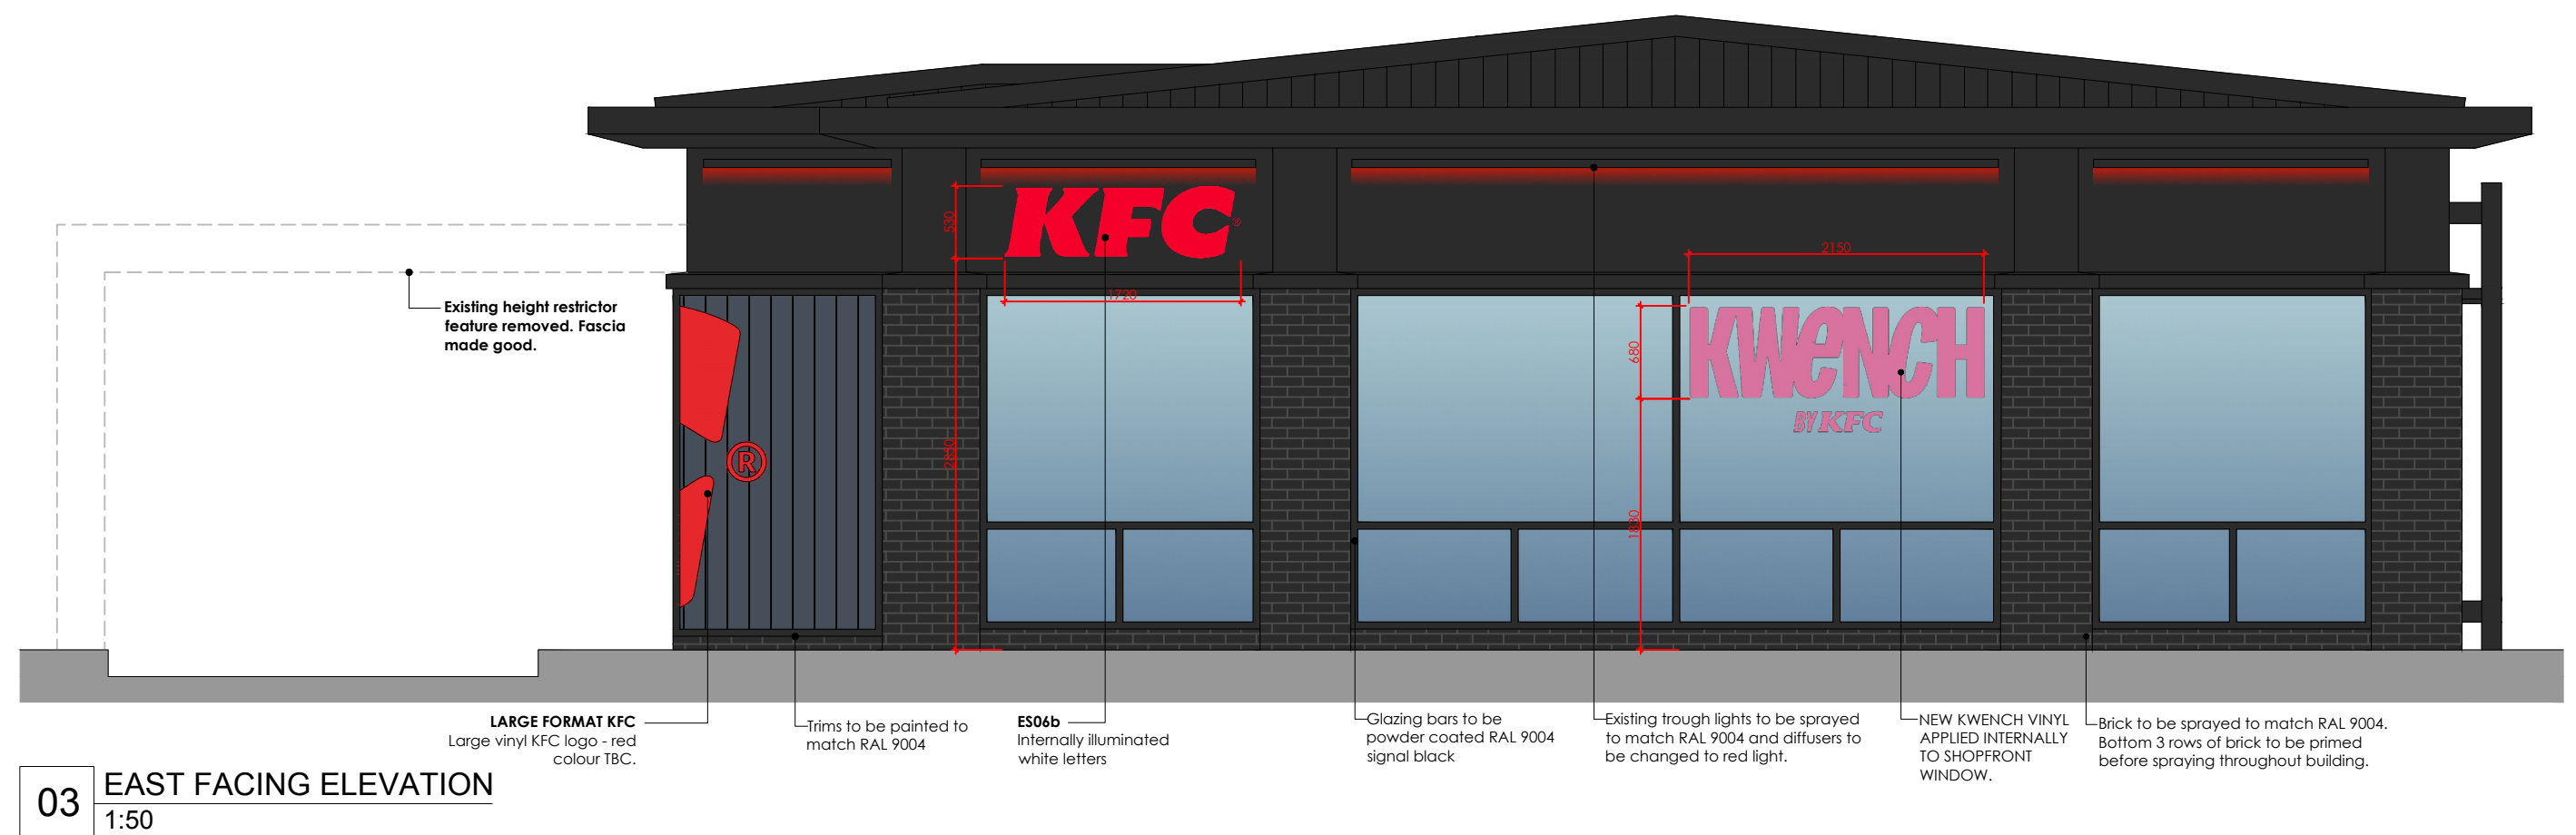

03 EAST FACING ELEVATION
1:50

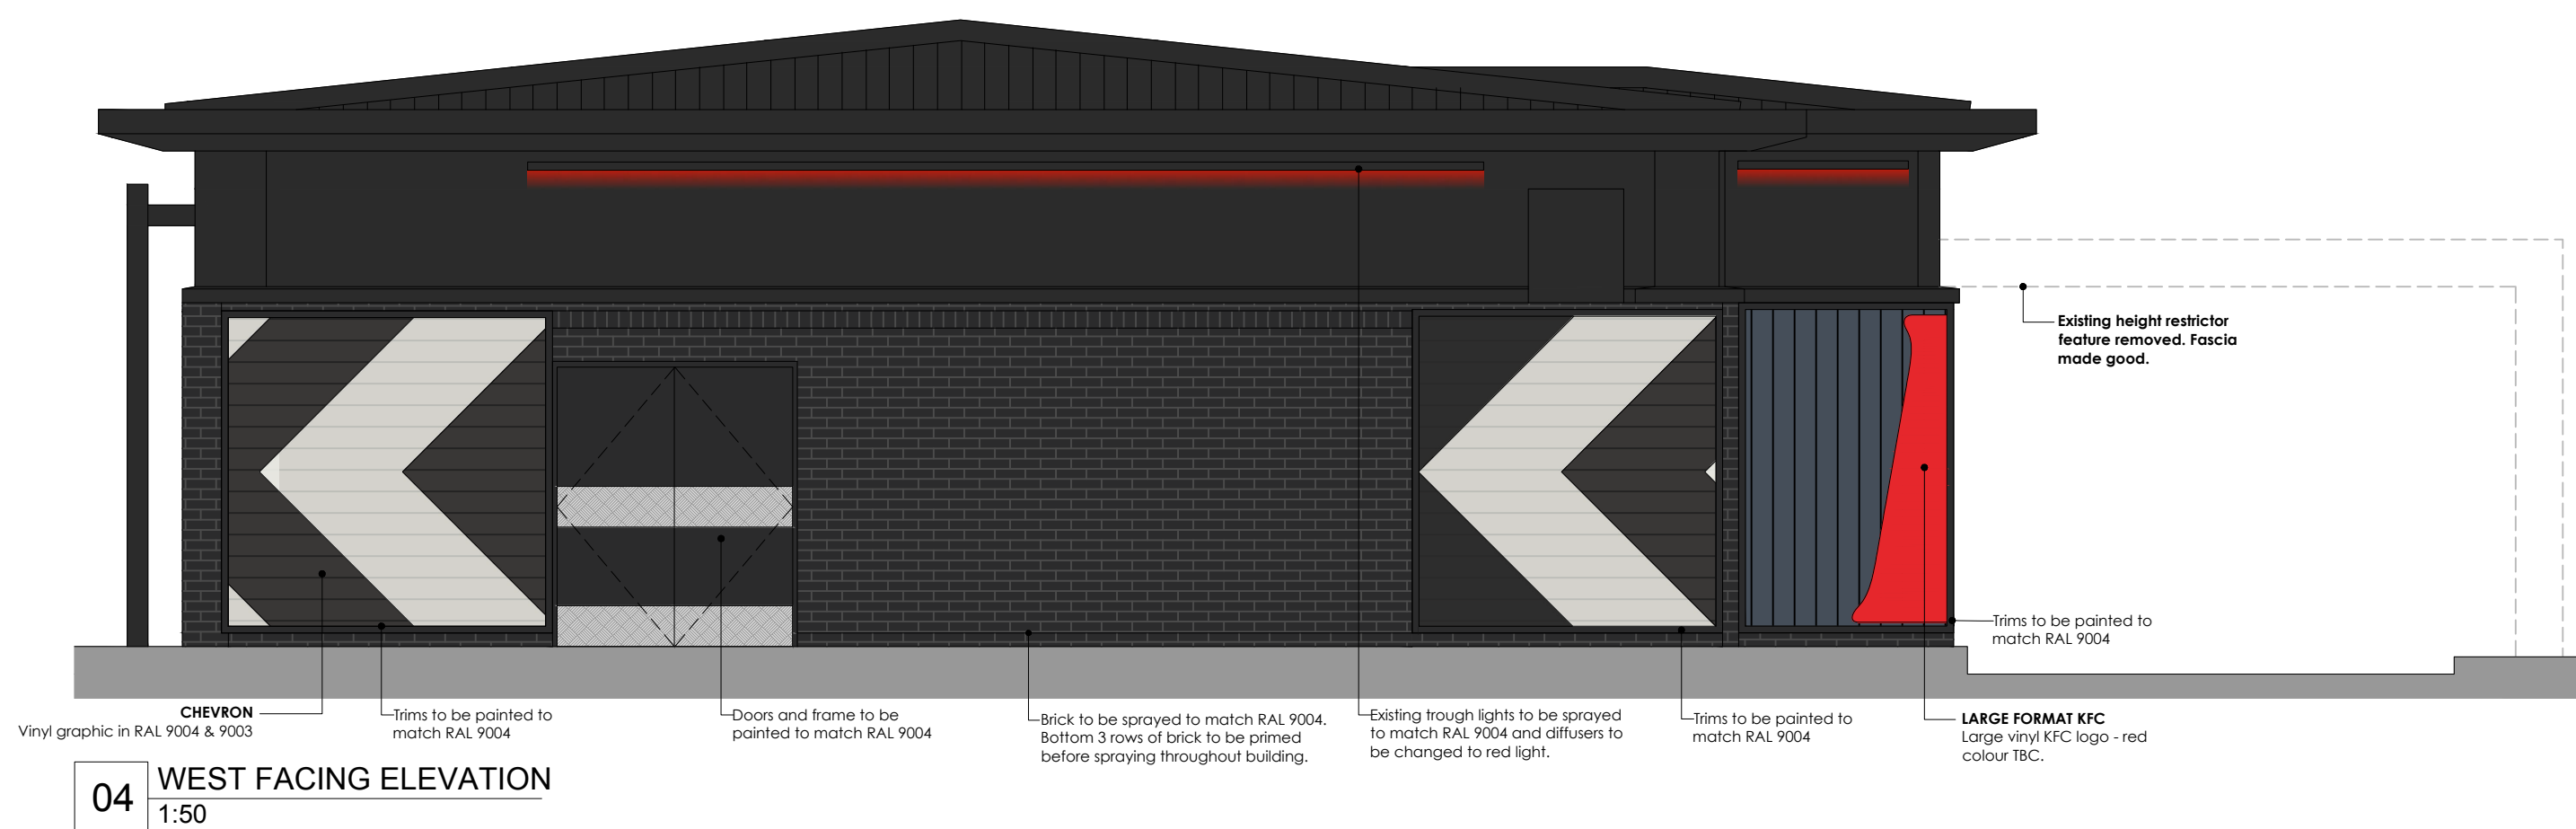

04 WEST FACING ELEVATION
1:50

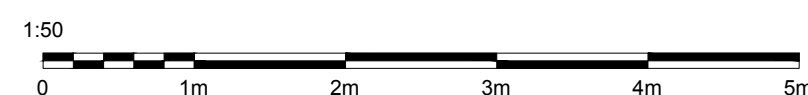

ALL DIMENSIONS TO BE CHECKED ON SITE.

DO NOT SCALE FROM THIS DRAWING EXCEPT FOR THE PURPOSES OF LOCAL AUTHORITY PLANNING

DESIGN SIGNOFF

Name	
Title	
Description	
Date	

rev	date	description
A	08/07/26	Updated with new artwork
B	28/07/26	Dimensions amended

ARCHITECTURAL
DESIGN
The Studio, 3 Well Street, Buckingham, MK18 1EW
T: 01525 240800
E: admin@aw-architectural.co.uk
W: www.aw-architectural.co.uk

KFC UK & I



HAVANT

IMAGE
ENHANCEMENT

store address
2 Park Way,
Havant
PO9 1HH

drawing title
PROPOSED EXTERNAL
ELEVATIONS

drawn by	checked	date
DK	AW	June 2026
store no.	scale	
N/A	1:50 @ A1	

drawing no.	revision
HV26-KC/G211	B

FOR COMMENT