

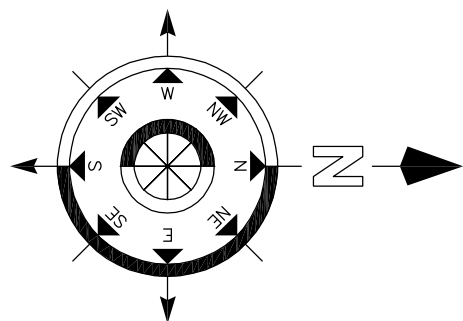


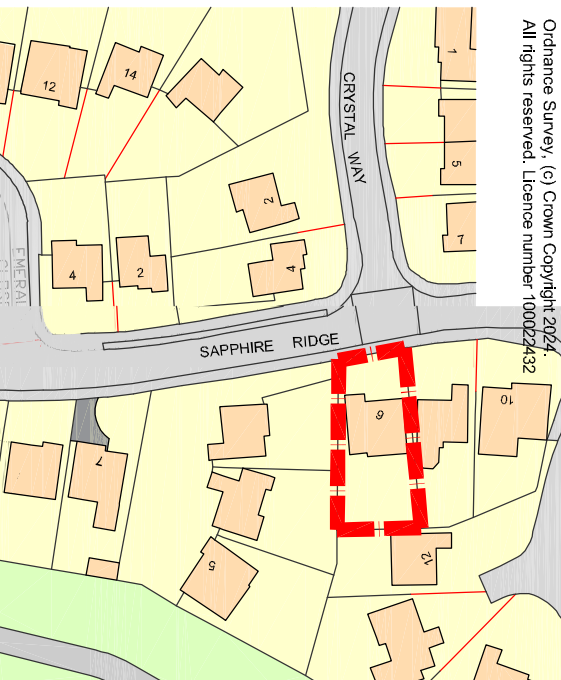


Scale in Metres
0 10 20 30 40 50 60
for 1:1250

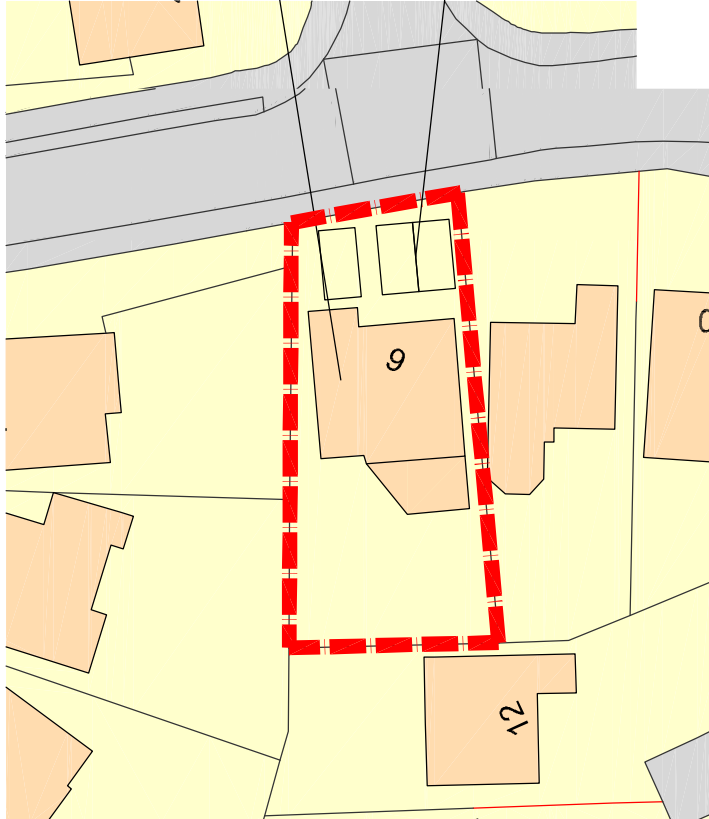


Scale in Metres
0 5 10 15 20 25
for 1:500


Existing Floor Plans

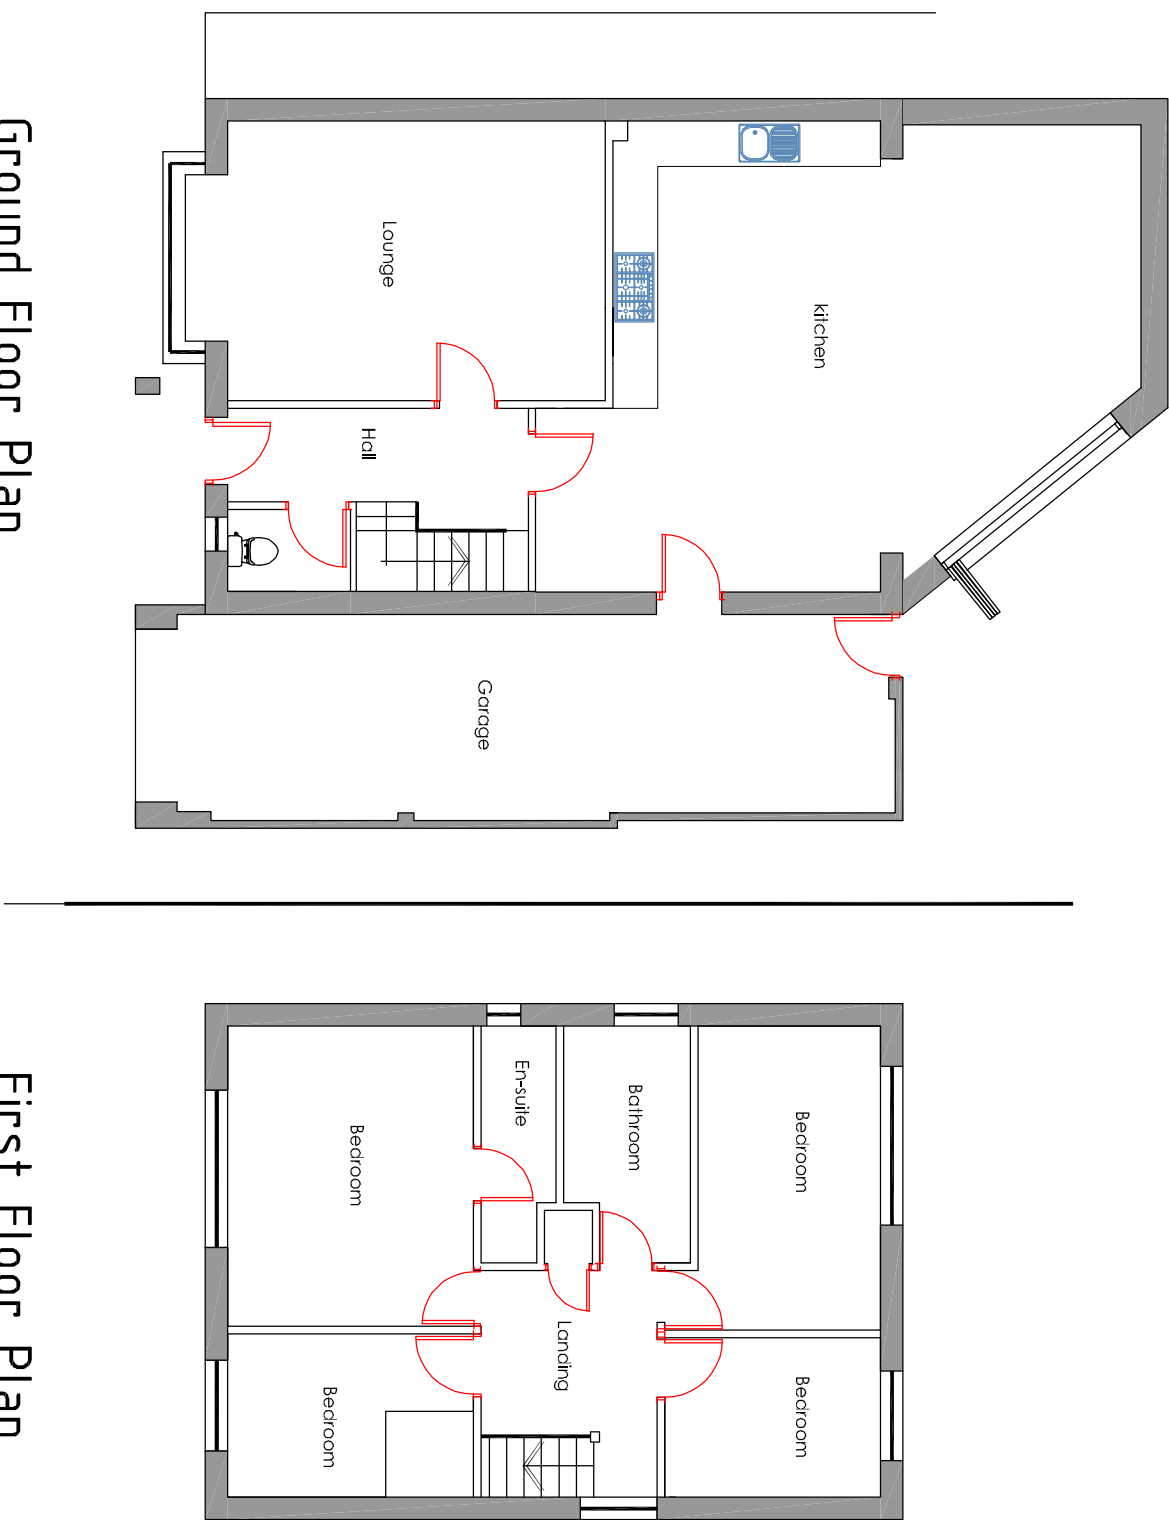

Existing Elevations

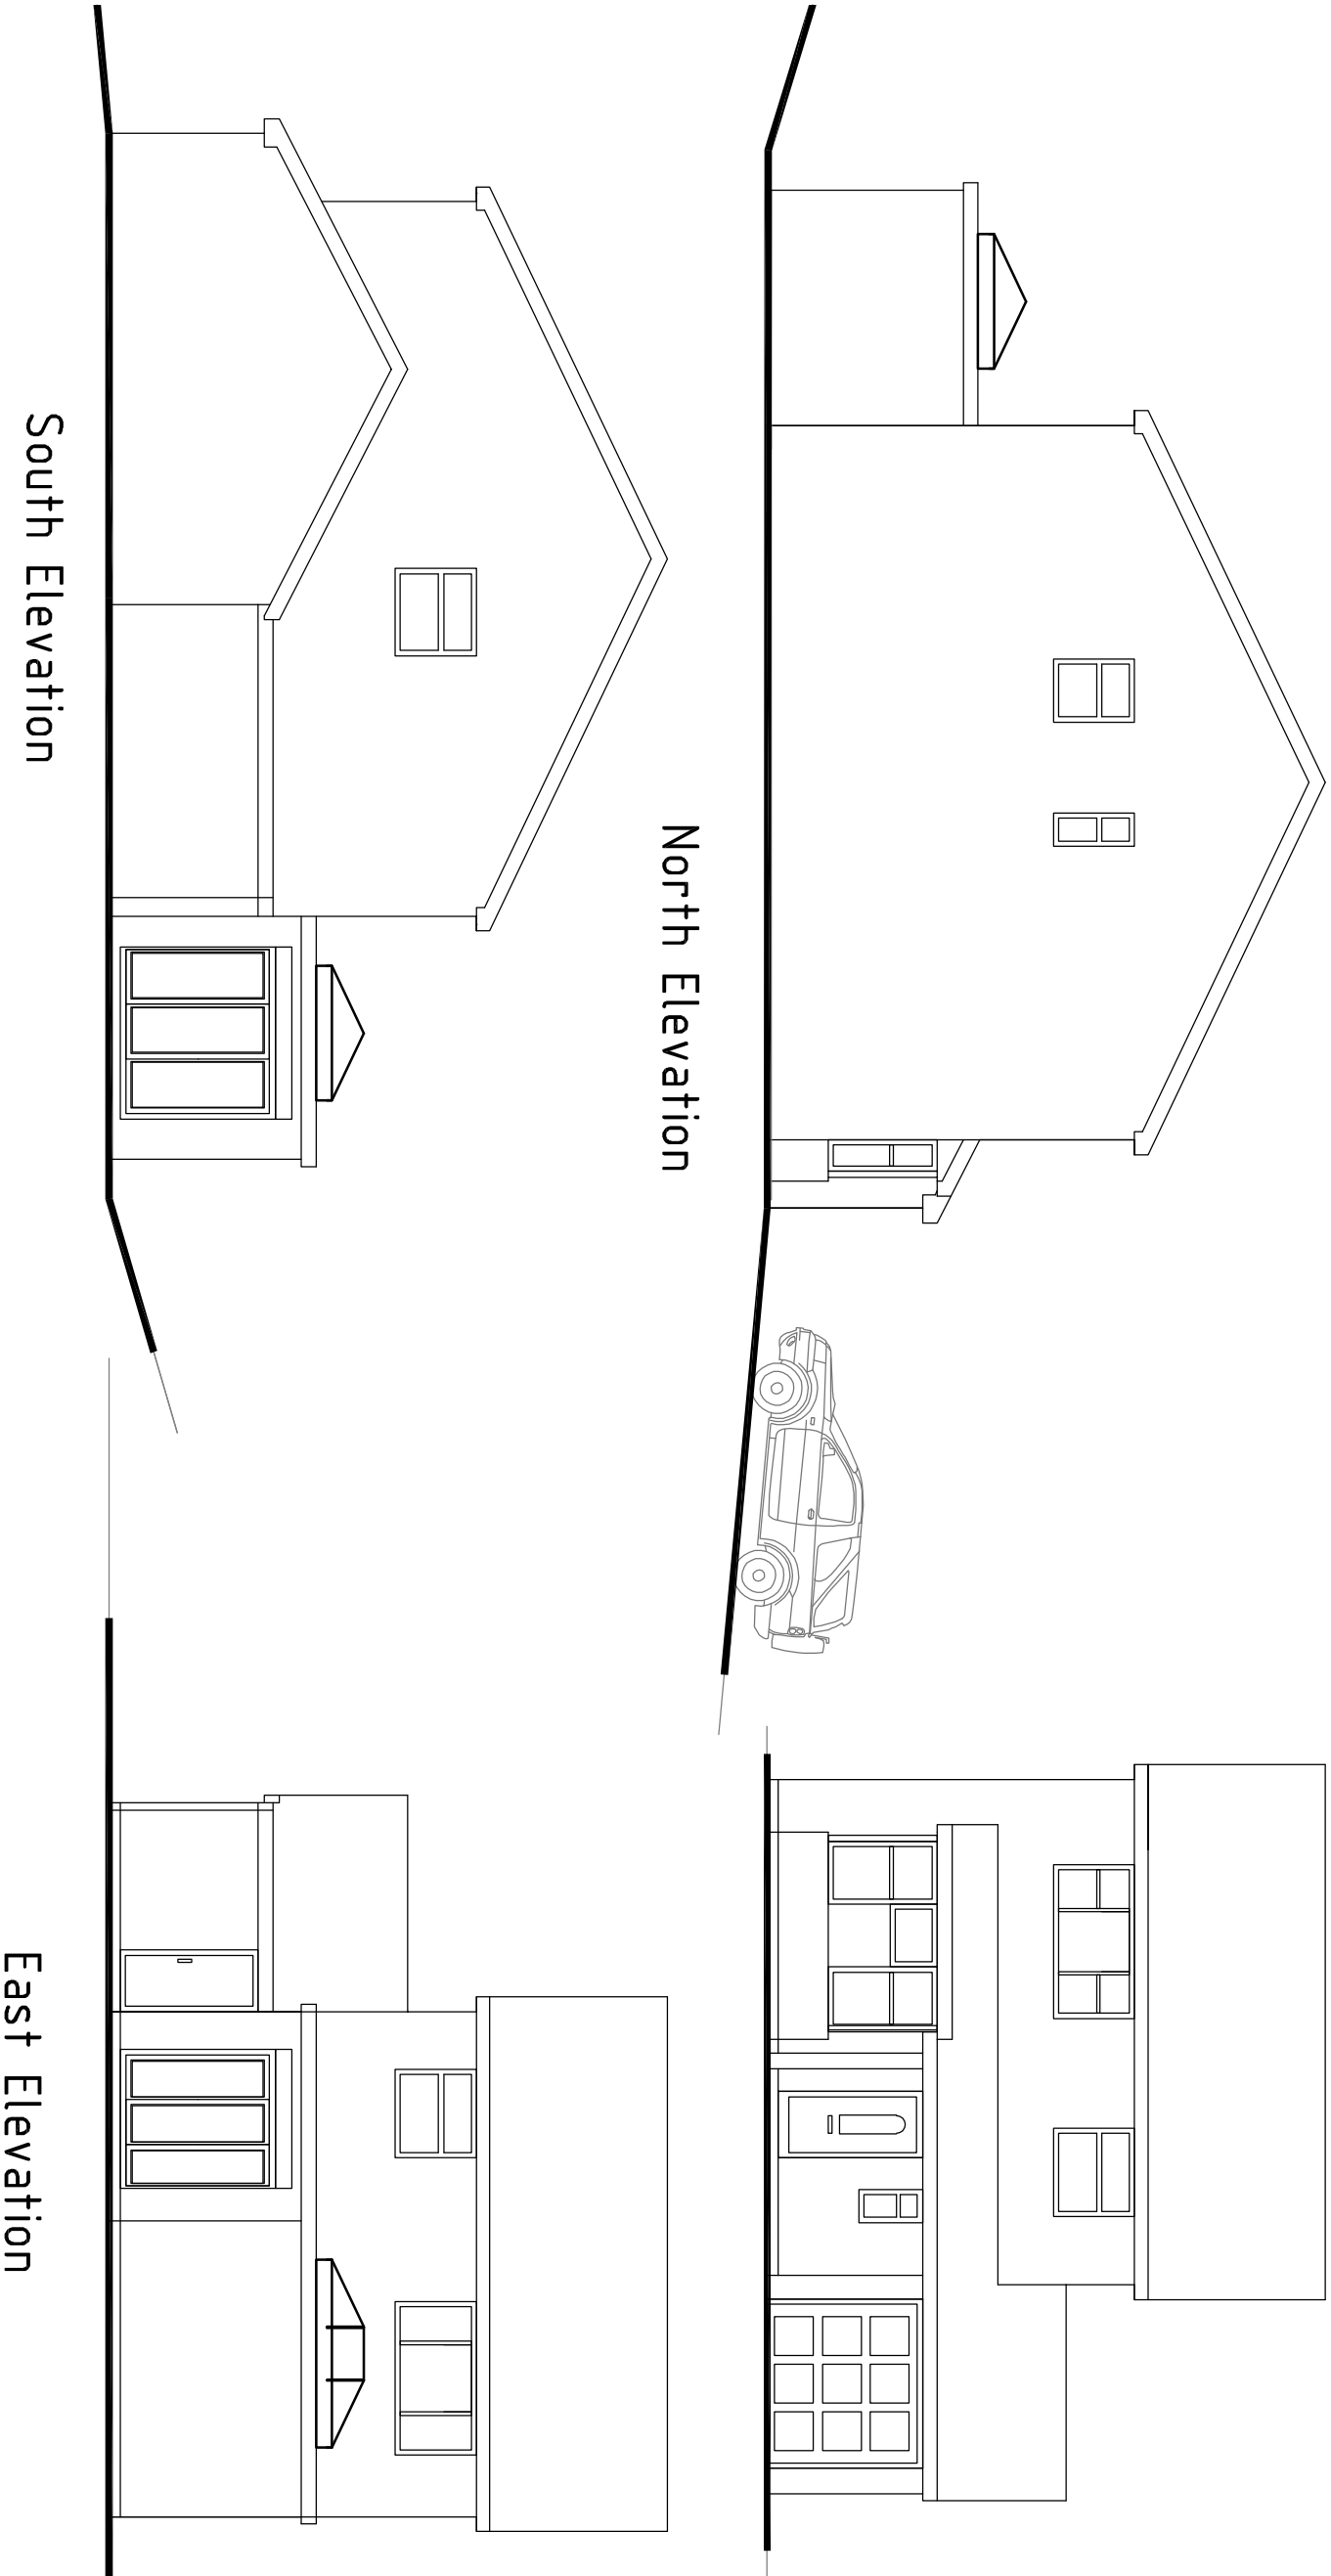


Proposed Floor Plans

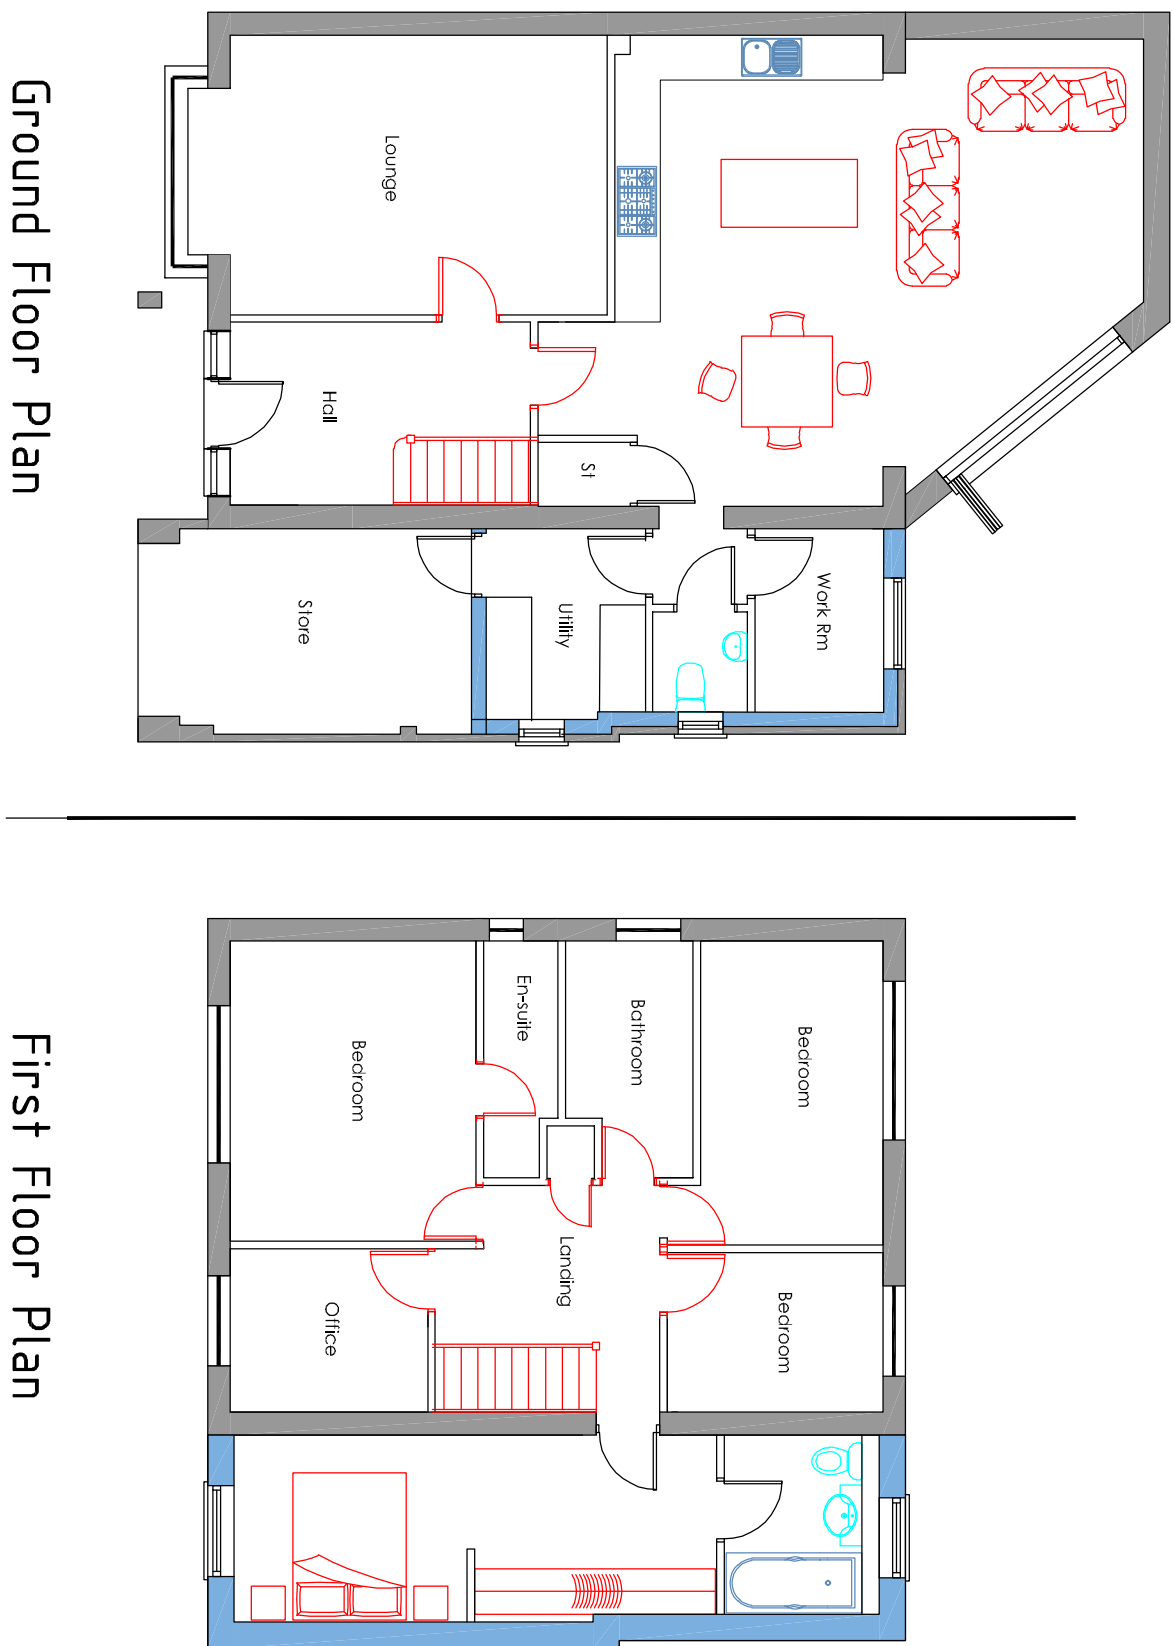

Proposed Two Storey Side Extension

Proposed Parking Spaces

Proposed Elevations

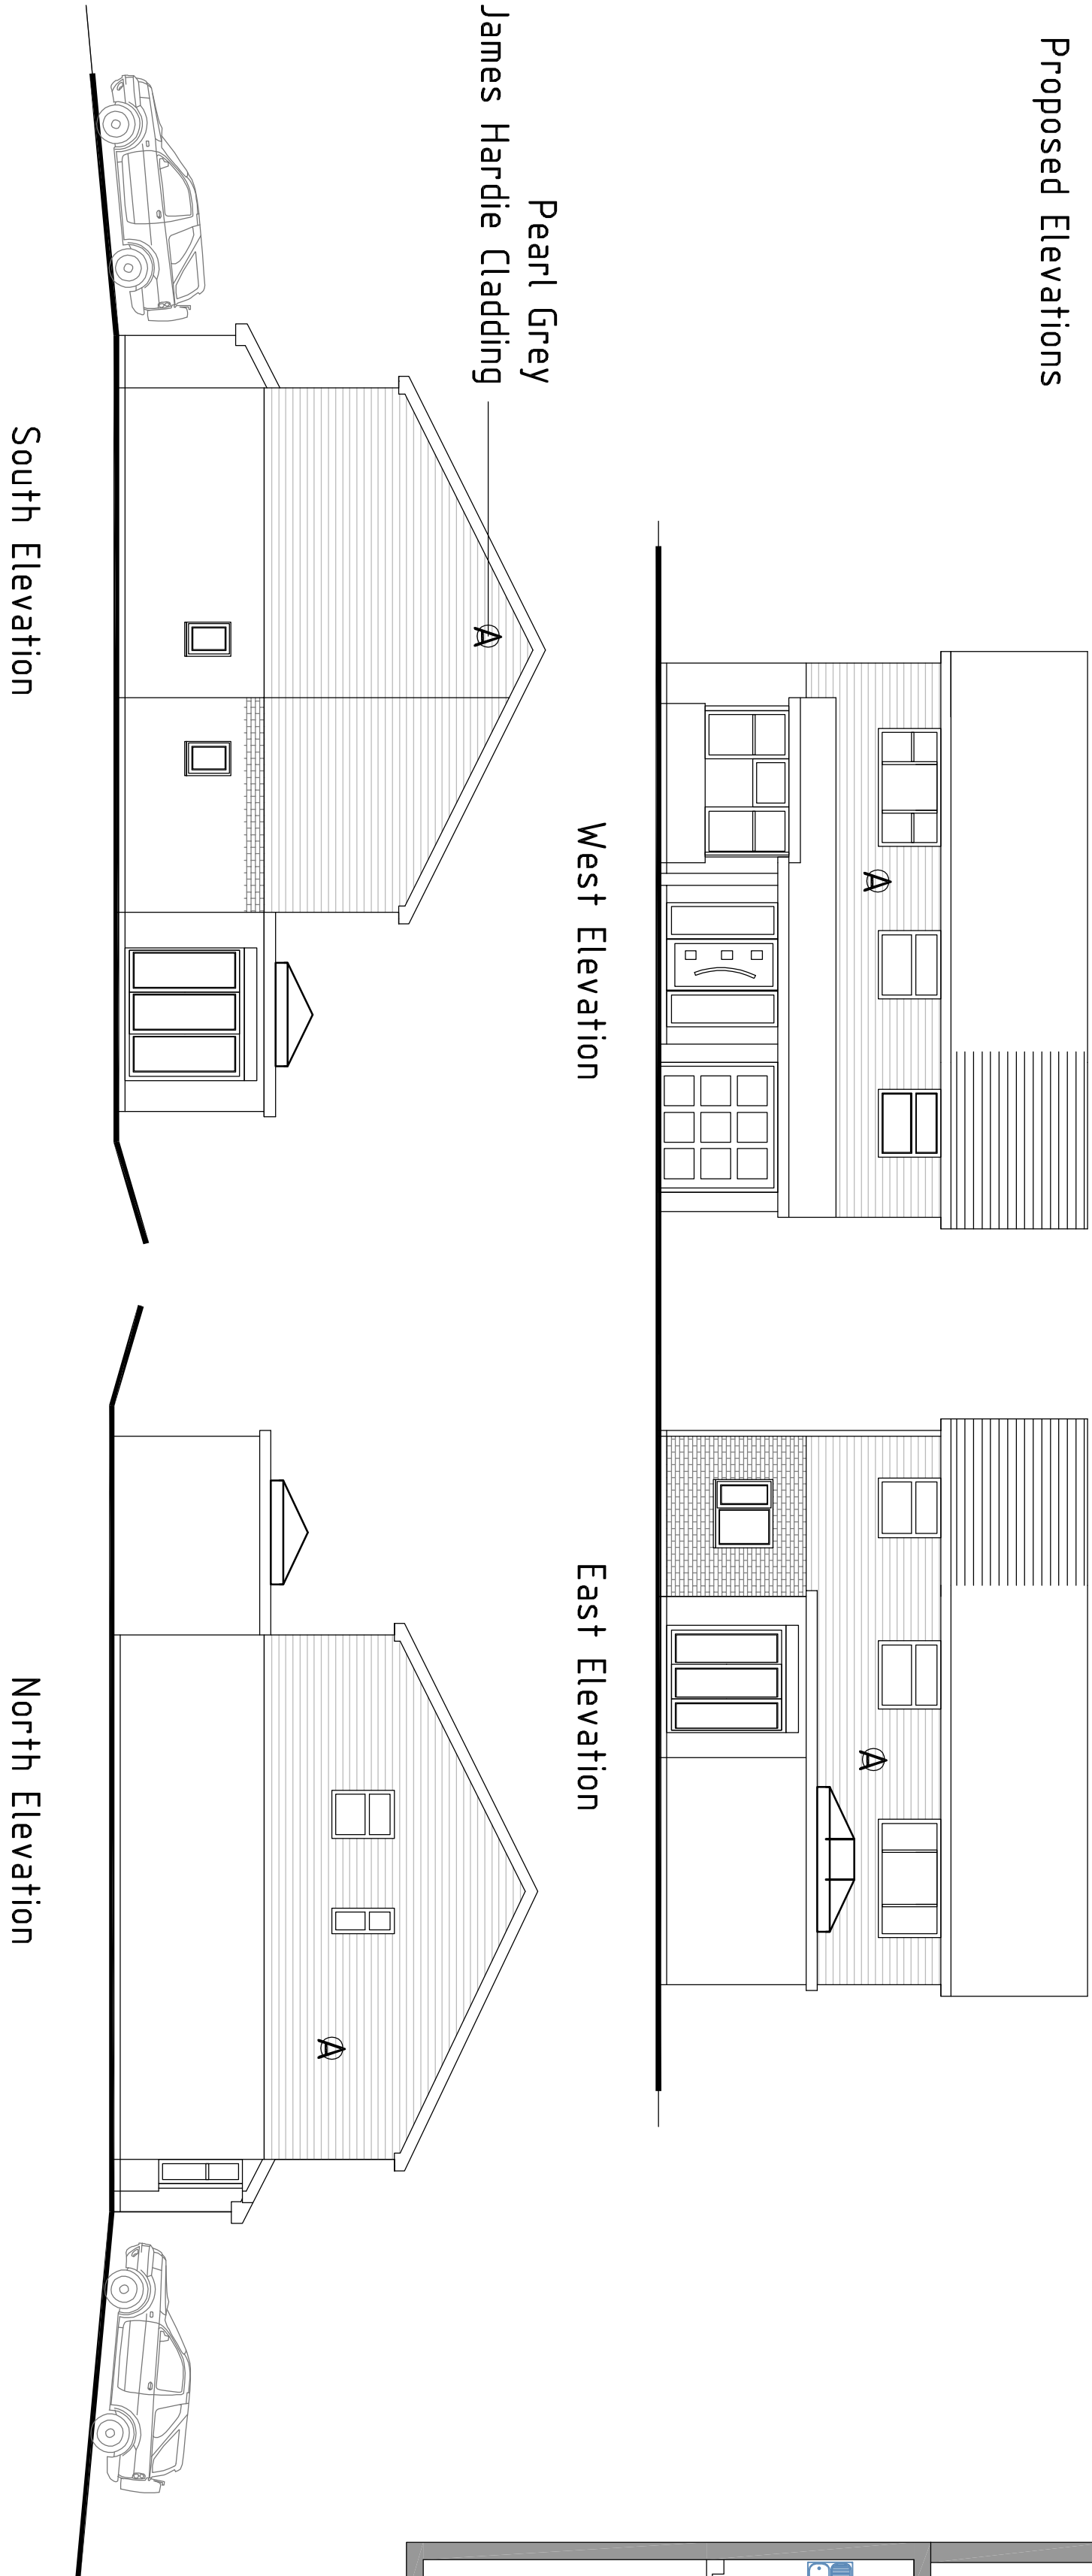

Pearl Grey
James Hardie Cladding

Scale in Metres
0 1 2 3 4 5
for 1:100

--	--	