Sparkes Marina Estate Plan

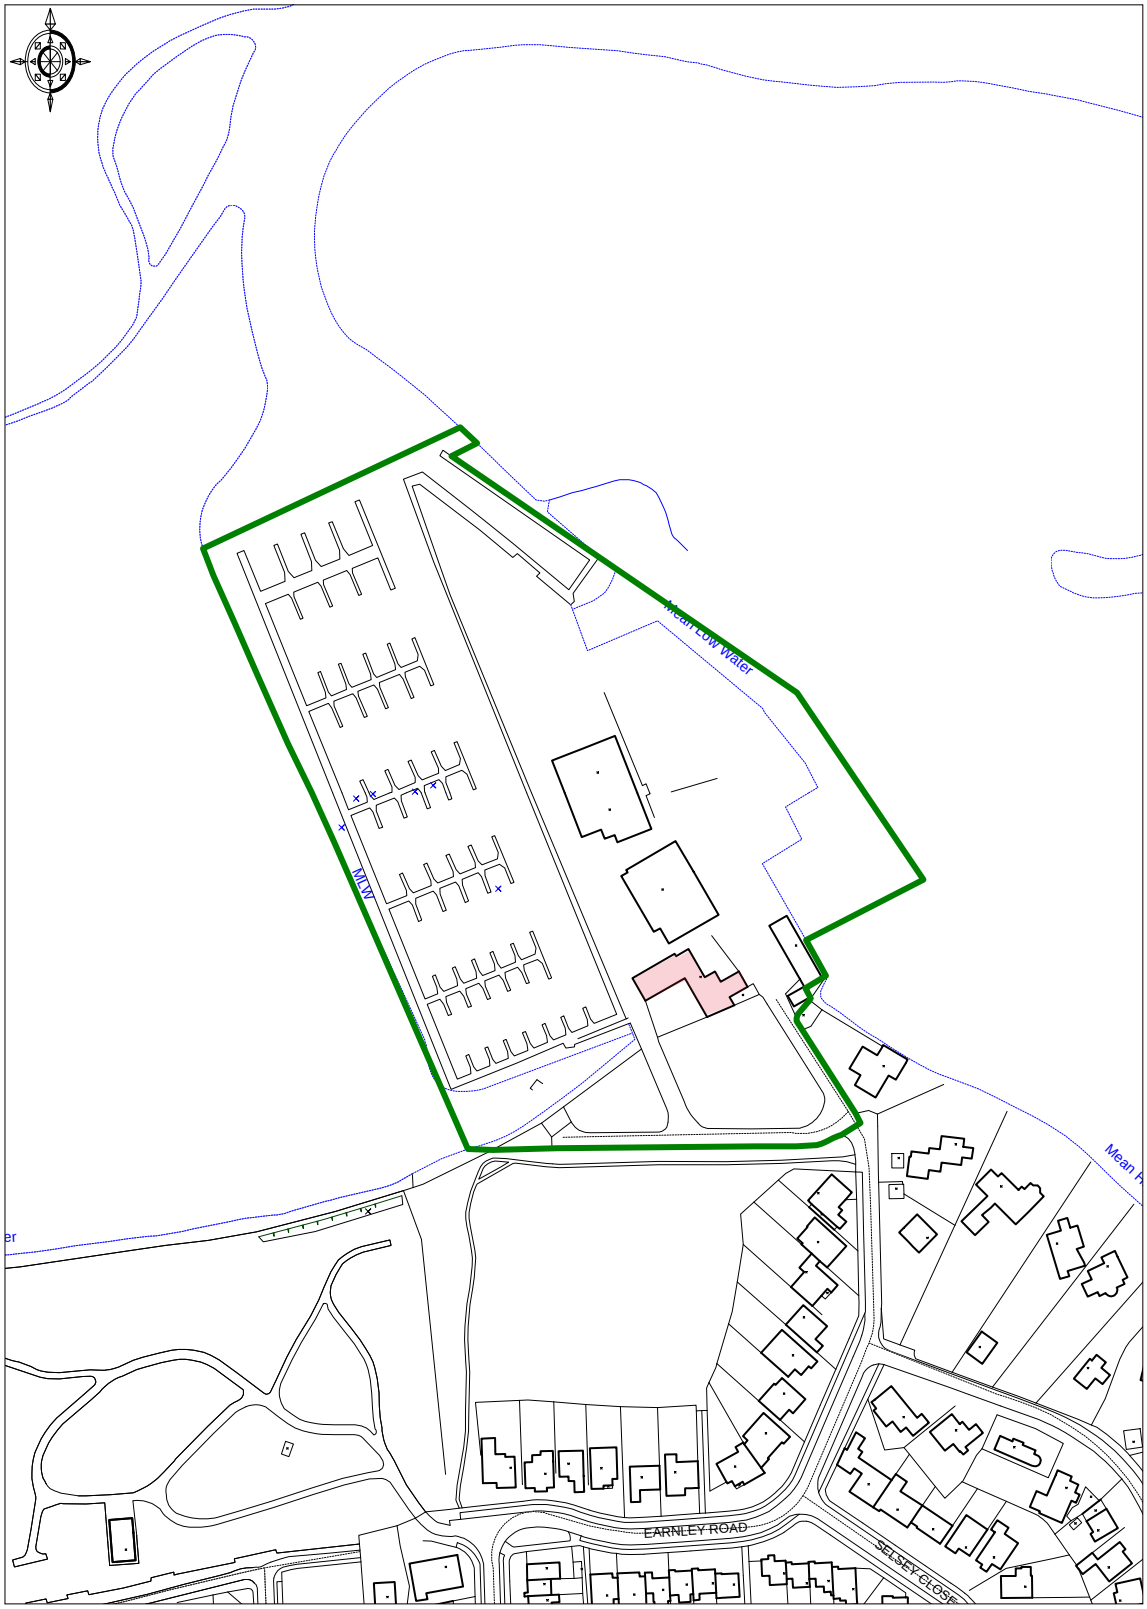

© Crown Copyright 2007. All rights reserved. Licence number 100020449. Plotted Scale - 1:2500

38 Wittering Road, Hayling Island, Hampshire, PO11 9SR

savills