



## PLAN VIEW - WEST AREA

1:250

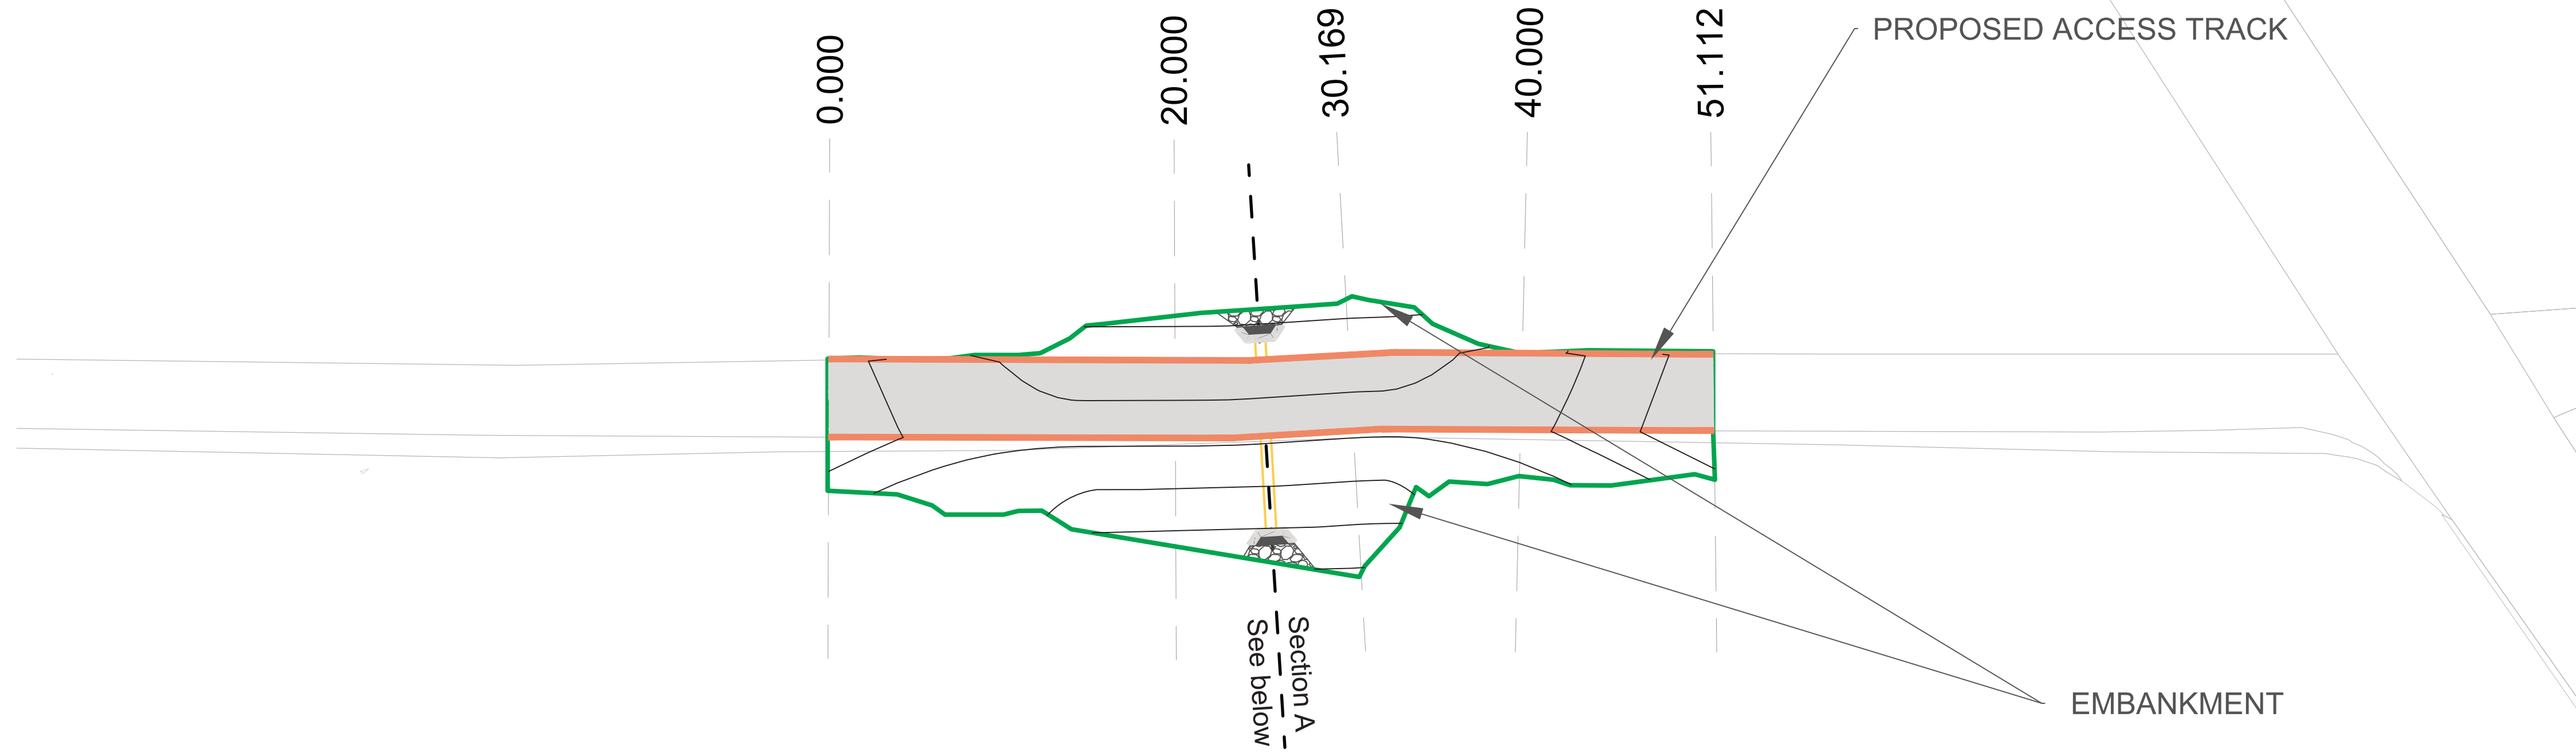


## SECTION A - WEST AREA

1:100

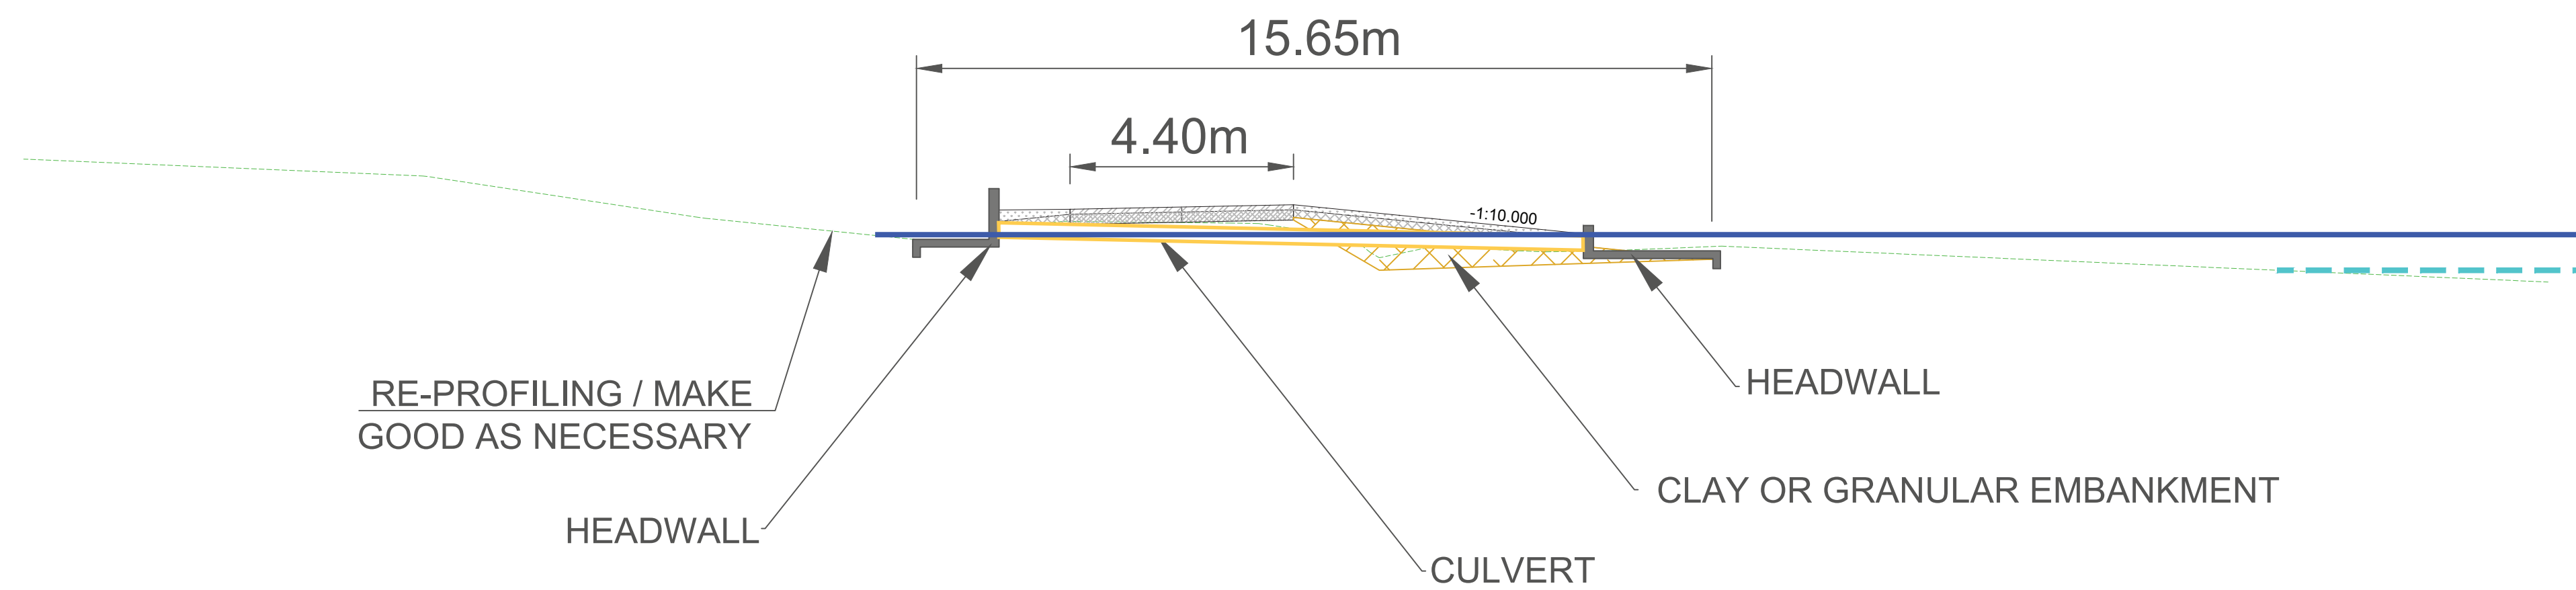

## KEY

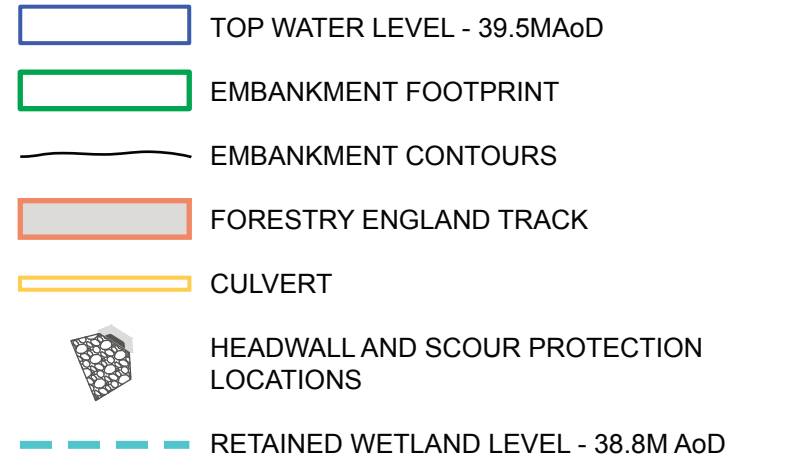

|                                           |         |          |          |
|-------------------------------------------|---------|----------|----------|
| P01 FIRST ISSUE - FOR PLANNING SUBMISSION | AT      | LS       | 26-06-26 |
| Rev Description                           | Checked | Approved | Date     |

|                 |    |                       |    |
|-----------------|----|-----------------------|----|
| <b>Author</b>   | MS | <b>Drafting Check</b> | LS |
| <b>Designer</b> | RM | <b>Design Check</b>   | PN |

Telephone: Havant (023) 9249 9888  
Fax: Havant (023) 9245 3632  
Website: [www.portsmouthwater.co.uk](http://www.portsmouthwater.co.uk)  
Registered Office: POBox 8 West Street  
Havant Hampshire PO9 1LG  
REGISTERED IN ENGLAND No. 2536455



Client  
PORTSMOUTH WATER

Project  
HAVANT THICKET RESERVOIR

Status **FOR INFORMATION** Status Code **S2**

Drawing  
Title

PHASE 6 - FE TRACK -  
WEST AREA DETAIL

size

A1

Reproduced by permission of Ordnance Survey on behalf of HMSO.  
© Crown Copyright and database right 2026. All rights reserved.  
Ordnance Survey Licence Number 100018036.

HTR-FUW-P6-RP-DR-T-3190 Drawing No. Rev  
P01