
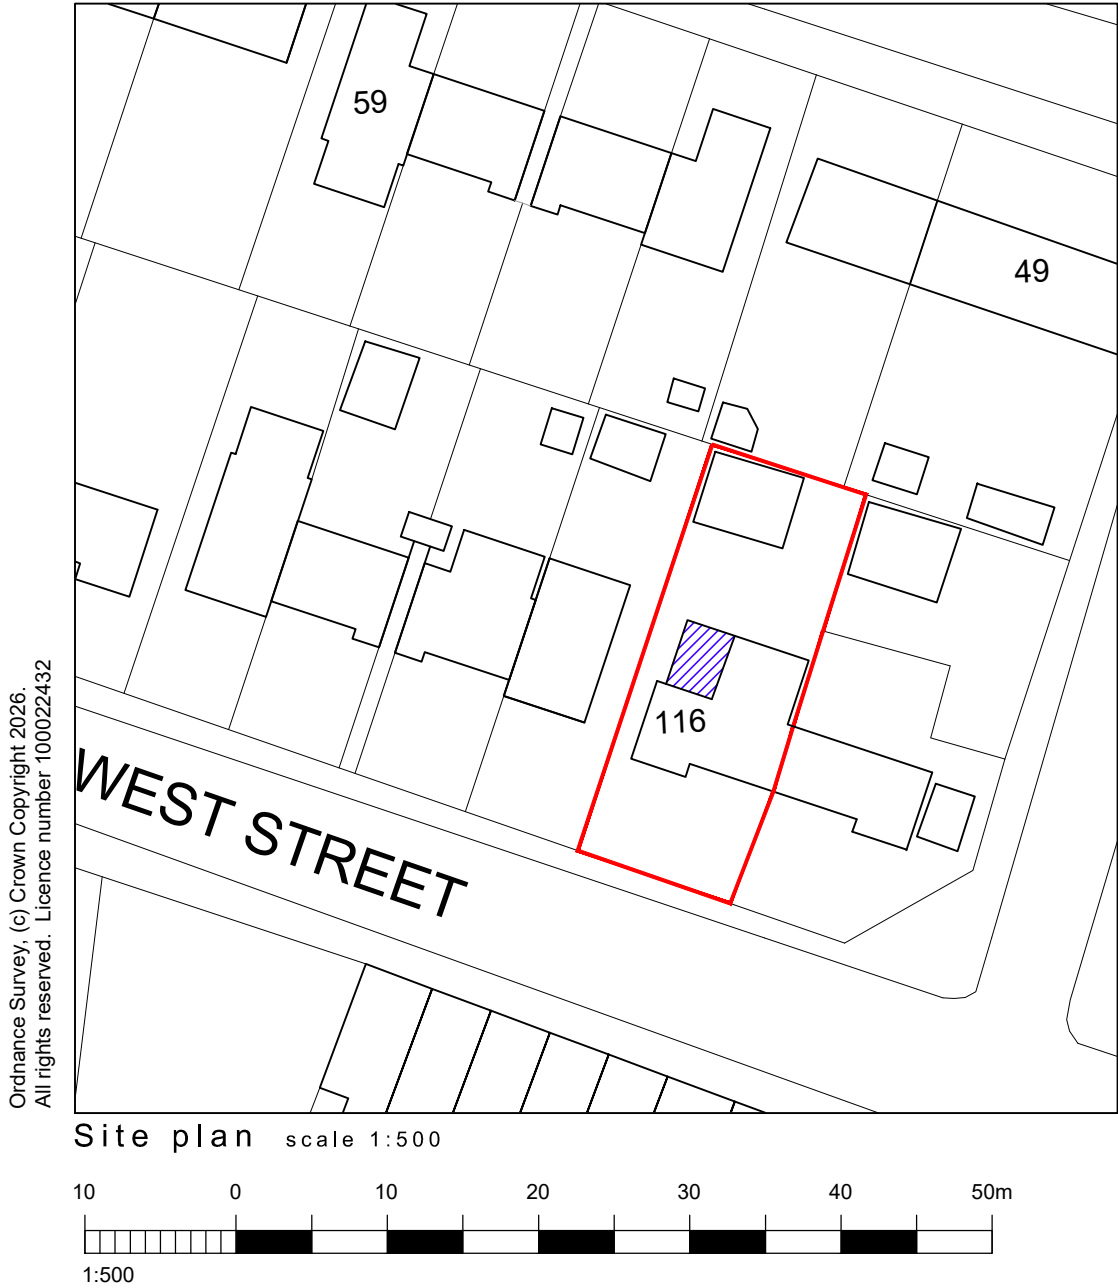
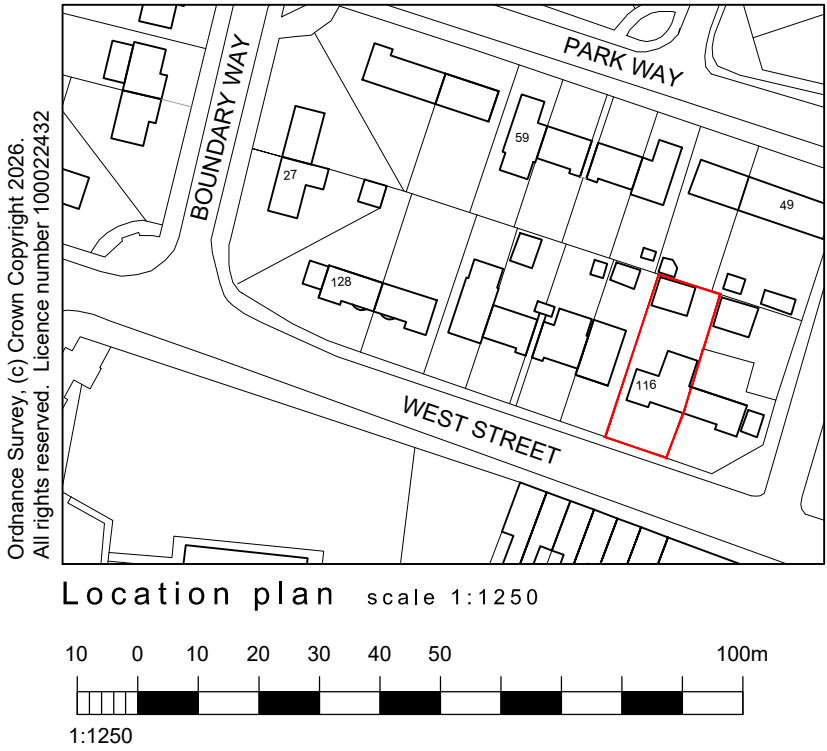


Dimensions to be checked on site before commencing work. Any discrepancies shall be reported to the architect immediately.

Do not scale from these drawings except for planning purposes. Use figured dimensions only.

Where applicable this drawing is to be read in conjunction with other consultants' drawings.

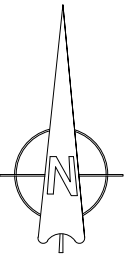

For MR & MRS BALDWIN		Title SITE & LOCATION PLANS				<div>jb architects</div> <div>E: admin@jb-architecturedesign.com W: www.jb-architecturedesign.com T: 01243 933732</div>
Project PROPOSED SINGLE-STOREY EXTENSION/ RENOVATION 116 WEST STREET, HAVANT, HAMPSHIRE, PO9 1LW		Date MAY 26	Drawn SR	Scale AS NOTED @ A3	Checked -	
		Job Number PL999.26	Drawing Number 01		Revision B	