



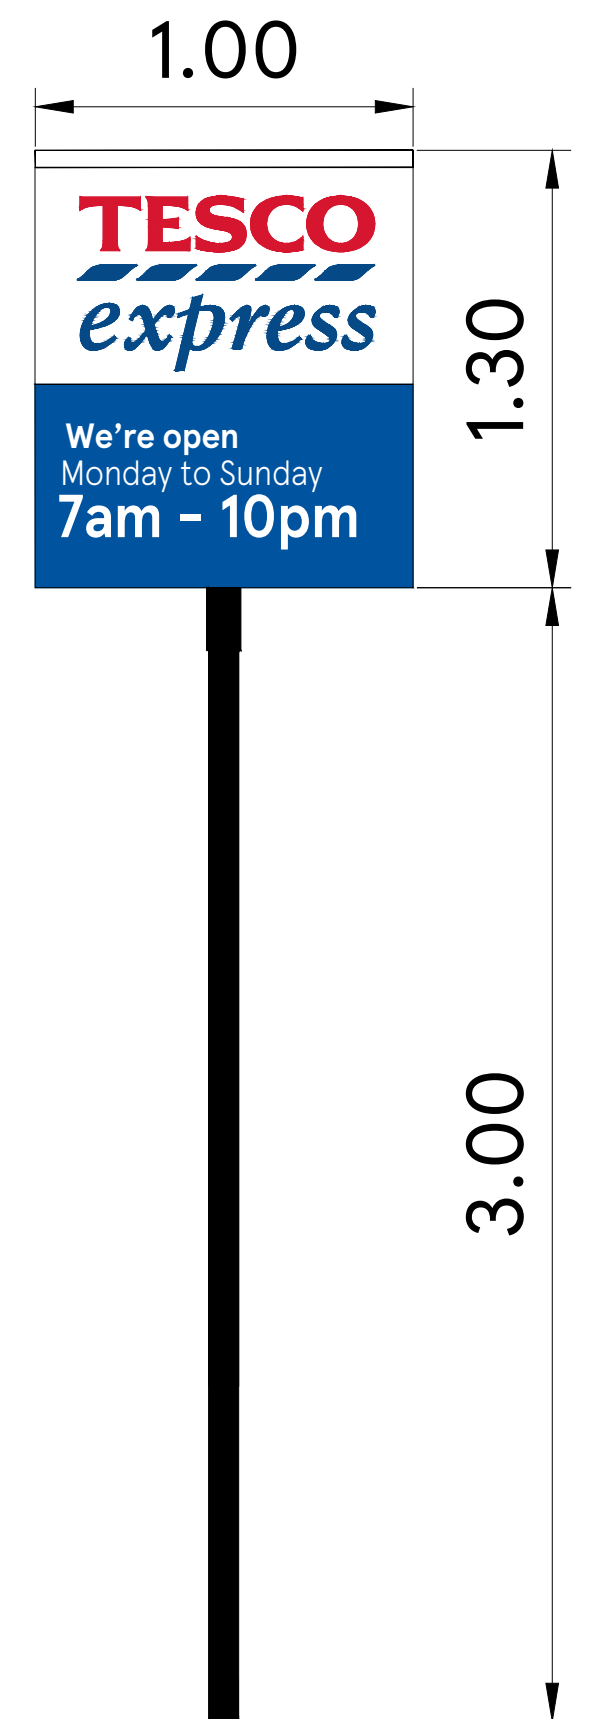

SIGN 10
1.00m X 1.30m

Existing pub style gantry sign wrapped with vinyl on double sided with externally illuminated via trough light.

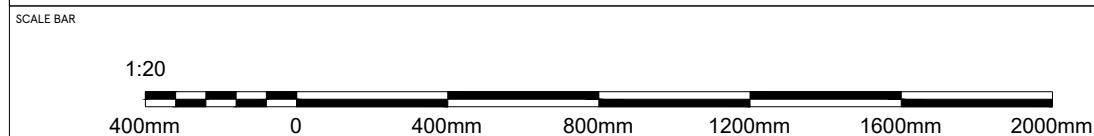

DRAWING NO 03_3357_03C		STORE TYPE EXPRESS	 FEASIBILITY PLANNING STORE PLANNING DEPARTMENT PROPERTY SERVICES HIGHWOODS BUILDING, KESTREAL WAY WELWYN GARDEN CITY, HERTFORDSHIRE, AL7 1GB UK TELEPHONE : 01707 395150 <small>THE COPYRIGHT AND ALL OTHER RIGHTS IN AND RELATING TO THIS PUBLICATION BELONG TO AND ARE THE SOLE PROPERTY OF TESCO STORES LIMITED. ALL RIGHTS ARE RESERVED. NEITHER THE WHOLE NOR ANY PART OF THIS PUBLICATION MAY BE REPRODUCED OR TRANSMITTED IN ANY FORM OR BY ANY ELECTRONIC OR MECHANICAL MEANS INCLUDING PHOTOCOPYING AND RECORDING OR FROM ANY RETRIEVAL SYSTEM WITHOUT THE PRIOR WRITTEN LICENCE FROM THE OWNERS. © 1997 TESCO STORES LIMITED</small>
SCALE 1:100@A3	DATE 31.07.2026	STORE NAME HAVANT EXP	
CHECKED BY ANUSHA		CONTENT PROPOSED SITE ELEVATION_ADV	
DRAWN BY VIKAS			