

Construction Design and Management
(CDM) Key Residual Risks

Contractors entering the site should gain permission from the relevant land owners and/or principle contractor working on site at the time of entry.
Contractors shall be responsible for carrying out their own risk assessments and for liaising with the relevant services companies and authorities. Listed below are Site Specific key risks associated with the project.

1. Overhead and underground services

2. Street lighting cables

3. Working adjacent to water courses and flood plain

4. Soft ground conditions

5. Working adjacent to live highways

6. Uncharted services




NOTES:

1. Do not scale from this drawing.

2. All dimensions are in millimetres unless otherwise stated.

3. Brookbanks Consulting Ltd has prepared this drawing for the sole use of the client. The drawing may not be relied upon by any other party without the express agreement of the client and Brookbanks Consulting Ltd. Where any data supplied by the client or from other sources has been used, it has been assumed that the information is correct. No responsibility can be accepted by Brookbanks Consulting Ltd for inaccuracies in the data supplied by any other party. The drawing has been produced based on the assumption that all relevant information has been supplied by those bodies from whom it was requested.

4. No part of this drawing may be copied or duplicated without the express permission of Brookbanks Consulting Ltd.

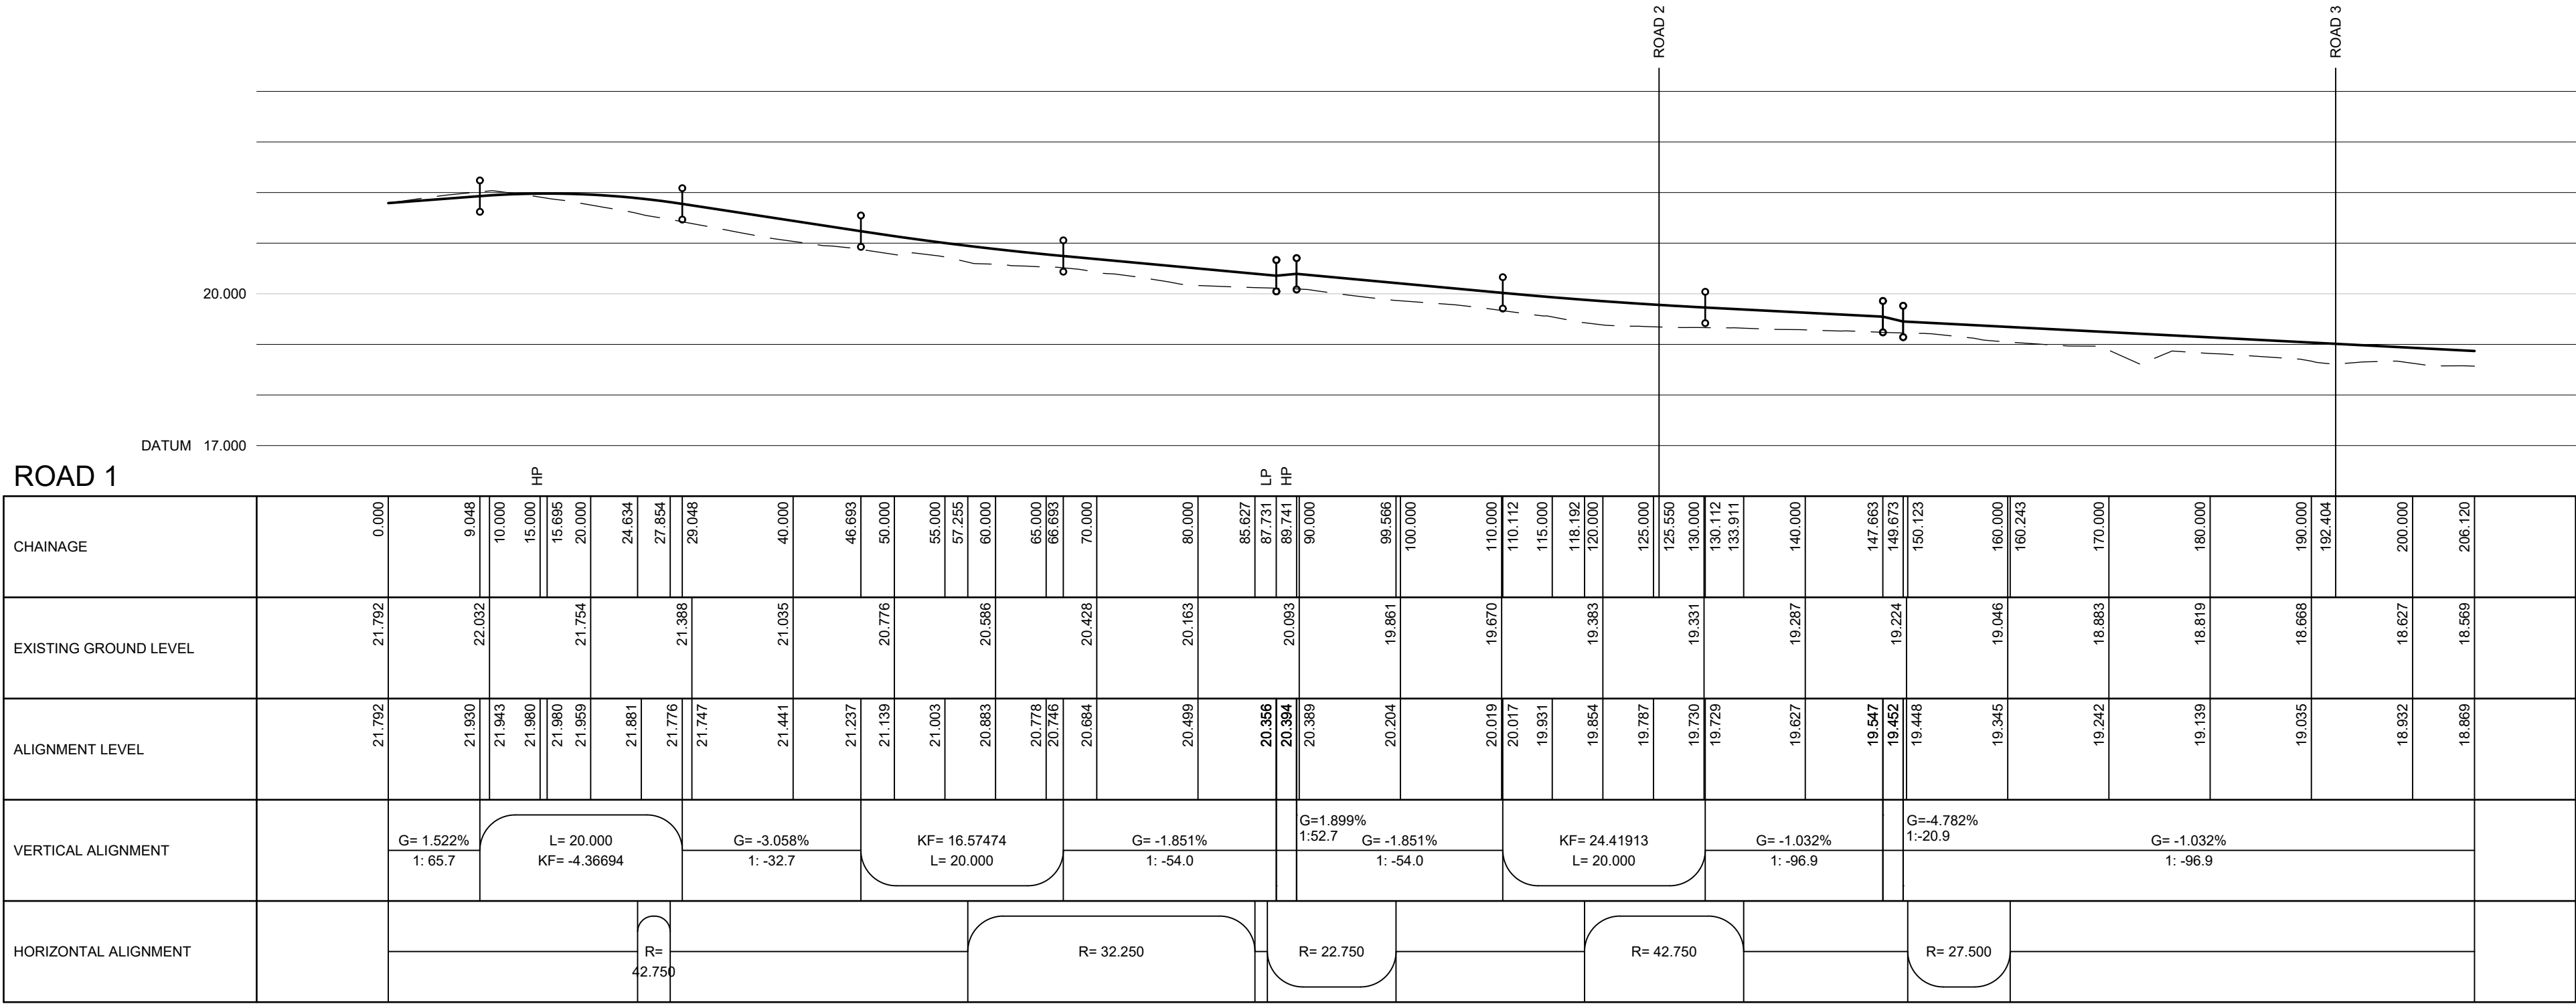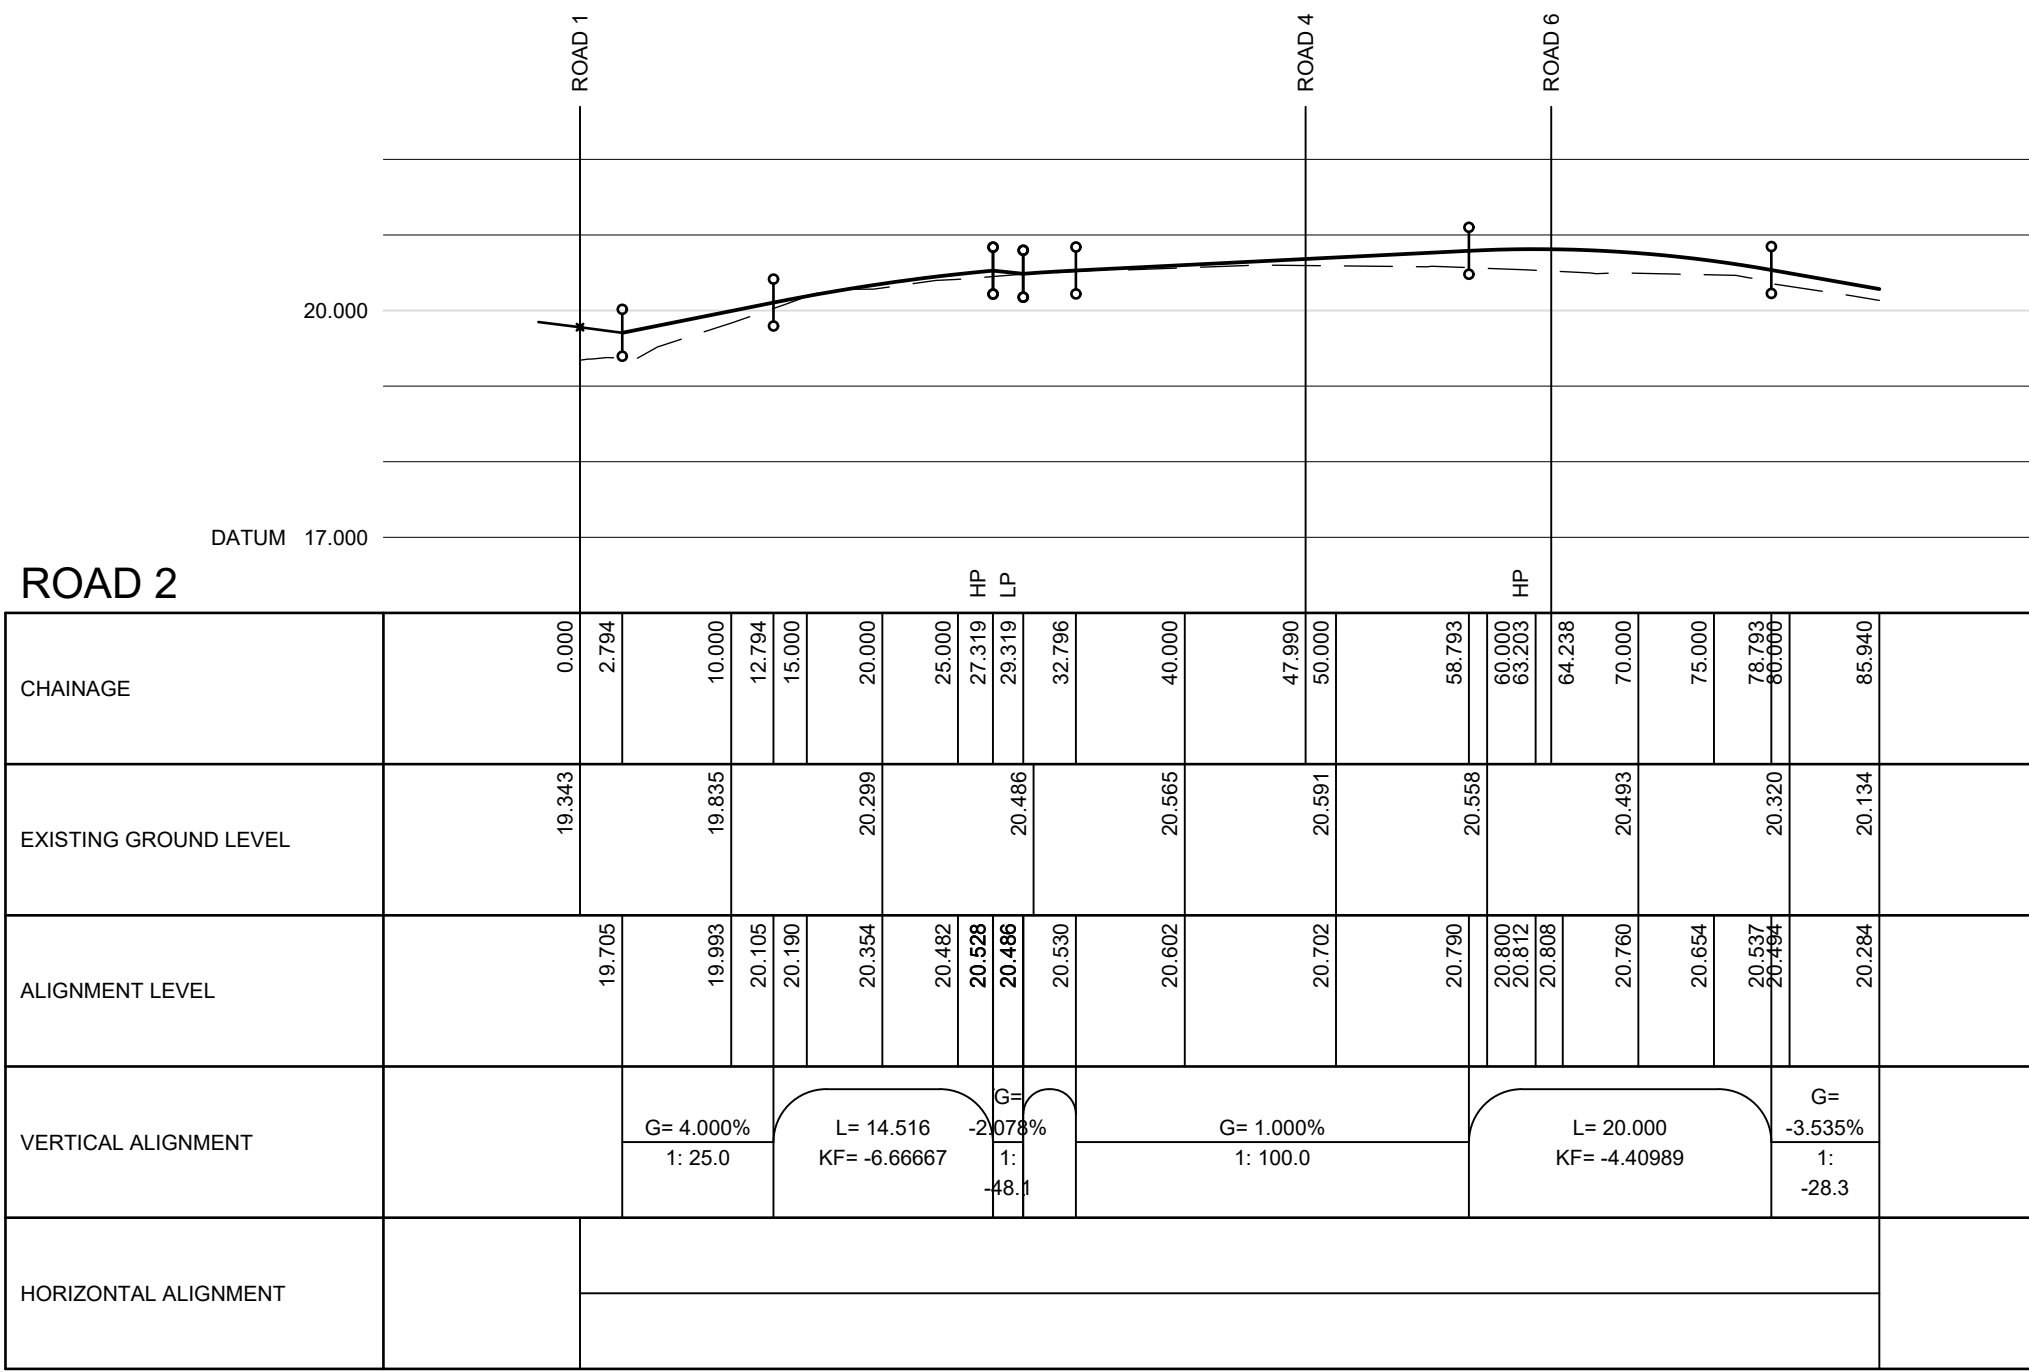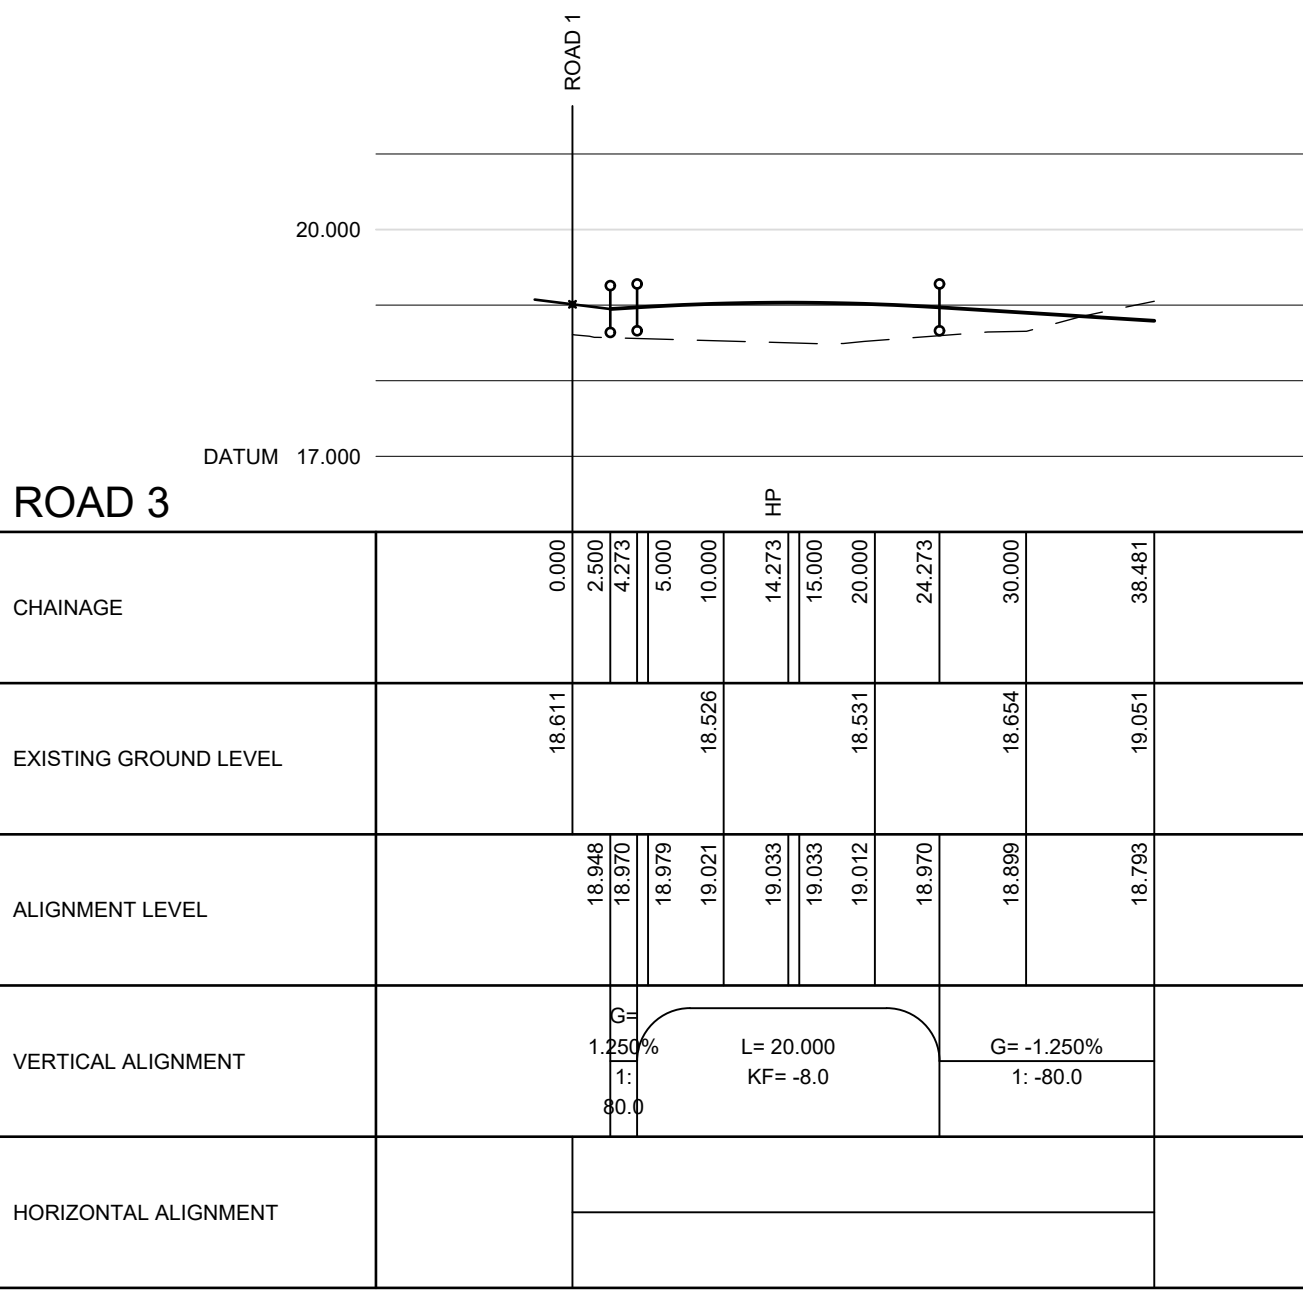

P03	24.07.2026	Drawing number updated	PJ
P02	22.07.2026	Raised table added at junction of Roads 1 and 2	PJ
P01	17.07.2026	Initial issue	PJ

Stonebond

Project Title:
Bartons Road, Havant

Project Number:
GUI005

Drawing Title:
**Road Longitudinal Sections
Sheet 1 of 2**

Revision Notes:
Initial issue

Drawing Number:
GUI005-BBK-XX-XX-DR-C-91-210

Scale:
H: 1:500 V: 1:100

Date:
July 2026

Rev:
P03