


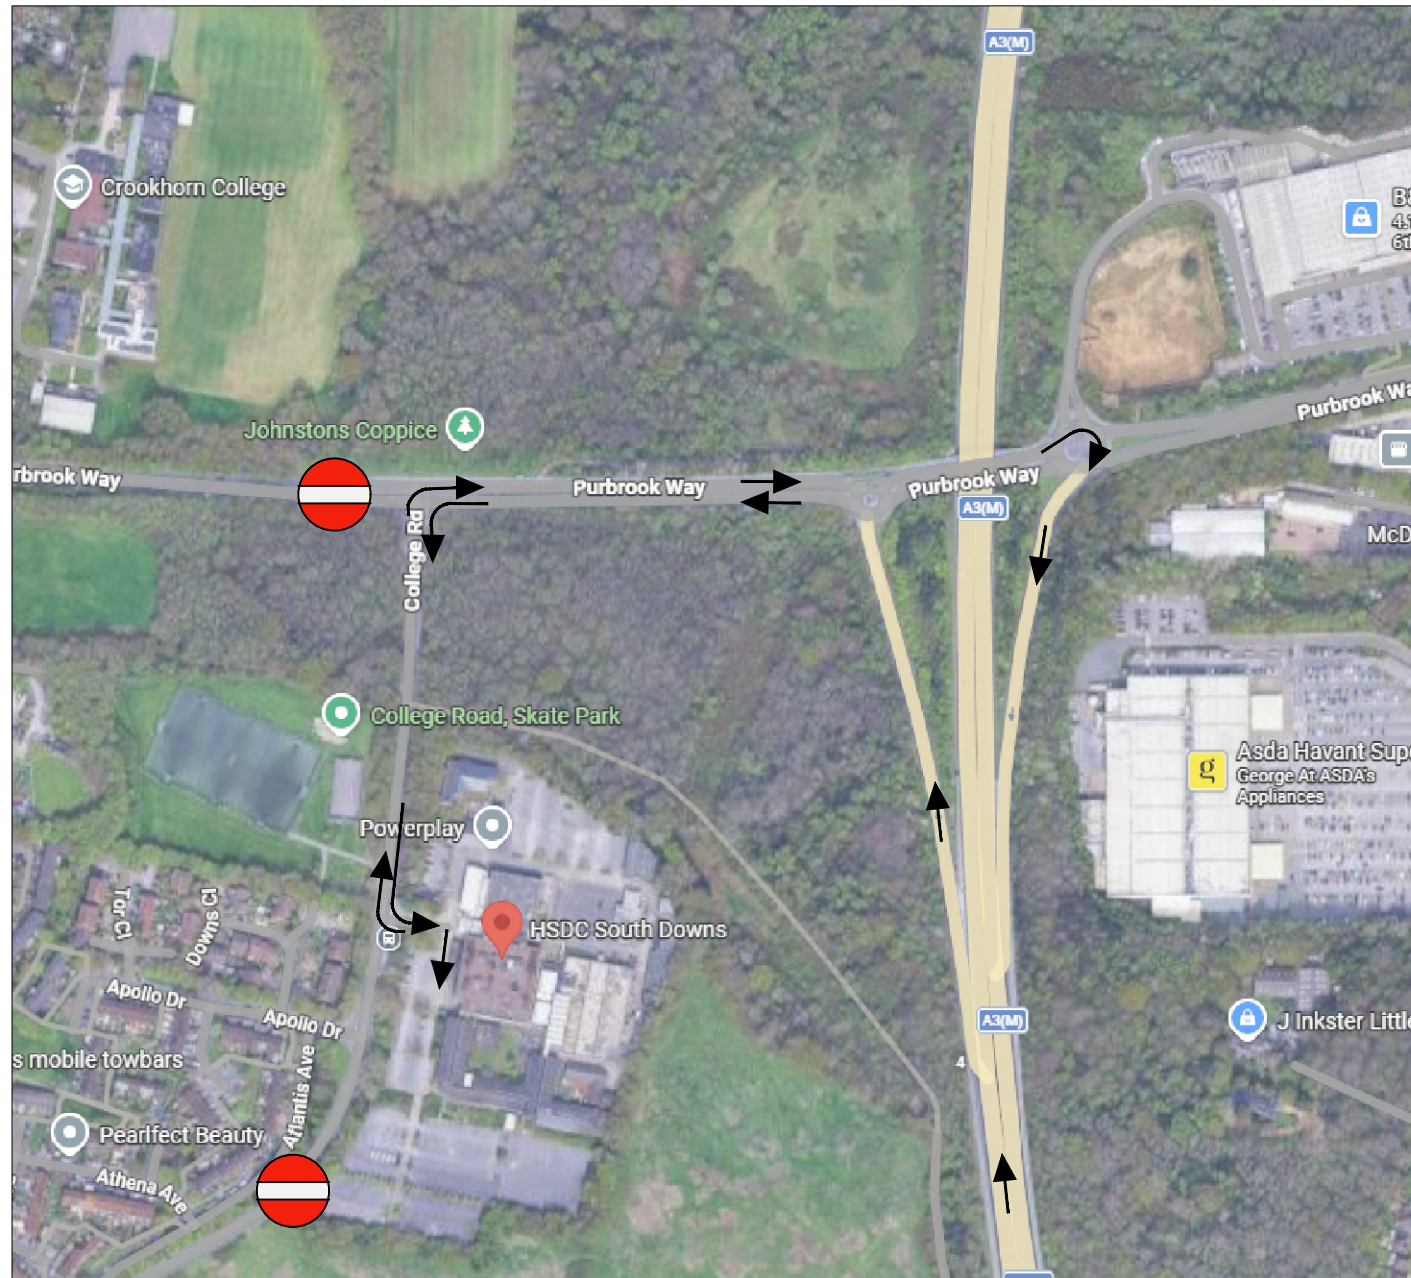

All contractors, sub-contractors, delivery companies and visitors will be advised of and required to strictly adhere to the specified route

Delivery Route

Havant & South Downs College,
College Rd, Widley, Waterlooville
PO7 8AA

All deliveries via College Road,
left turn in and right turn out of
main college access only.

Access route is to be via Purbrook
Way & A3(M) only.

What3words for college access:

///exact.fish.hooked

CONSTRUCTION

Places for People Developments
New Kings Court,
Tollgate,
Chandler's Ford, Eastleigh
SO53 3LG
www.placesforpeople.co.uk



Site:

Havant & South Downs College

Drg Title:

Delivery Route Plan

Scale:	Date:	Drawn:	Checked:
NTS	July 26	KJM	
Drawing No:	Revision:		
PfP-1000	-		