


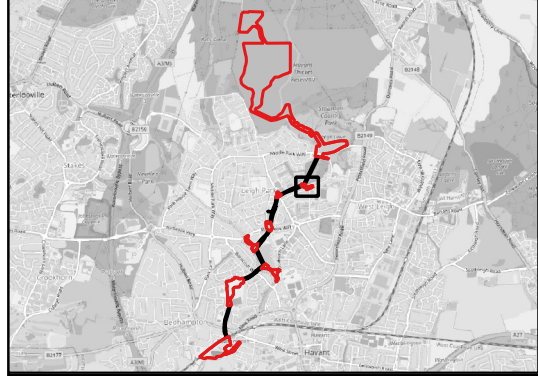

Legend

- Surface and Underground Works (Site Boundary)
- Underground Works Only
- Post Development Habitat (Tree)**
 - Retained
 - Translocated
 - Created
- Post Development Habitat (Linear)**
 - Retained**
 - Line of Trees
 - Native Hedgerow
 - Created**
 - Line of Trees
 - Species-rich Native Hedgerow
- Post Development Habitat (Area)**
 - Blackthorn scrub
 - Bramble scrub
 - Developed land; sealed surface
 - Introduced shrub
 - Lowland mixed deciduous woodland
 - Mixed scrub
 - Modified grassland
 - Other neutral grassland
 - Other woodland; broadleaved
 - Watercourse footprint
 - Wet woodland
 - Created
 - Retained (no symbol)

0 20 40 m

Original scale: 1:800 Version: 2.0

This map is reproduced from Ordnance Survey material with the permission of Ordnance Survey on behalf of the controller of Her Majesty's Stationery Office. © Crown Copyright. Unauthorised reproduction infringes Crown copyright and may lead to prosecution or civil proceedings. License No: 100018036

© UKHAB LTD, under licence. No onward licence implied or provided. All rights reserved [<https://ukhab.org/register/>]

AtkinsRealis UK Limited © 2 Capital Quarter, Tyndall Street, Cardiff, CF10 4BZ, Wales


Client: Portsmouth Water

Project: Havant Thicket Reservoir

Job No: 100103591


Figure 3: Onsite BNG - Status of Area Habitats and Hedgerows (7 of 8)

Drawn by: SS Date: 05/06/25	Checked by: GH Date: 05/06/25	Reviewed by: VG Date: 06/06/25
--------------------------------	----------------------------------	-----------------------------------

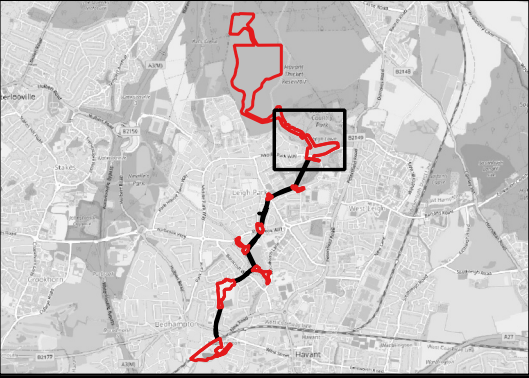

Legend

- Surface and Underground Works (Site Boundary)
- Underground Works Only
- Post Development Habitat (Tree)
 - Retained
 - Translocated
 - Created
- Post Development Habitat (Linear)
 - Retained
 - Line of Trees
 - Native Hedgerow
 - Created
 - Line of Trees
 - Species-rich Native Hedgerow
- Post Development Habitat (Area)
 - Blackthorn scrub
 - Bramble scrub
 - Developed land; sealed surface
 - Introduced shrub
 - Lowland mixed deciduous woodland
 - Mixed scrub
 - Modified grassland
 - Other neutral grassland
 - Other woodland; broadleaved
 - Watercourse footprint
 - Wet woodland
 - Created
 - Retained (no symbol)

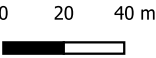

Original scale: 1:2,500 Version: 2.0

This map is reproduced from Ordnance Survey material with the permission of Ordnance Survey on behalf of the controller of Her Majesty's Stationery Office. © Crown Copyright. Unauthorised reproduction infringes Crown copyright and may lead to prosecution or civil proceedings. License No: 100018036

© UKHAB LTD, under licence. No onward licence implied or provided. All rights reserved [https://ukhab.org/register/]

AtkinsRealis UK Limited © 2 Capital Quarter, Tyndall Street, Cardiff, CF10 4BZ, Wales


Client: Portsmouth Water

Project: Havant Thicket Reservoir

Job No: 100103591

Figure 3: Onsite BNG - Status of Area Habitats and Hedgerows (8 of 8)

Drawn by: SS Date: 05/06/25	Checked by: VG Date: 05/06/25	Reviewed by: xx Date: xx/xx/xx
--------------------------------	----------------------------------	-----------------------------------

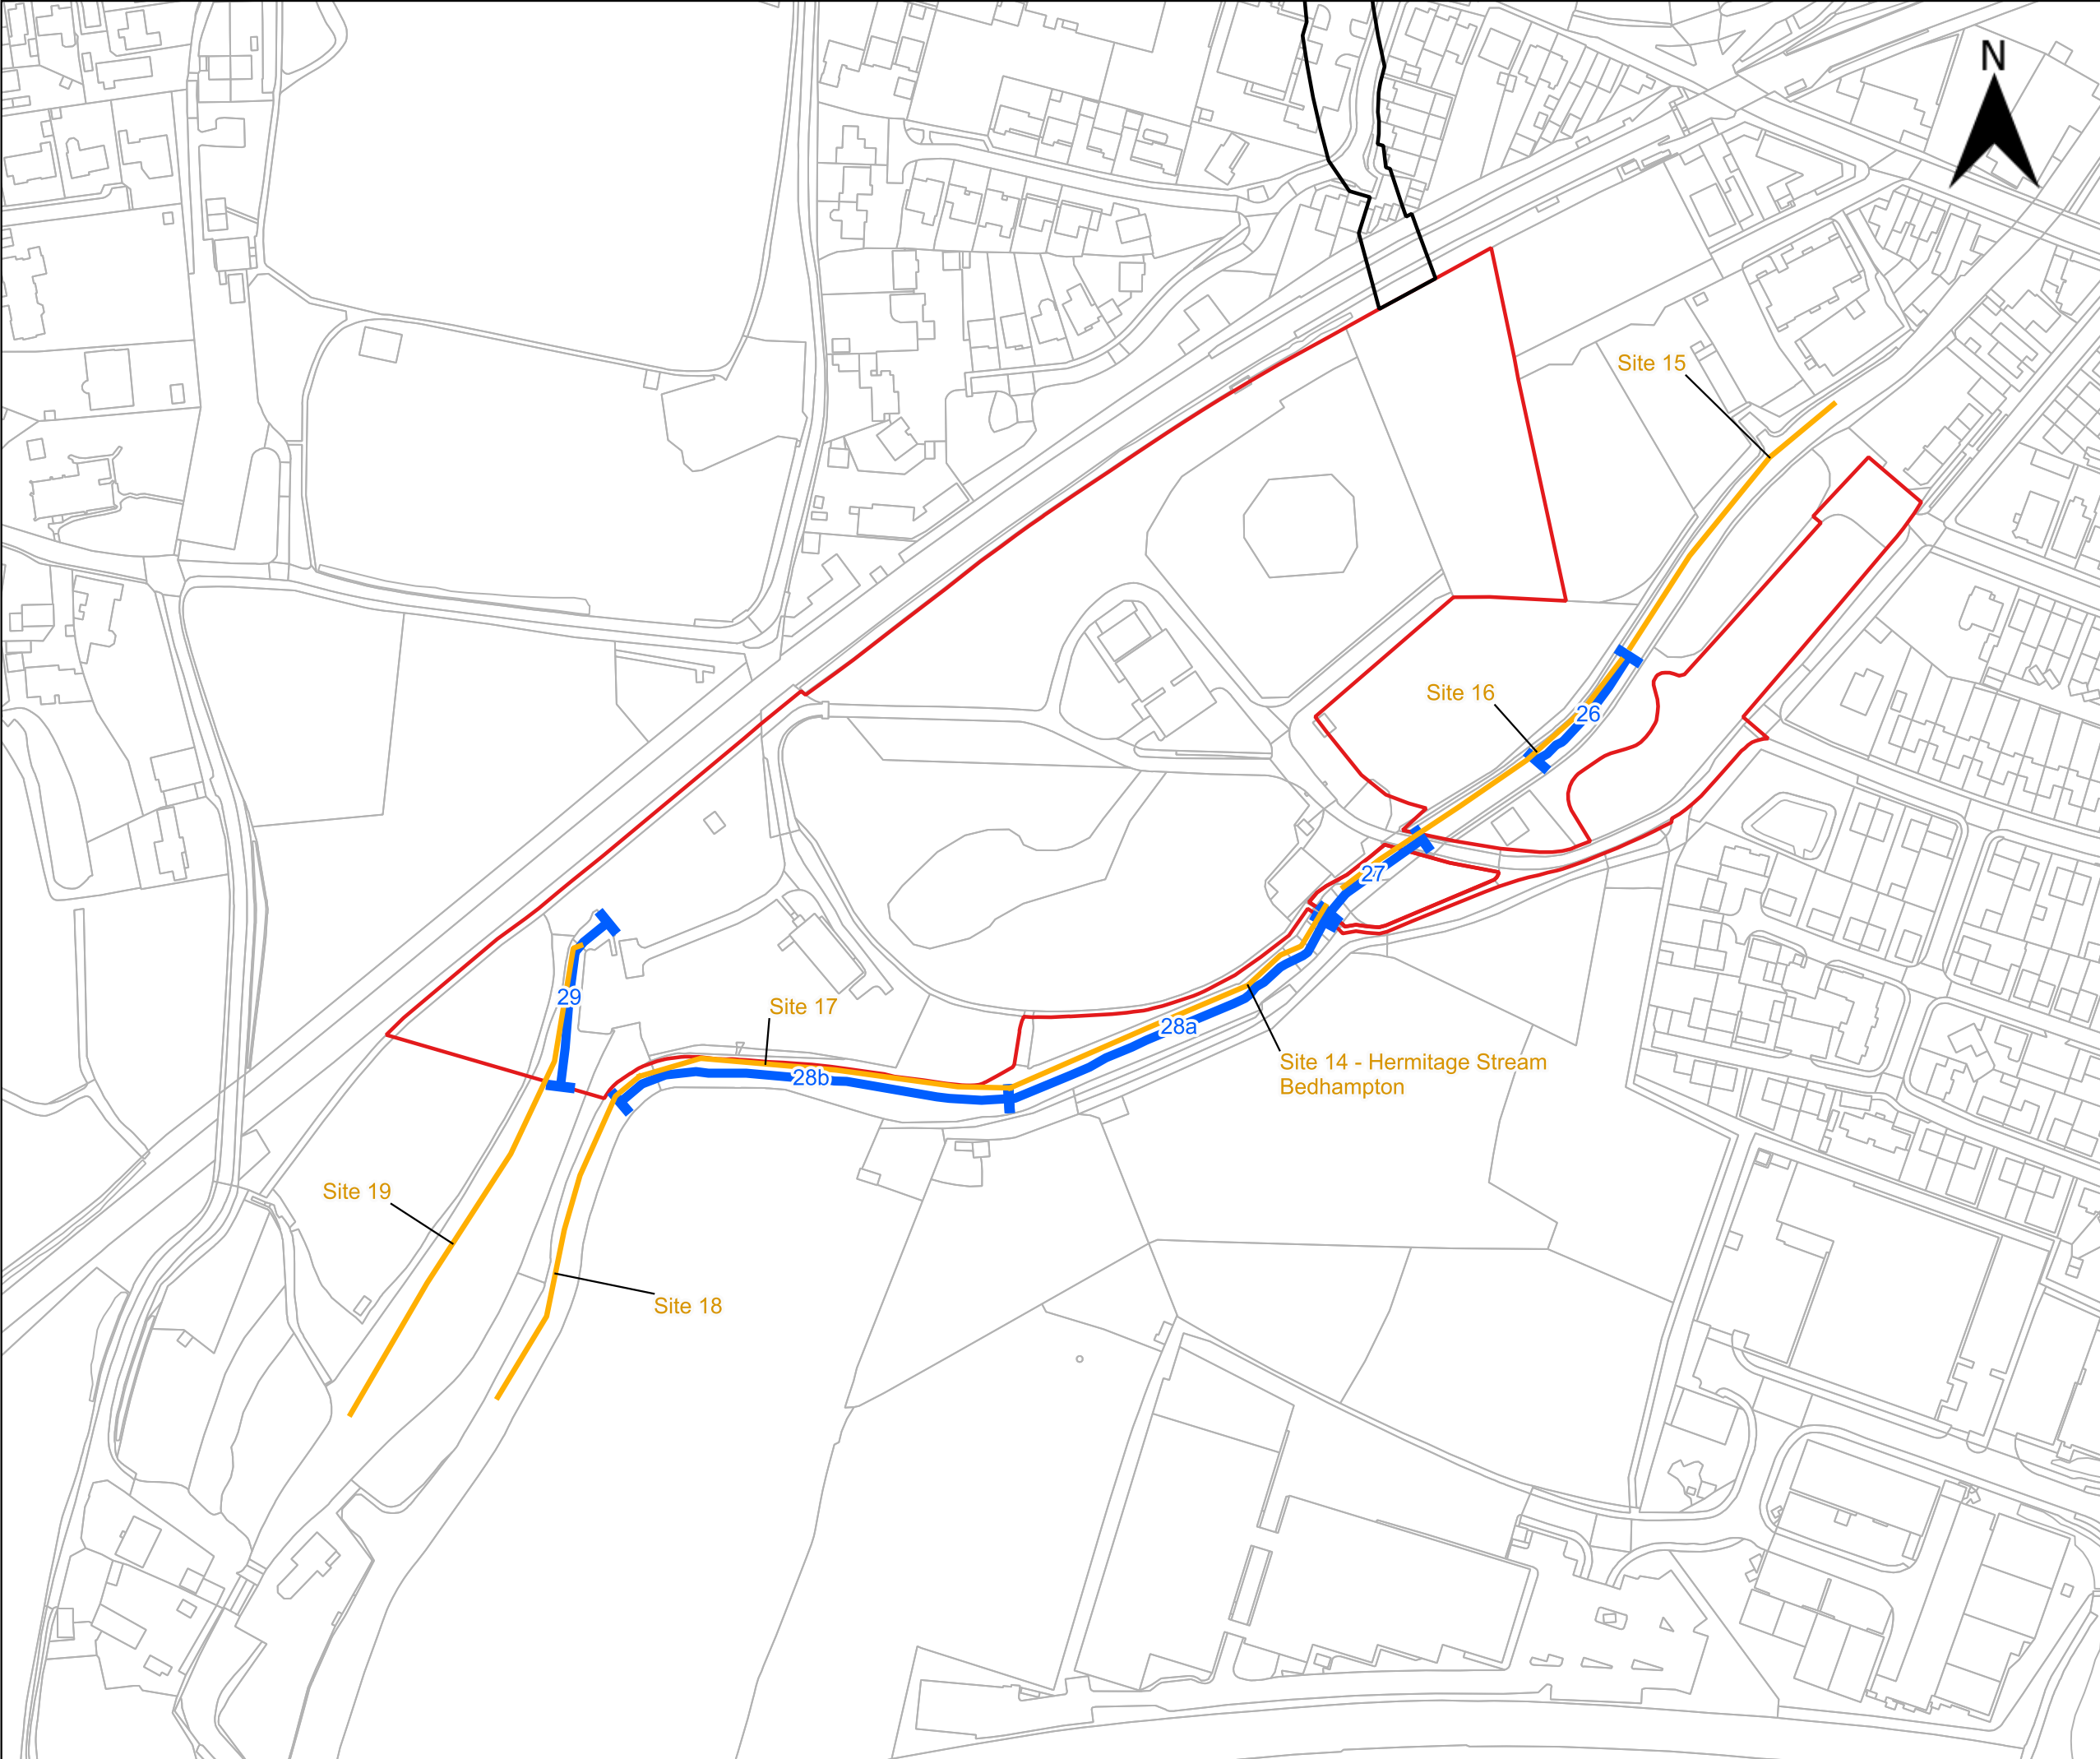

AtkinsRéalis

Legend


- ▬ Scheme Boundary
- ▬ Surface and Underground Work
- ▬ Underground Works Only
- ▬ MoRPh Survey Site
- ▬ BNG Assessment Reach

0

50

100 m

Original scale: 1:1,971	Version: 2.0
<small>This map is reproduced from Ordnance Survey material with the permission of Ordnance Survey on behalf of the controller of Her Majesty's Stationery Office. © Crown Copyright. Unauthorised reproduction infringes Crown copyright and may lead to prosecution or civil proceedings. License No: 100018036</small>	
<small>© UKHAB LTD, under licence. No onward licence implied or provided. All rights reserved [https://ukhab.org/register/]</small>	
<small>AtkinsRealis UK Limited © 2 Capital Quarter, Tyndall Street, Cardiff, CF10 4BZ, Wales</small>	
Client: Portsmouth Water	
Project: Havant Thicket Reservoir	
Job No: 100103591	
Figure 4: Onsite BNG – Overview for Watercourses (1 of 6)	
<small>Drawn by: SS Date: 03/06/25</small>	<small>Checked by: HMJ Date: 04/06/25</small>
<small>Reviewed by: SD Date: 06/06/25</small>	

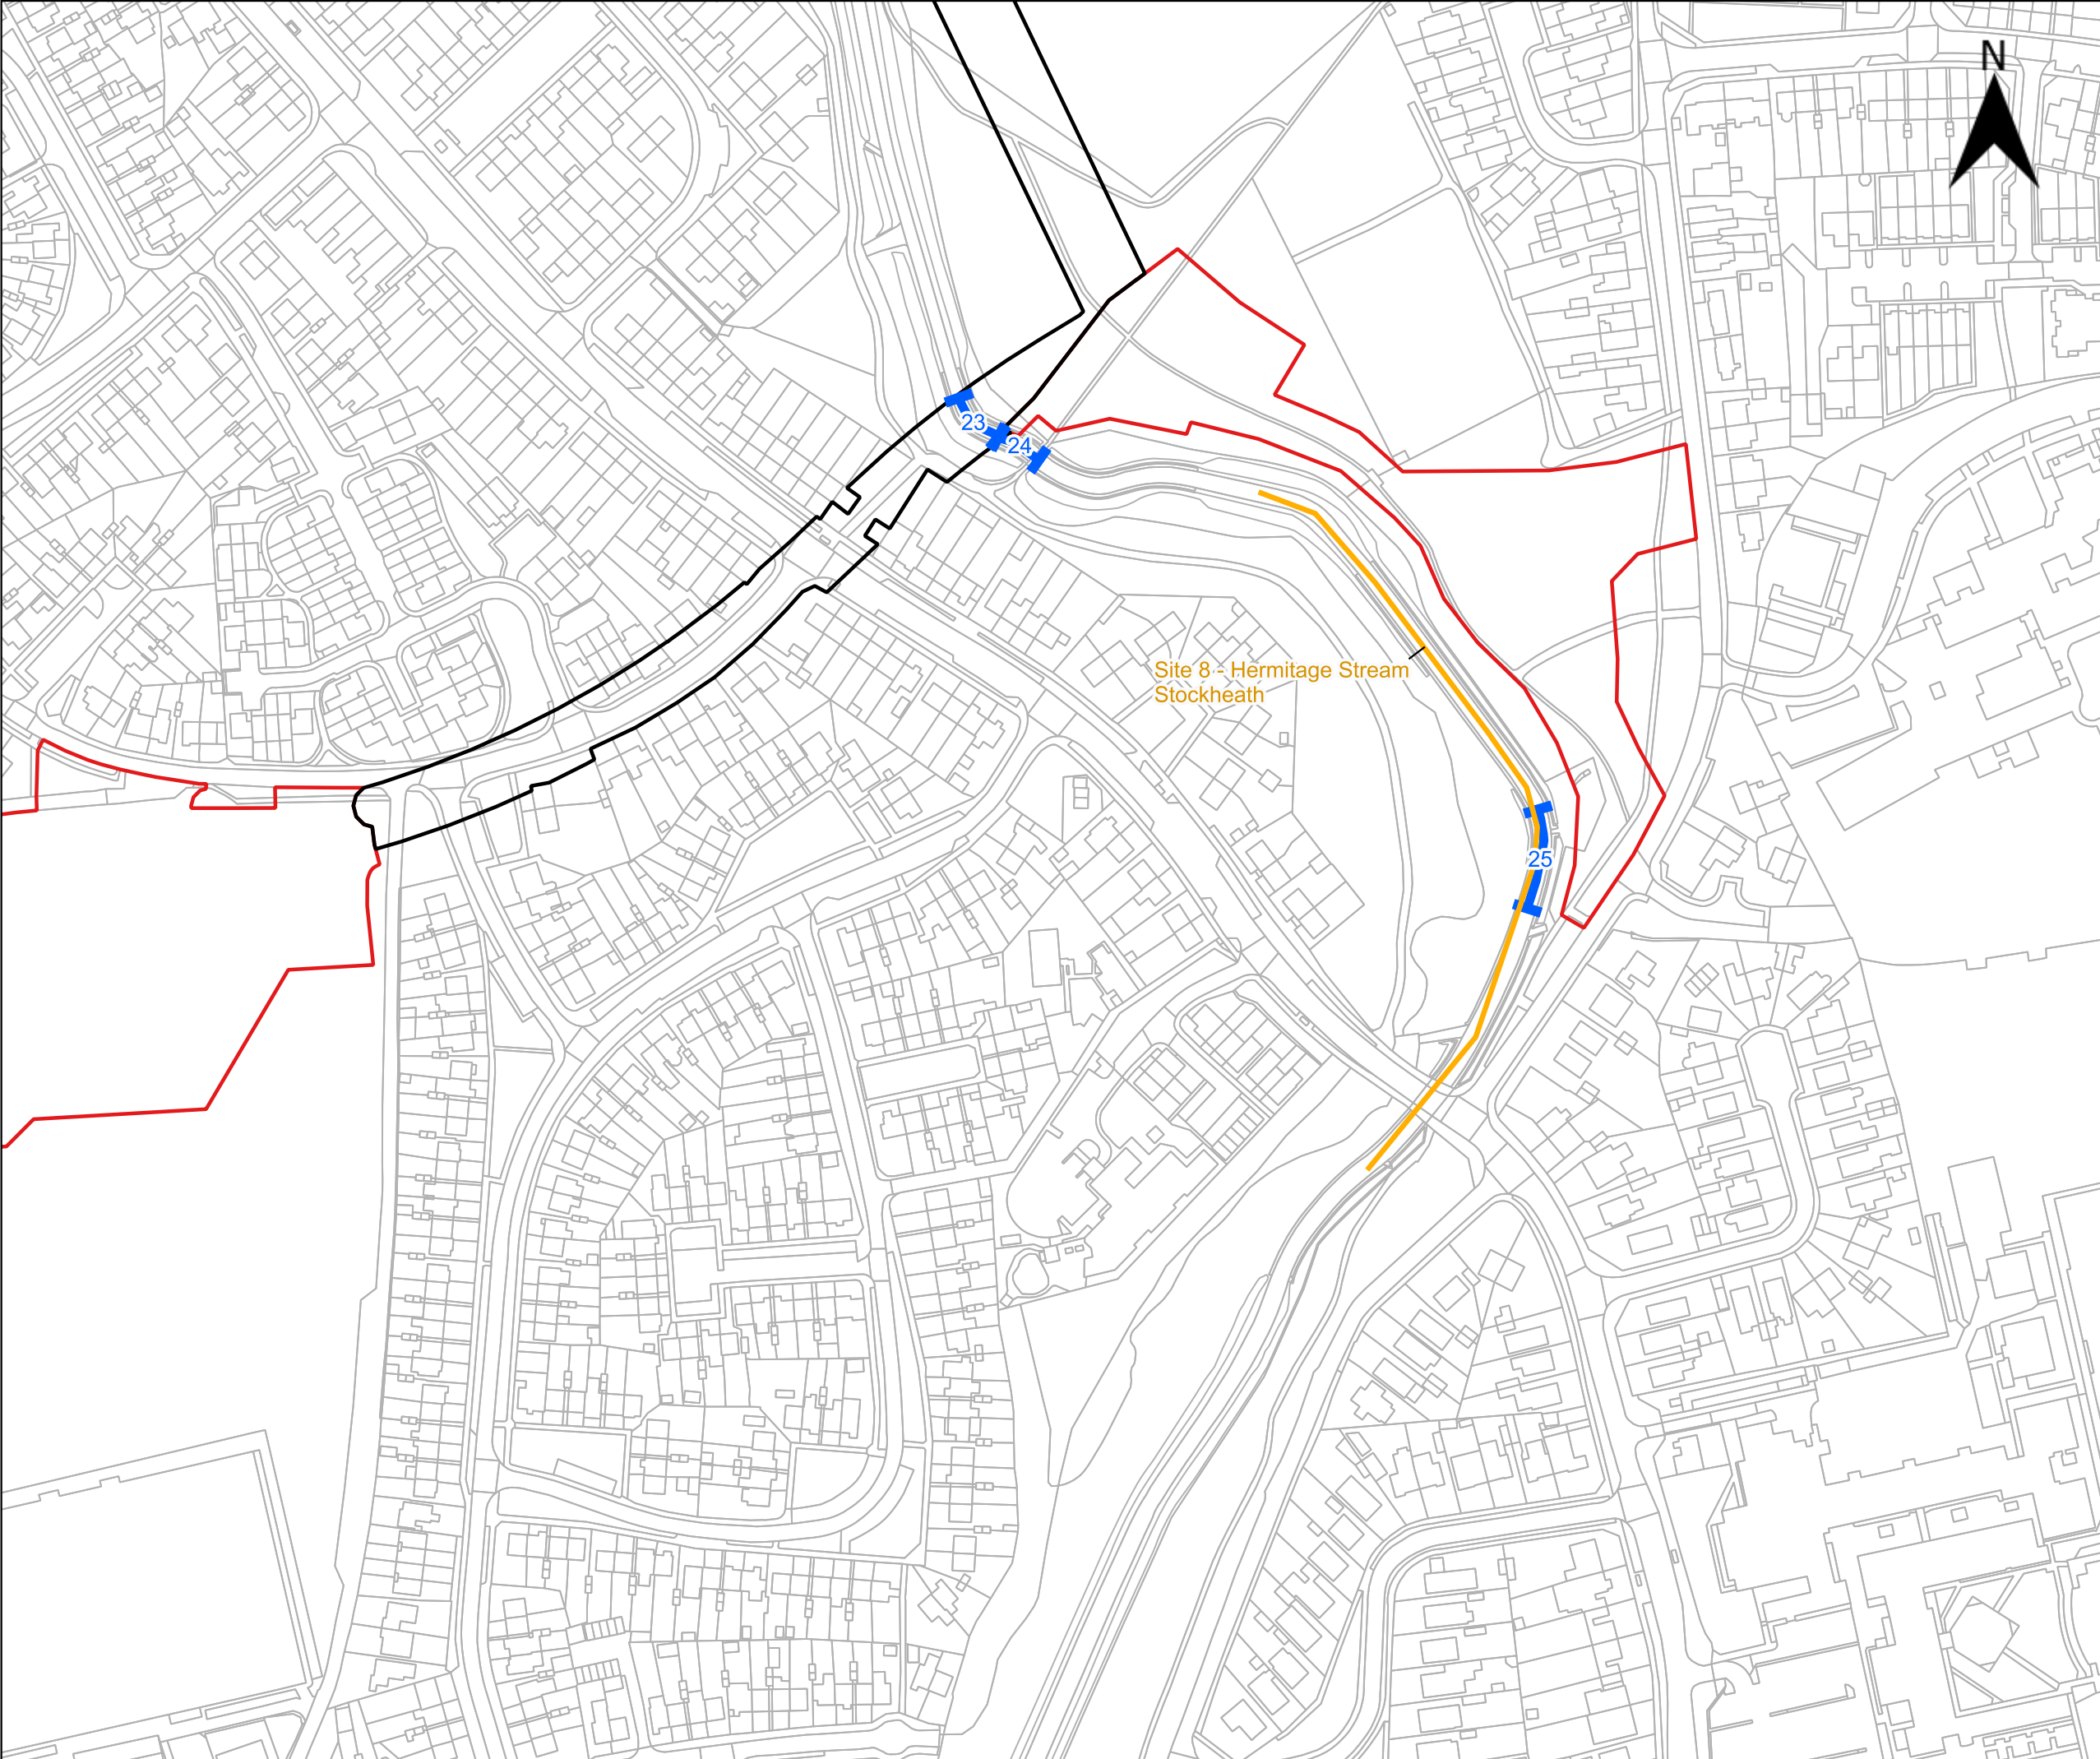

AtkinsRéalis


0 50 100 m

Legend

Scheme Boundary

- Surface and Underground Work
- Underground Works Only
- MoRPH Survey Site
- BNG Assessment Reach

Original scale: 1:2,000	Version: 2.0
<small>This map is reproduced from Ordnance Survey material with the permission of Ordnance Survey on behalf of the controller of Her Majesty's Stationery Office. © Crown Copyright. Unauthorised reproduction infringes Crown copyright and may lead to prosecution or civil proceedings. License No: 100018036</small>	
<small>© UKHAB LTD, under licence. No onward licence implied or provided. All rights reserved [https://ukhab.org/register/]</small>	
<small>AtkinsRealis UK Limited © 2 Capital Quarter, Tyndall Street, Cardiff, CF10 4BZ, Wales</small>	
Client: Portsmouth Water	
Project: Havant Thicket Reservoir	
Job No: 100103591	
Figure 4: Onsite BNG – Overview for Watercourses (2 of 6)	
<small>Drawn by: SS Date: 03/06/25</small>	<small>Checked by: HMJ Date: 04/06/25</small>
<small>Reviewed by: SD Date: 06/06/25</small>	

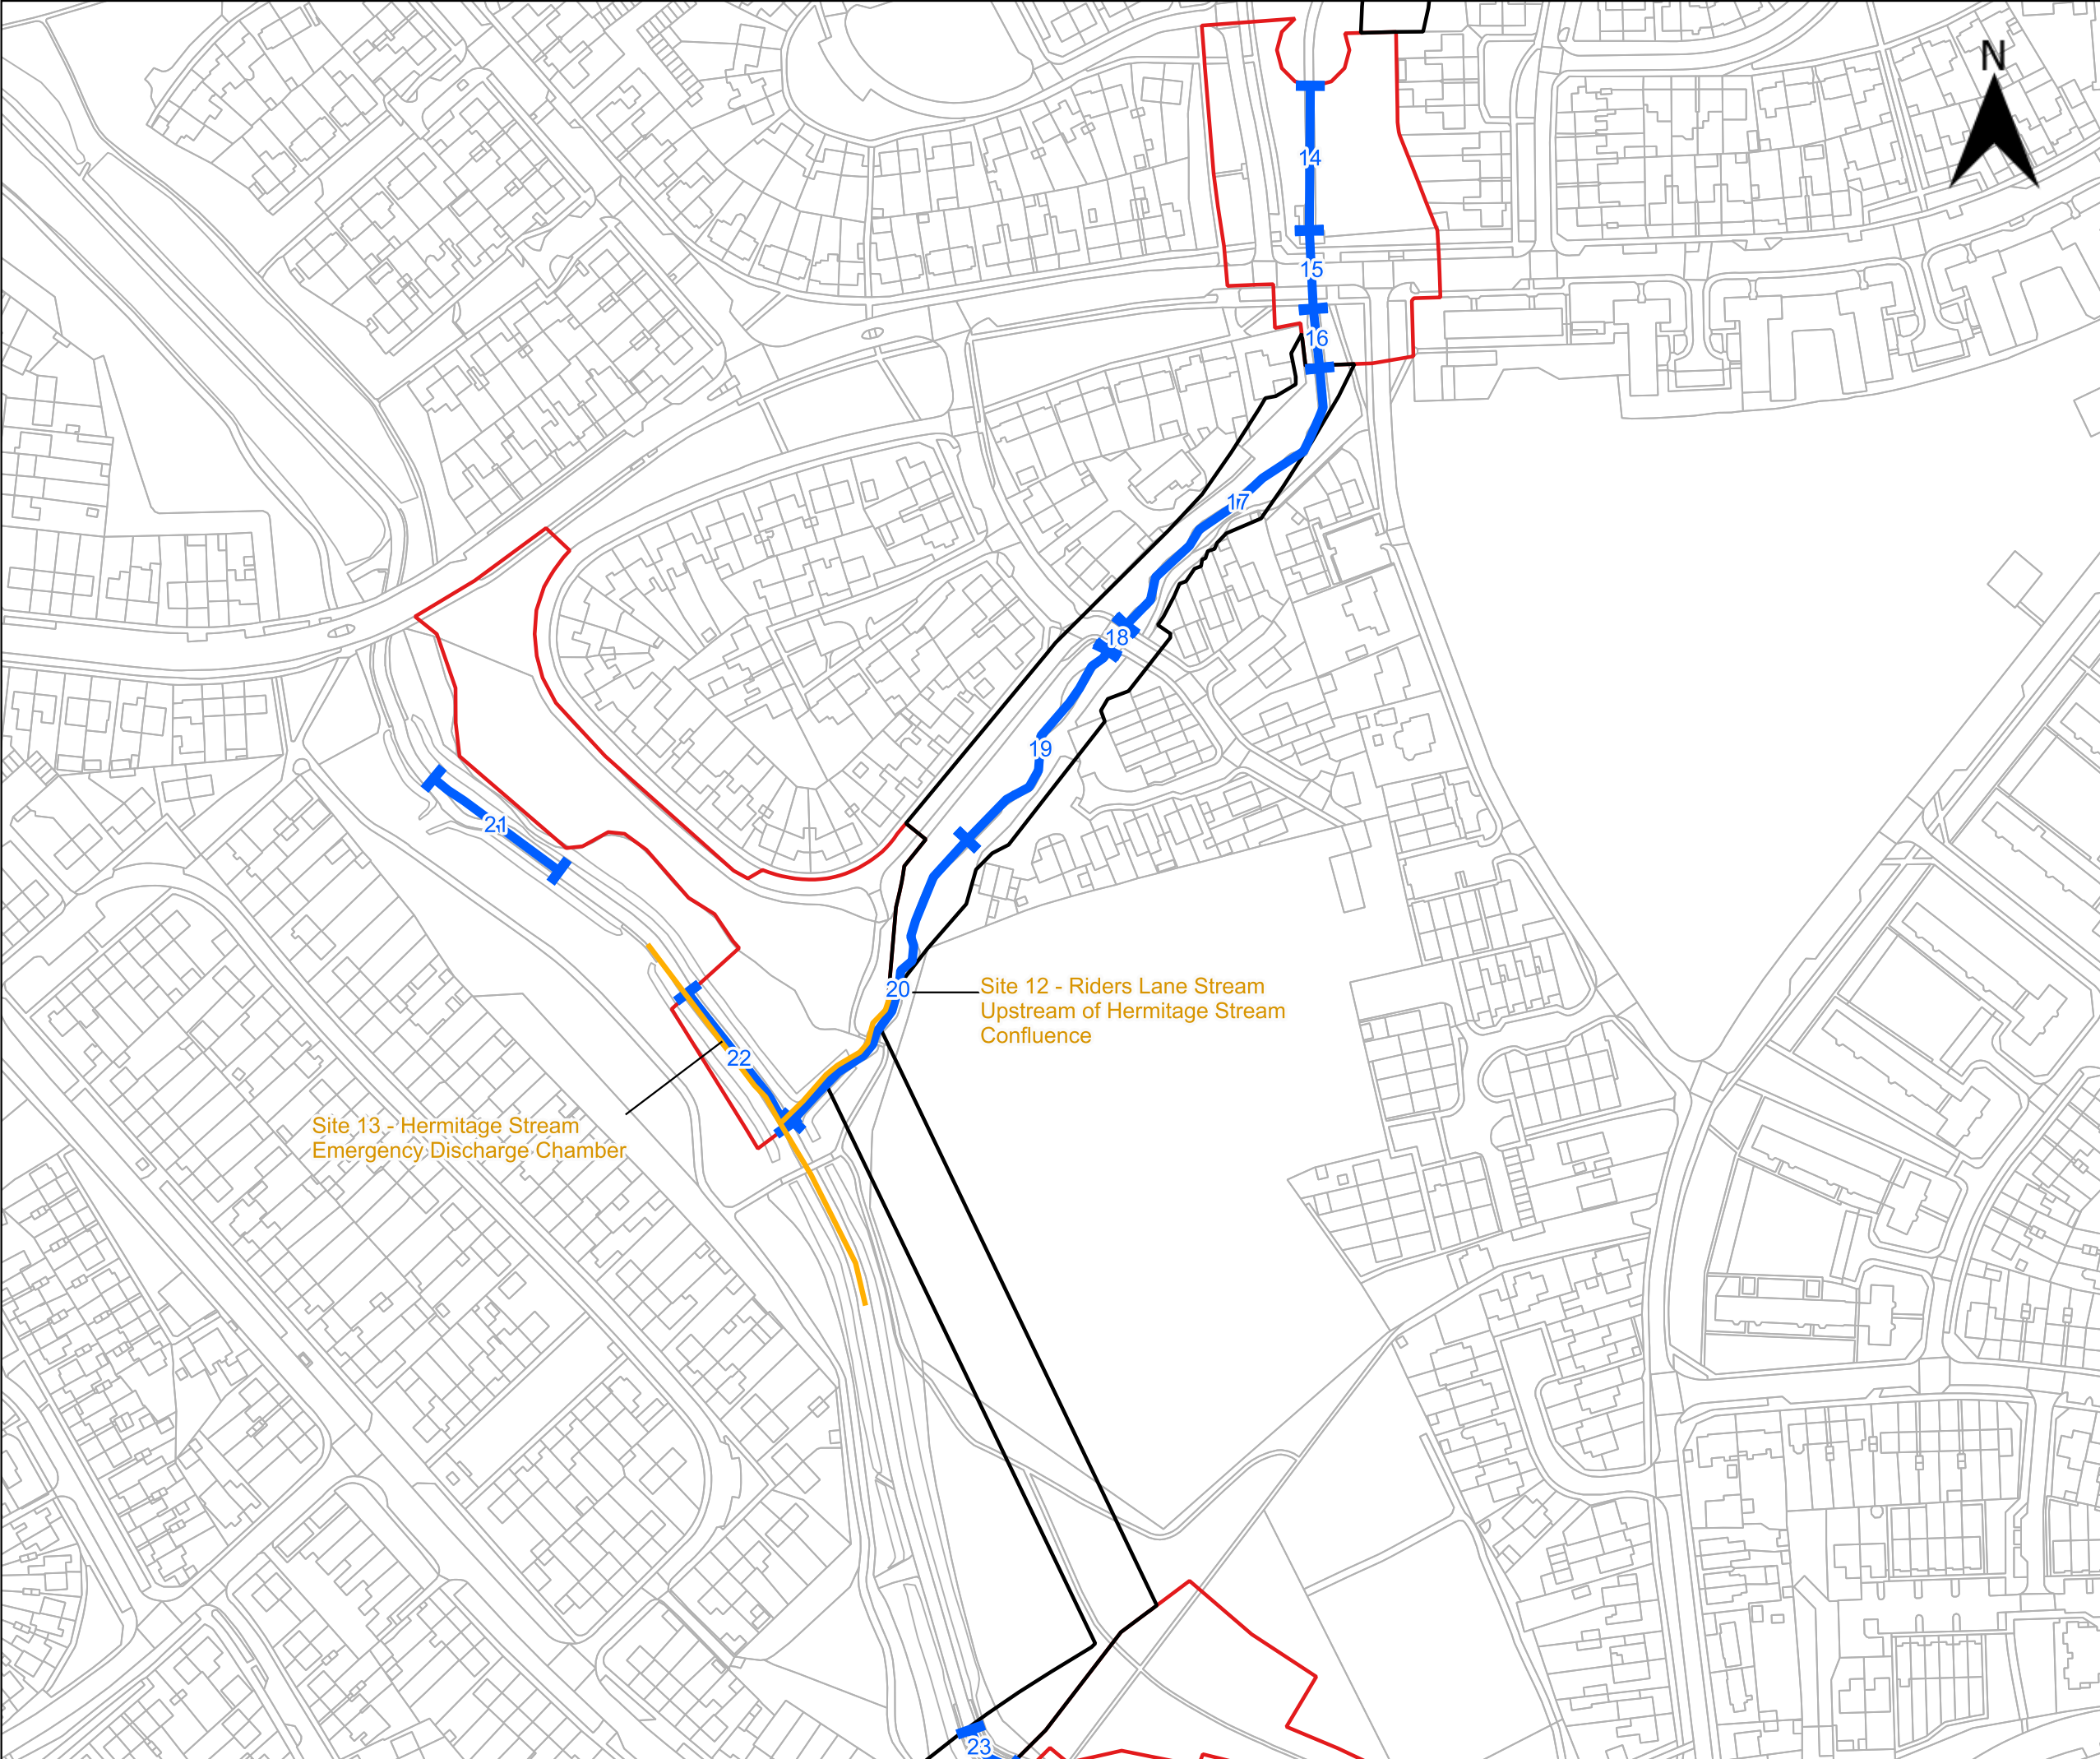


AtkinsRéalis

Legend

- ▬ Scheme Boundary
- ▬ Surface and Underground Work
- ▬ Underground Works Only
- ▬ MoRPh Survey Site
- ▬ BNG Assessment Reach

0 50 100 m

Original scale: 1:2,000	Version: 2.0
This map is reproduced from Ordnance Survey material with the permission of Ordnance Survey on behalf of the controller of Her Majesty's Stationery Office. © Crown Copyright. Unauthorised reproduction infringes Crown copyright and may lead to prosecution or civil proceedings. License No: 100018036	
© UKHAB LTD, under licence. No onward licence implied or provided. All rights reserved [https://ukhab.org/register/]	
AtkinsRealis UK Limited © 2 Capital Quarter, Tyndall Street, Cardiff, CF10 4BZ, Wales	
Client: Portsmouth Water	
Project: Havant Thicket Reservoir	
Job No: 100103591	
Figure 4: Onsite BNG – Overview for Watercourses (3 of 6)	
Drawn by: SS Date: 03/06/25	Checked by: HMJ Date: 04/06/25
Reviewed by: SD Date: 06/06/25	

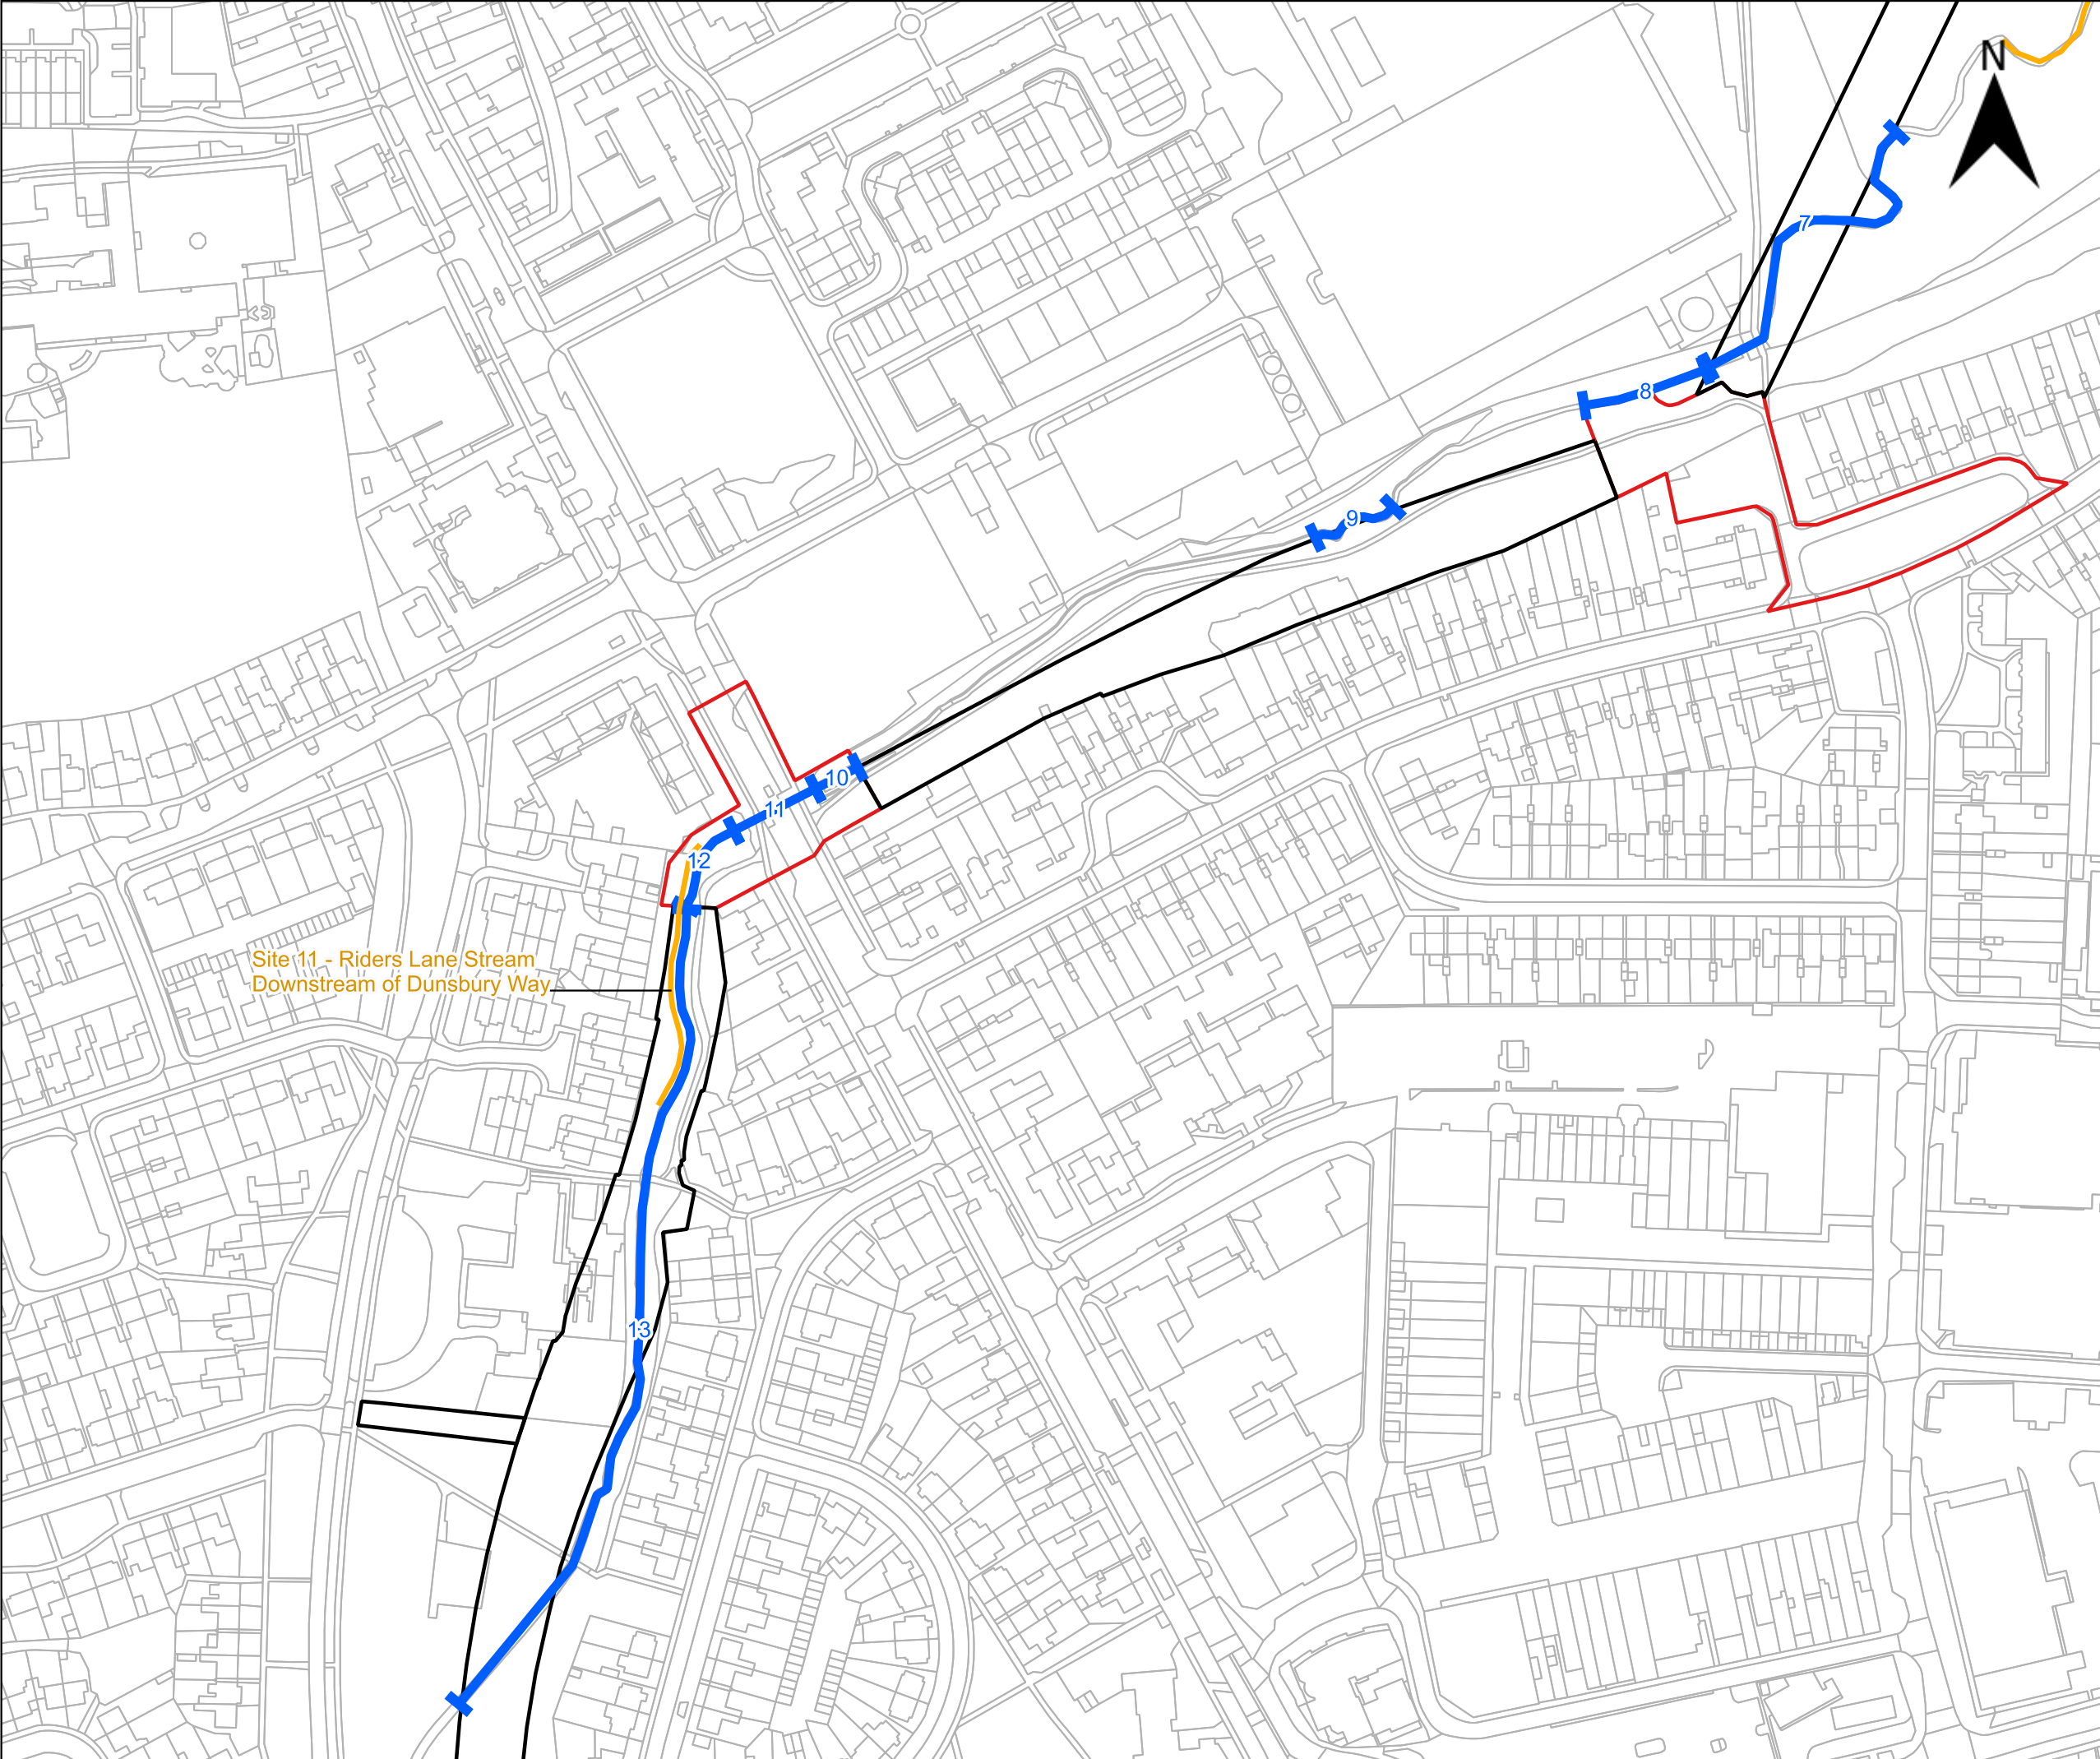

Site 11 - Riders Lane Stream
Downstream of Dunsbury Way


AtkinsRéalis

0 50 100 m


Legend

- Scheme Boundary
- Surface and Underground Work
- Underground Works Only
- MoRPh Survey Site
- BNG Assessment Reach

Original scale: 1:2,000	Version: 2.0
<small>This map is reproduced from Ordnance Survey material with the permission of Ordnance Survey on behalf of the controller of Her Majesty's Stationery Office. © Crown Copyright. Unauthorised reproduction infringes Crown copyright and may lead to prosecution or civil proceedings. License No: 100018036</small>	
<small>© UKHAB LTD, under licence. No onward licence implied or provided. All rights reserved [https://ukhab.org/register/]</small>	
<small>AtkinsRealis UK Limited © 2 Capital Quarter, Tyndall Street, Cardiff, CF10 4BZ, Wales</small>	
<small>Client: Portsmouth Water</small>	
<small>Project: Havant Thicket Reservoir</small>	
<small>Job No: 100103591</small>	
<small>Figure 4: Onsite BNG – Overview for Watercourses (4 of 6)</small>	
<small>Drawn by: SS Date: 03/06/25</small>	<small>Checked by: HMJ Date: 04/06/25</small>
<small>Reviewed by: SD Date: 06/06/25</small>	

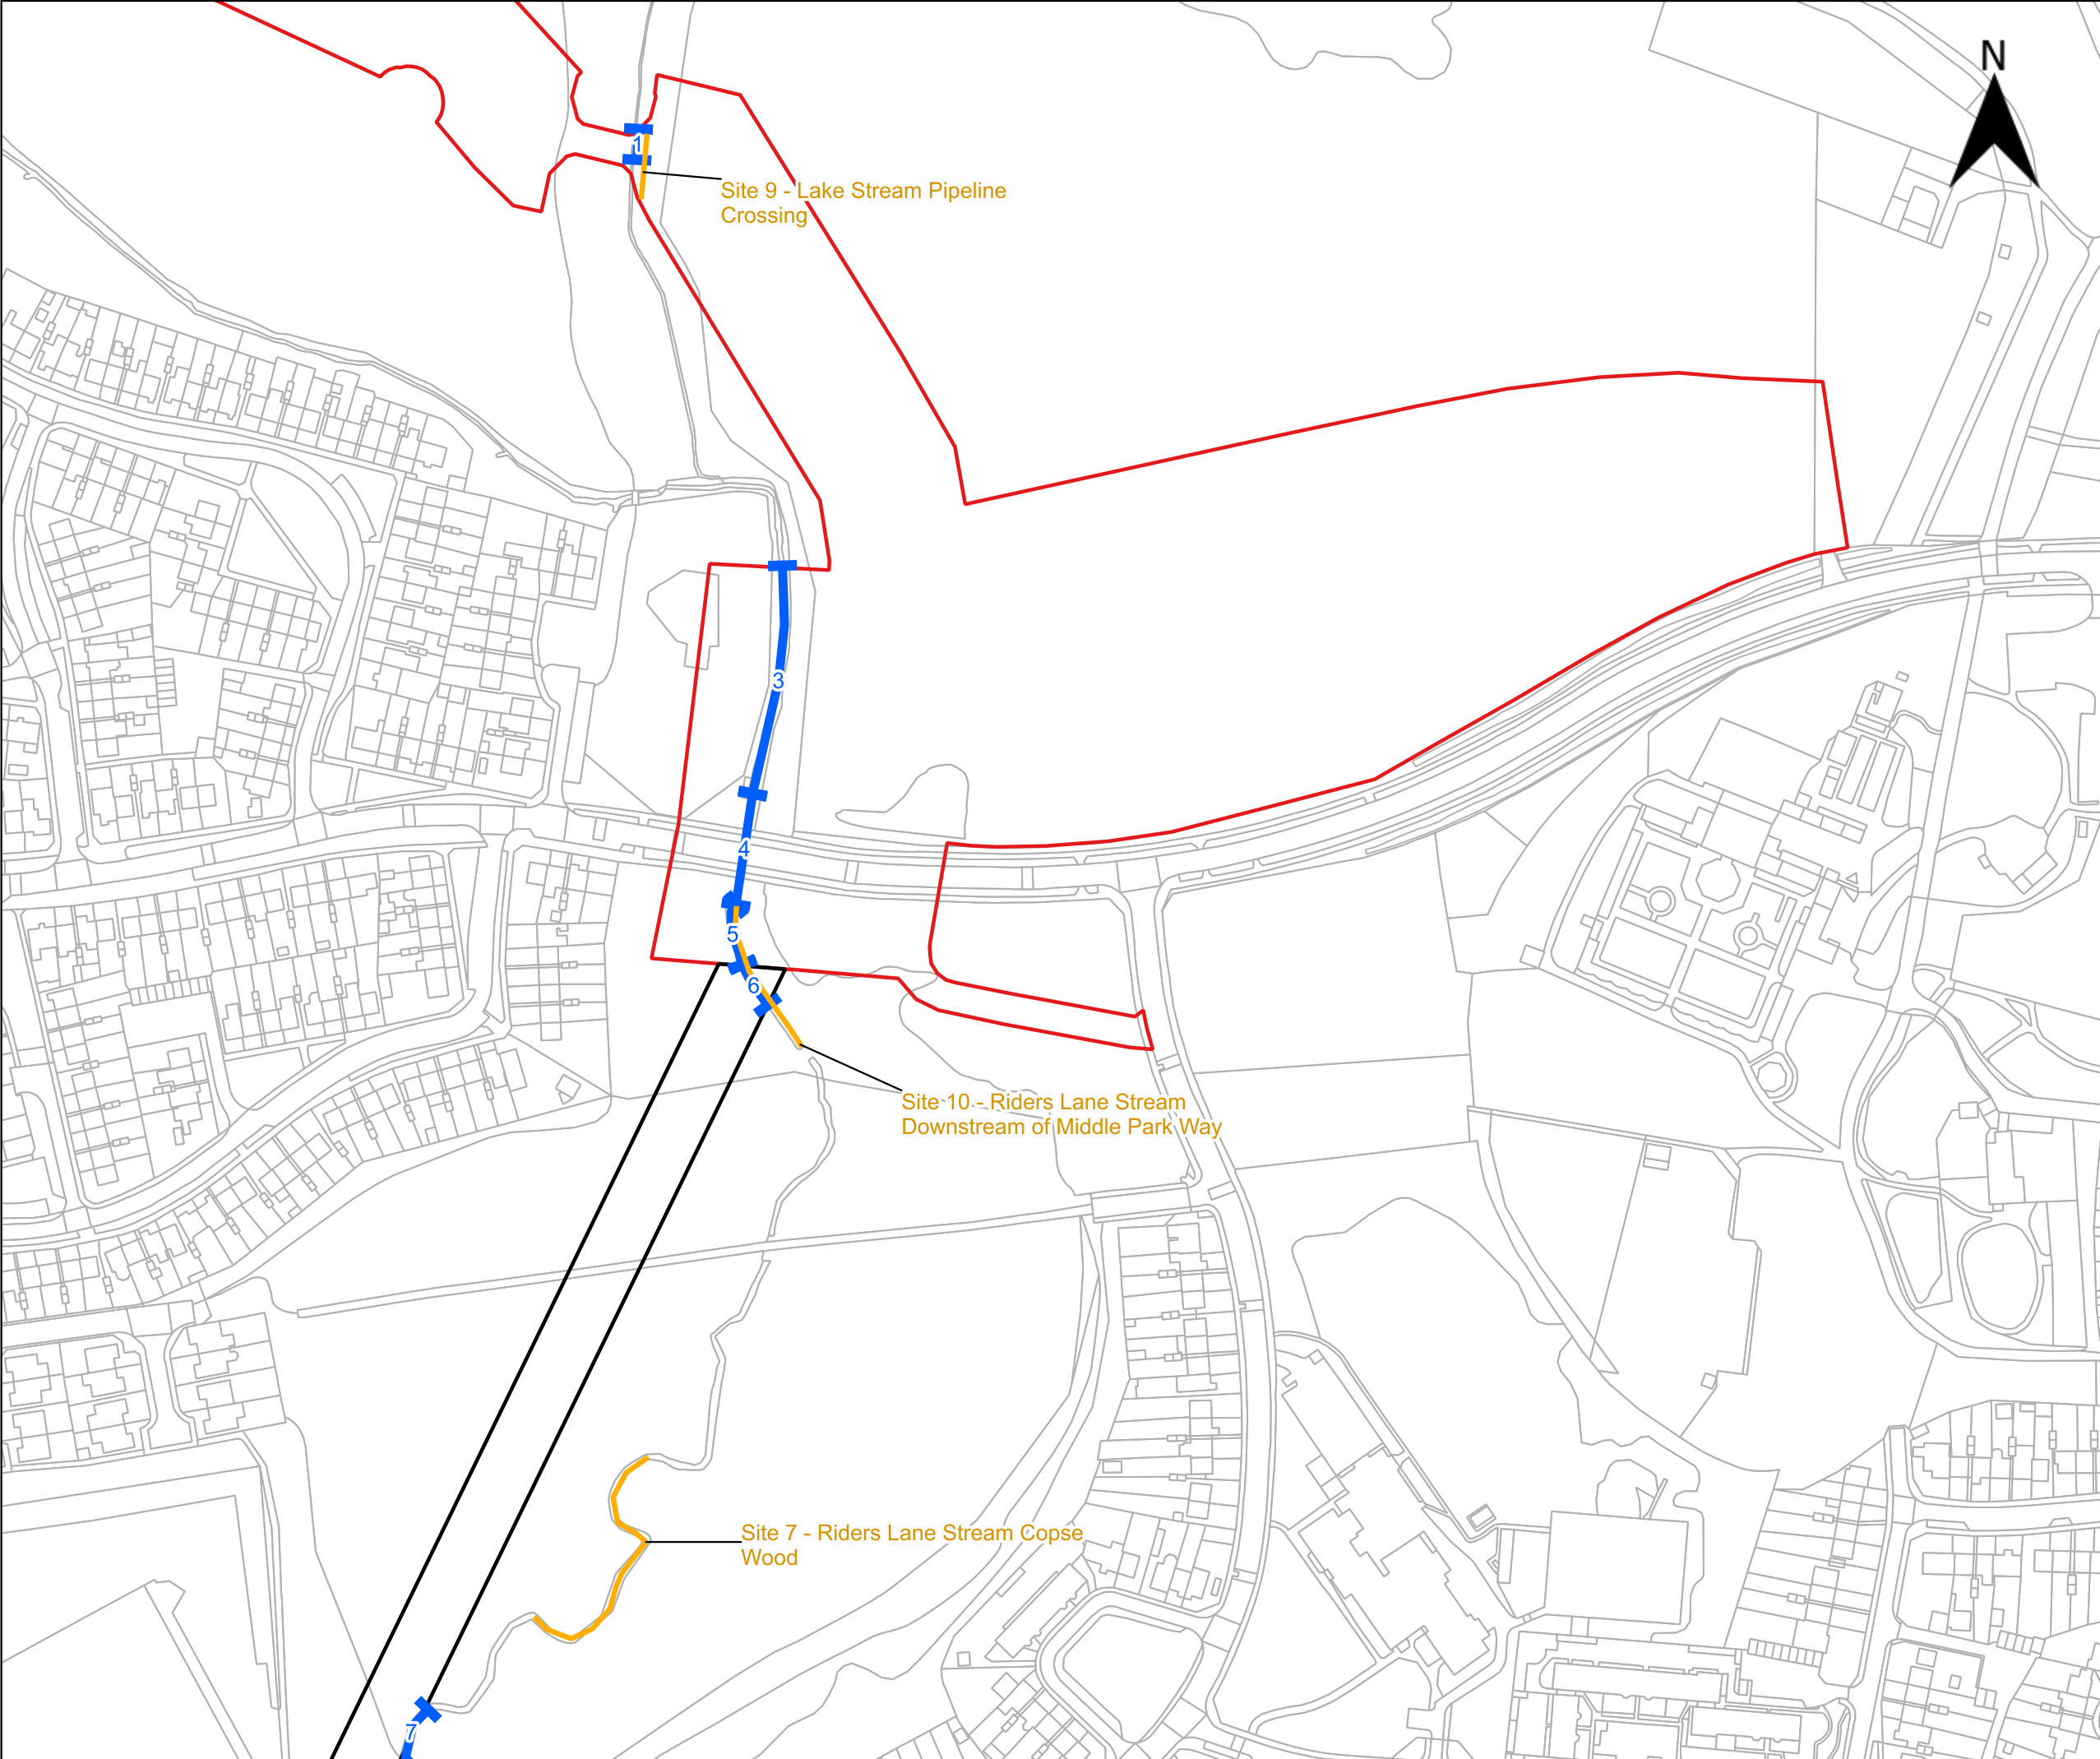

AtkinsRéalis

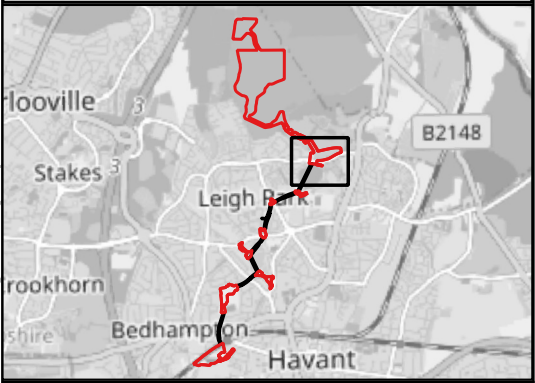


Legend

Scheme Boundary


- Surface and Underground Work
- Underground Works Only
- MoRPh Survey Site
- BNG Assessment Reach

0 50 100 m

Original scale: 1:2,000	Version: 2.0	
This map is reproduced from Ordnance Survey material with the permission of Ordnance Survey on behalf of the controller of Her Majesty's Stationery Office. © Crown Copyright. Unauthorised reproduction infringes Crown copyright and may lead to prosecution or civil proceedings. License No: 100018036		
© UKHAB LTD, under licence. No onward licence implied or provided. All rights reserved [https://ukhab.org/register/]		
AtkinsRealis UK Limited © 2 Capital Quarter, Tyndall Street, Cardiff, CF10 4BZ, Wales		
Client: Portsmouth Water		
Project: Havant Thicket Reservoir		
Job No: 100103591		
Figure 4: Onsite BNG – Overview for Watercourses (5 of 6)		
Drawn by: SS Date: 03/06/25	Checked by: HMJ Date: 04/06/25	Reviewed by: SD Date: 06/06/25

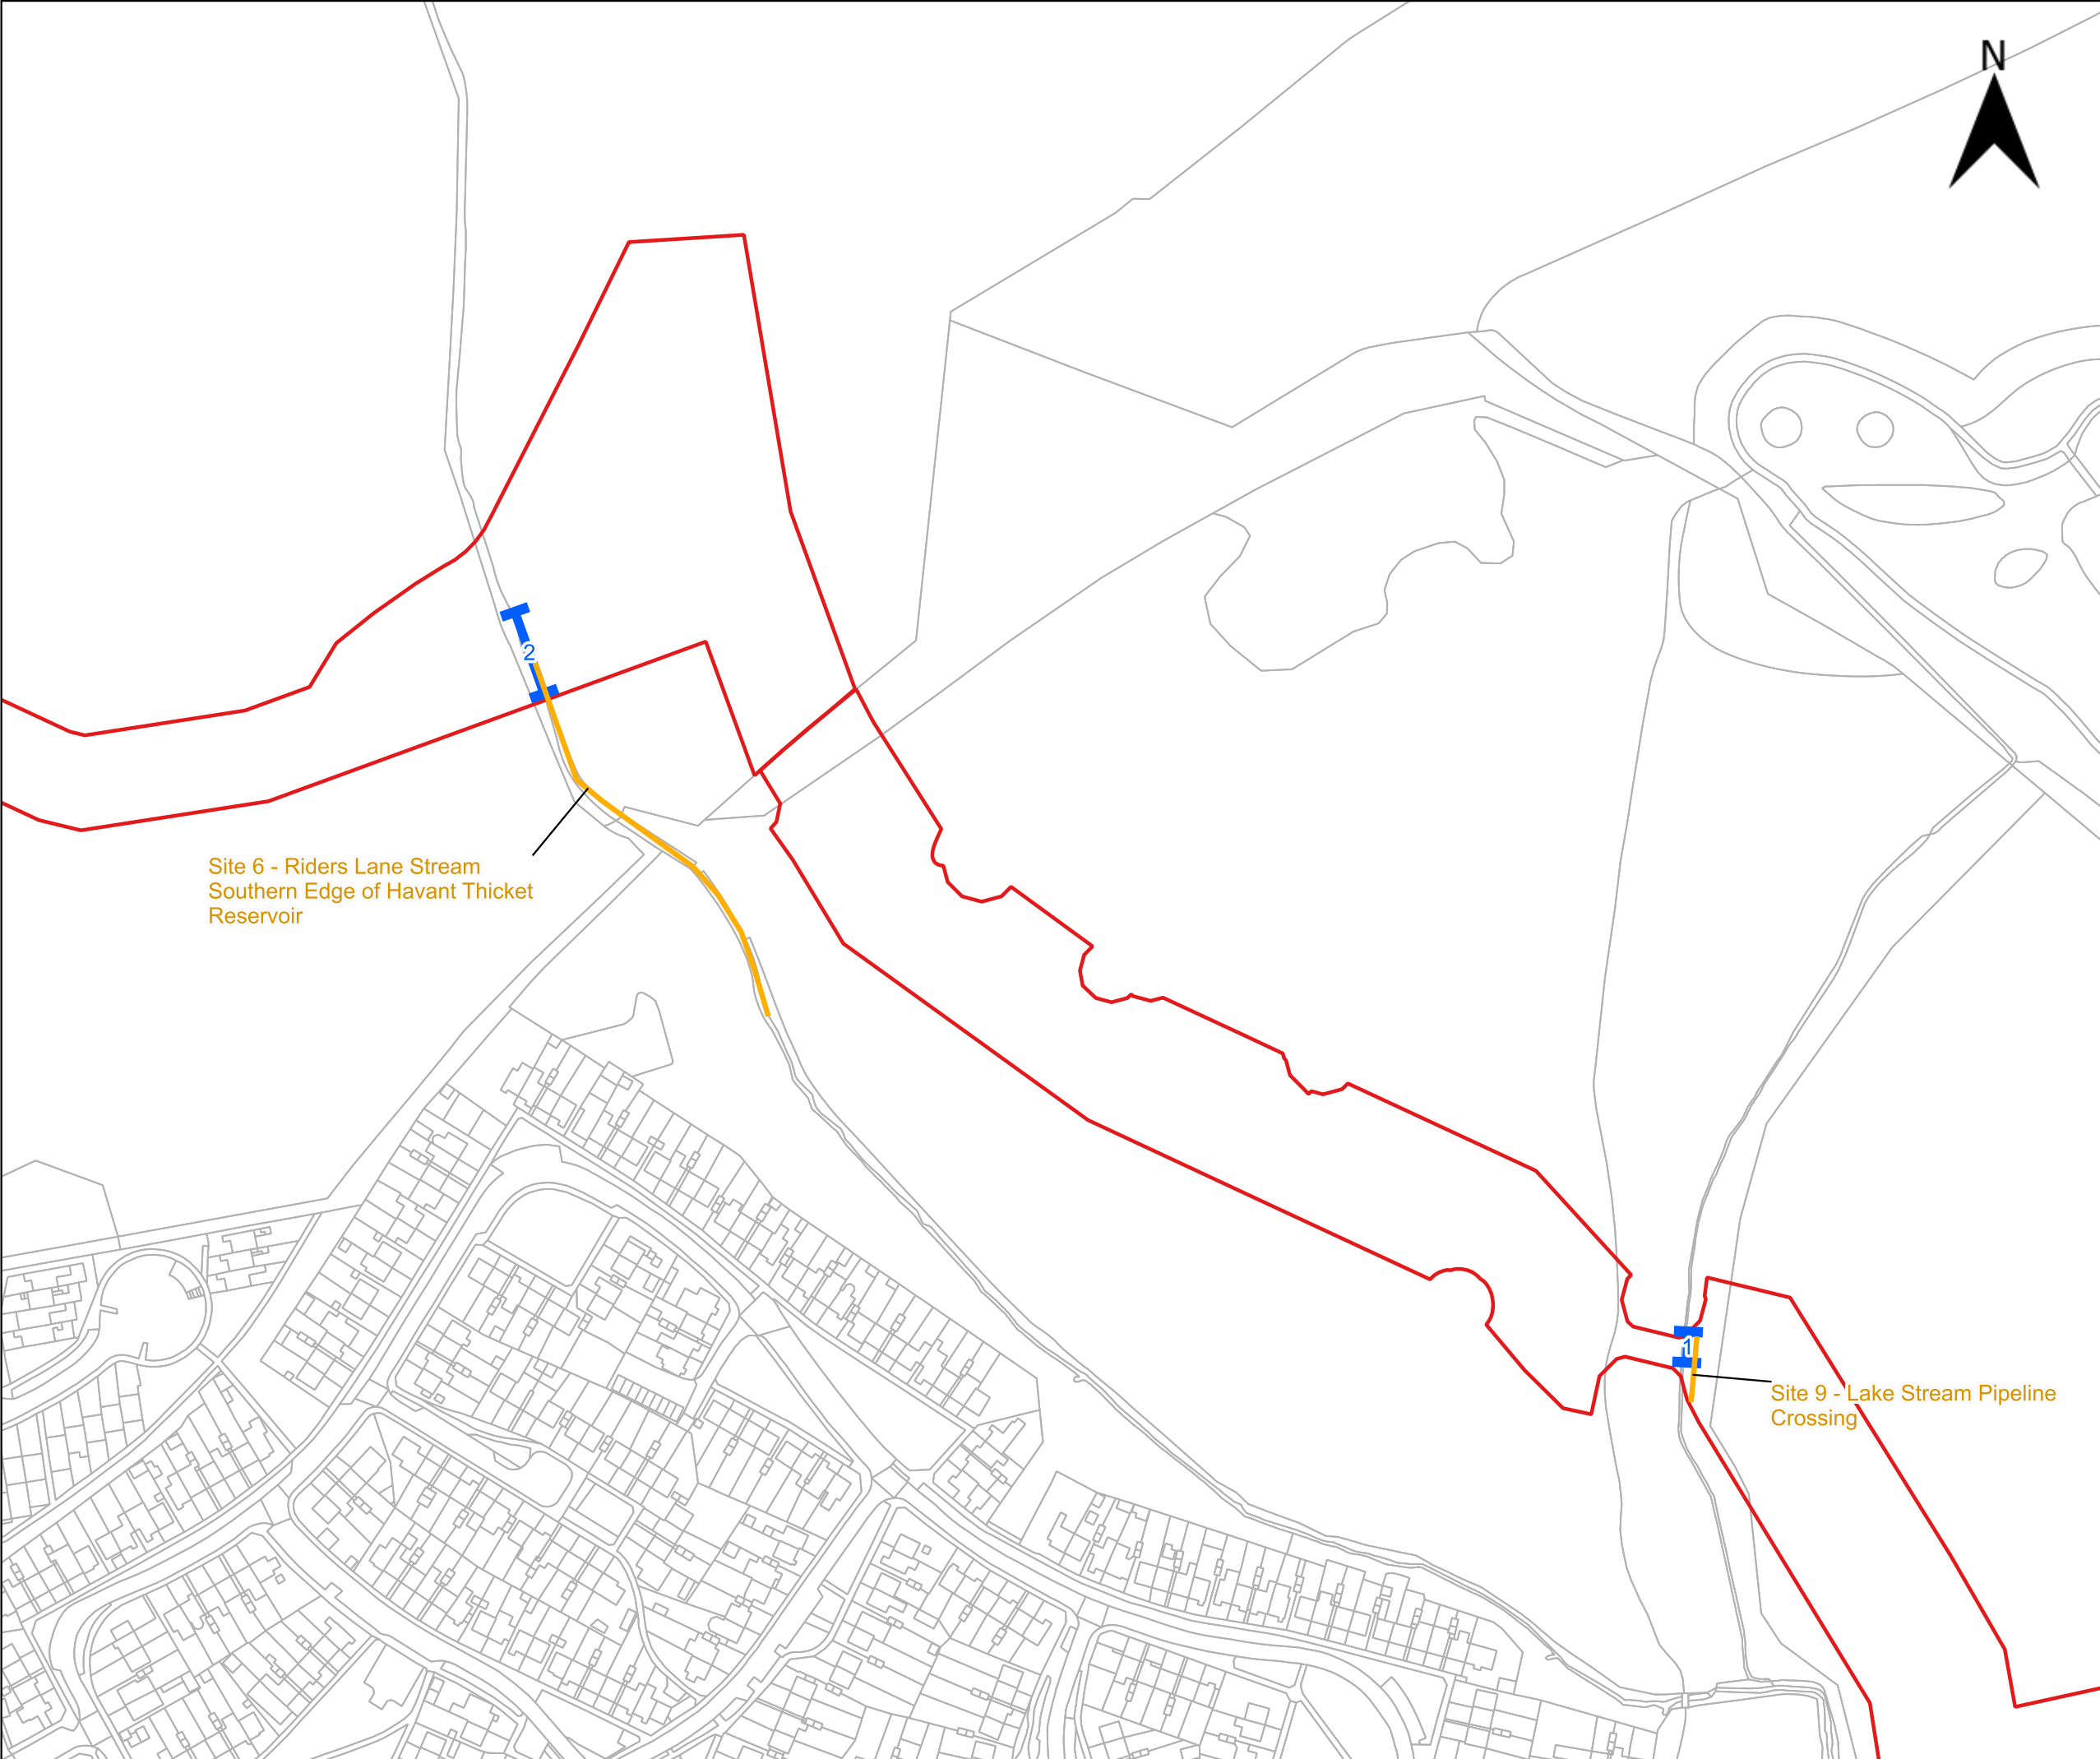

AtkinsRéalis

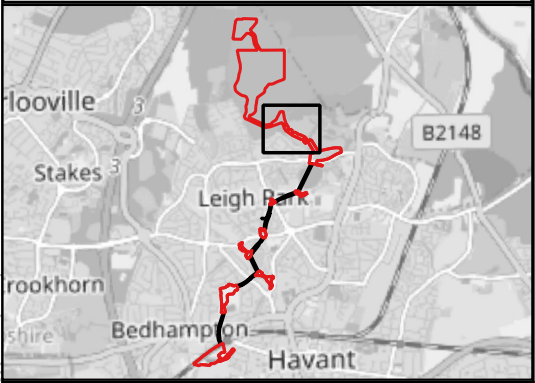

Legend


Scheme Boundary

- Surface and Underground Works
- Underground Works Only
- MoRPh Survey Site
- BNG Assessment Reach

0 50 100 m



Original scale: 1:2,000	Version: 2.0
<small>This map is reproduced from Ordnance Survey material with the permission of Ordnance Survey on behalf of the controller of Her Majesty's Stationery Office. © Crown Copyright. Unauthorised reproduction infringes Crown copyright and may lead to prosecution or civil proceedings. License No: 100018036</small>	
<small>© UKHAB LTD, under licence. No onward licence implied or provided. All rights reserved [https://ukhab.org/register/]</small>	
<small>AtkinsRealis UK Limited © 2 Capital Quarter, Tyndall Street, Cardiff, CF10 4BZ, Wales</small>	
<small>Client: Portsmouth Water</small>	
<small>Project: Havant Thicket Reservoir</small>	
<small>Job No: 100103591</small>	
<small>Figure 4: Onsite BNG – Overview for Watercourses (6 of 6)</small>	
<small>Drawn by: SS Date: 03/06/25</small>	<small>Checked by: HMJ Date: 04/06/25</small>
<small>Reviewed by: SD Date: 06/06/25</small>	

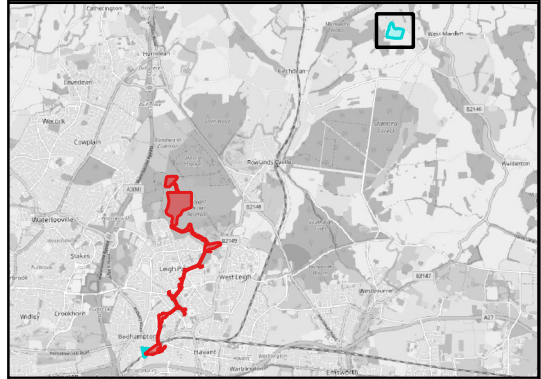

Legend

- Site Boundary
- Offsite Boundary
- Baseline Habitat (Tree)
 - Baseline Urban Tree
- Baseline Habitat (Area)
 - Cereal crops
 - Other neutral grassland
 - Pond (non-priority)

0 20 40 m

Original scale: 1:1,500 Version: 2.0

This map is reproduced from Ordnance Survey material with the permission of Ordnance Survey on behalf of the controller of Her Majesty's Stationery Office. © Crown Copyright. Unauthorised reproduction infringes Crown copyright and may lead to prosecution or civil proceedings. License No: 100018036

© UKHAB LTD, under licence. No onward licence implied or provided. All rights reserved [<https://ukhab.org/register/>]

AtkinsRealis UK Limited © 2 Capital Quarter, Tyndall Street, Cardiff, CF10 4BZ, Wales


Client: Portsmouth Water

Project: Havant Thicket Reservoir

Job No: 100103591


Figure 5: Offsite BNG Baseline – Area Habitats (Pig Shed Trust)

Drawn by: SS Date: 05/06/25	Checked by: GH Date: 05/06/25	Reviewed by: VG Date: 06/06/25
--------------------------------	----------------------------------	-----------------------------------

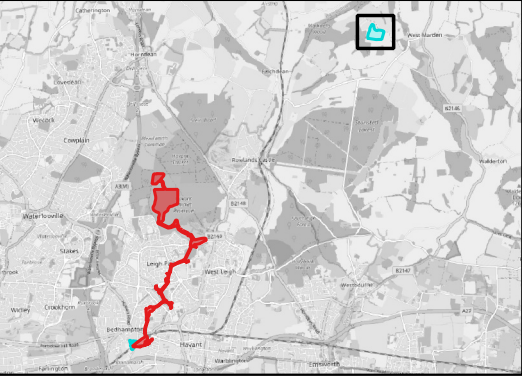

Legend

- Site Boundary
- Offsite Boundary
- Post Development Habitat (Trees)**
 - Baseline Urban Tree (Retained)
 - Proposed Urban Tree
- Post Development Habitat (Area)**
 - Lowland mixed deciduous woodland
 - Mixed scrub
 - Other neutral grassland
 - Pond (non-priority)

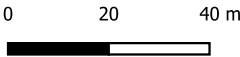

Original scale: 1:1,500		Version: 2.0
This map is reproduced from Ordnance Survey material with the permission of Ordnance Survey on behalf of the controller of Her Majesty's Stationery Office. © Crown Copyright. Unauthorised reproduction infringes Crown copyright and may lead to prosecution or civil proceedings. License No: 100018036		
© UKHAB LTD, under licence. No onward licence implied or provided. All rights reserved [https://ukhab.org/register/]		
AtkinsRealis UK Limited © 2 Capital Quarter, Tyndall Street, Cardiff, CF10 4BZ, Wales		
Client: Portsmouth Water		
Project: Havant Thicket Reservoir		
Job No: 100103591		
Figure 6: Offsite BNG Post Works – Area Habitats (Pig Shed Trust)		
Drawn by: SS Date: 01/04/25	Checked by: VG Date: 02/04/25	Reviewed by: xx Date: xx/xx/xx

AtkinsRéalis UK Limited
AtkinsRéalis Woodcote Grove
Epsom
Surrey
KT18 5BW

ecology@atkinsrealis.com

© AtkinsRéalis UK Limited except where stated otherwise