


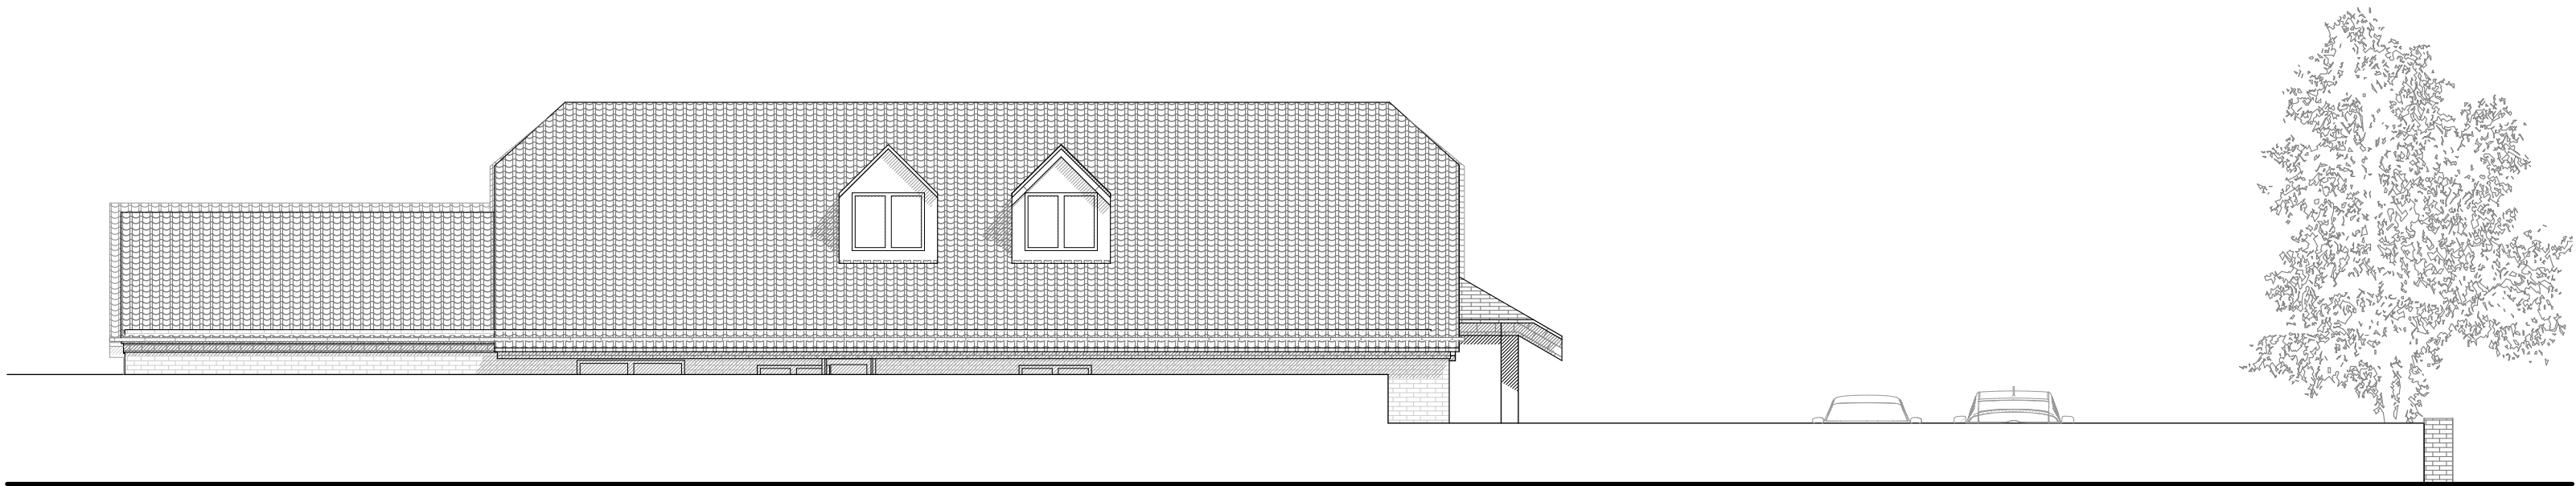


1:100 E-03 Elevation Proposed



1:100 E-04 Elevation Proposed




1:100 E-01 Elevation Proposed

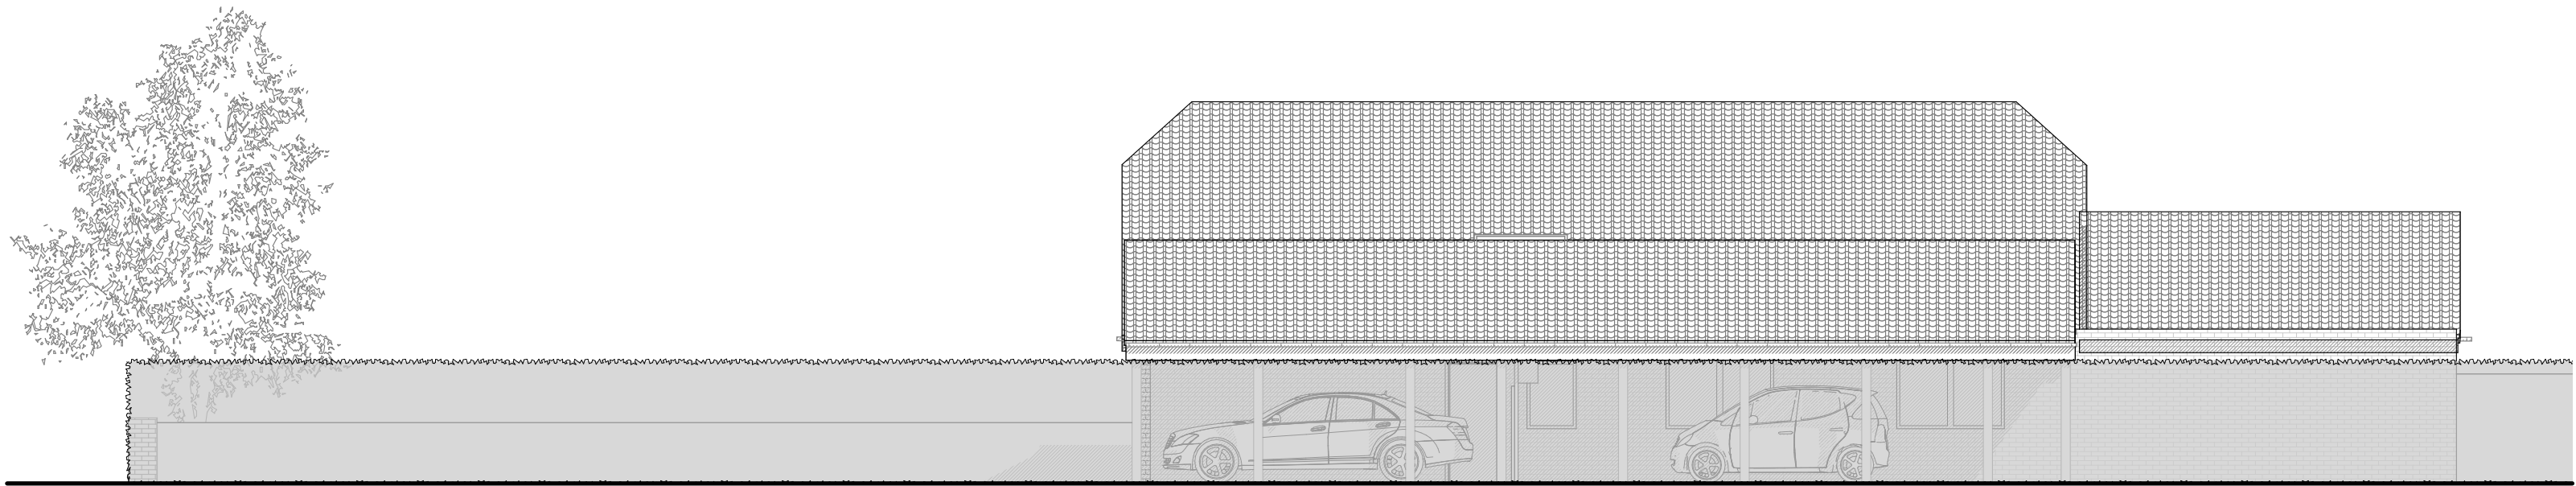

1:100 E-02 Elevation Proposed

rev.	date	changes description
P05	05/08/2026	Ridge height amended
P04	23/04/2026	Ridge height amended
P03	12/10/2025	Elevations updated

status	issued by
S2	AD
S2	AD
S2	AD

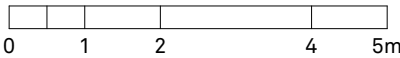

RE-FORMAT

this drawing is the copyright of Re-Format LLP and may not be copied, altered or reproduced in any way or passed to a third party without written authority. All dimensions subject to site survey and site verification. Do not scale for construction ©

www.re-format.co.uk
mail@re-format.co.uk
+44 (0)1730 778778

drawn by
IE

date created
Sep 2025

project title
5A Fifth Ave, Havant
document title
Proposed Elevations

project	originator	volume	level	type	role	number
P12345	RFT	ZZ	ZZ	DR	A	0301
status	suitability description					revision
S2						P05