


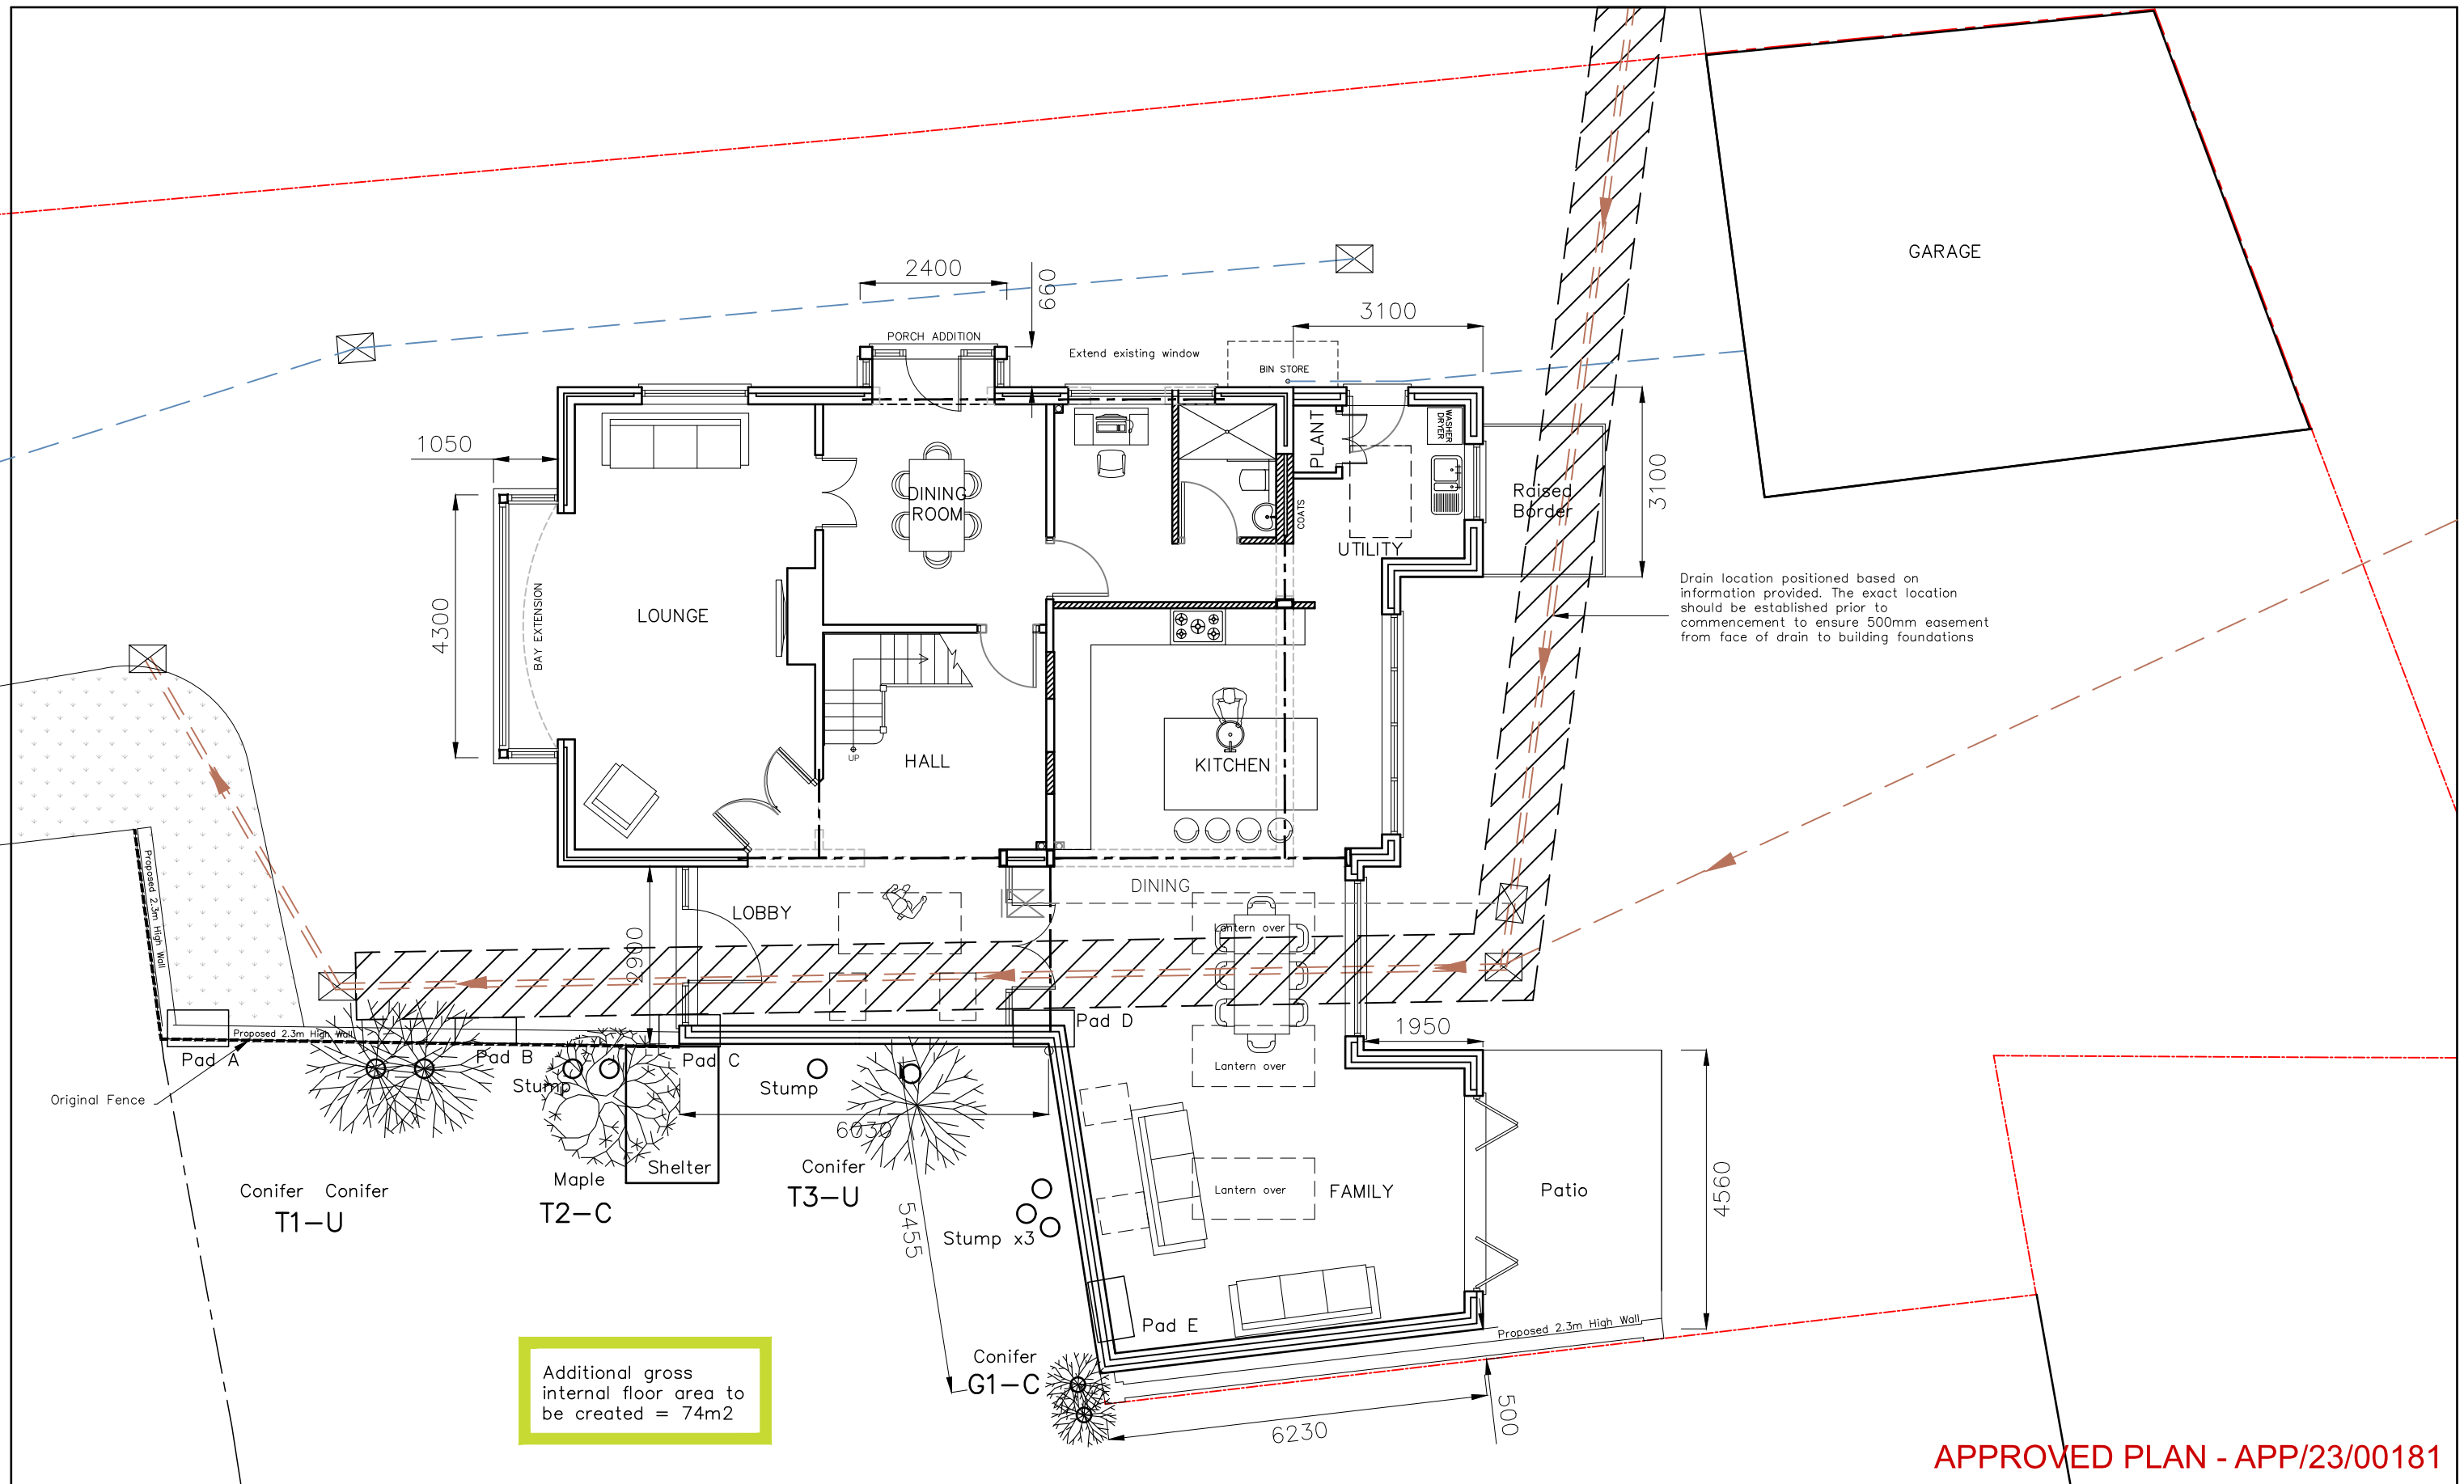

APPROVED PLAN - APP/23/00181

CAD

Critchley Architecture And Design Ltd.
Contact: 02392 474 919 | info@caad.online

The Old Brewery, 15E South Street, Havant, PO9 1BU



PROPOSED GROUND FLOOR PLAN

Revisions
a)
b)
c)

8 Queens Road,
Waterlooville,
Hampshire,
PO7 7SB

Scale A1=1:50, A3=1:100
Drawn MHC/JHL
Date 18/05/2023

21102-422⁰

10m

20m

30m

40m