



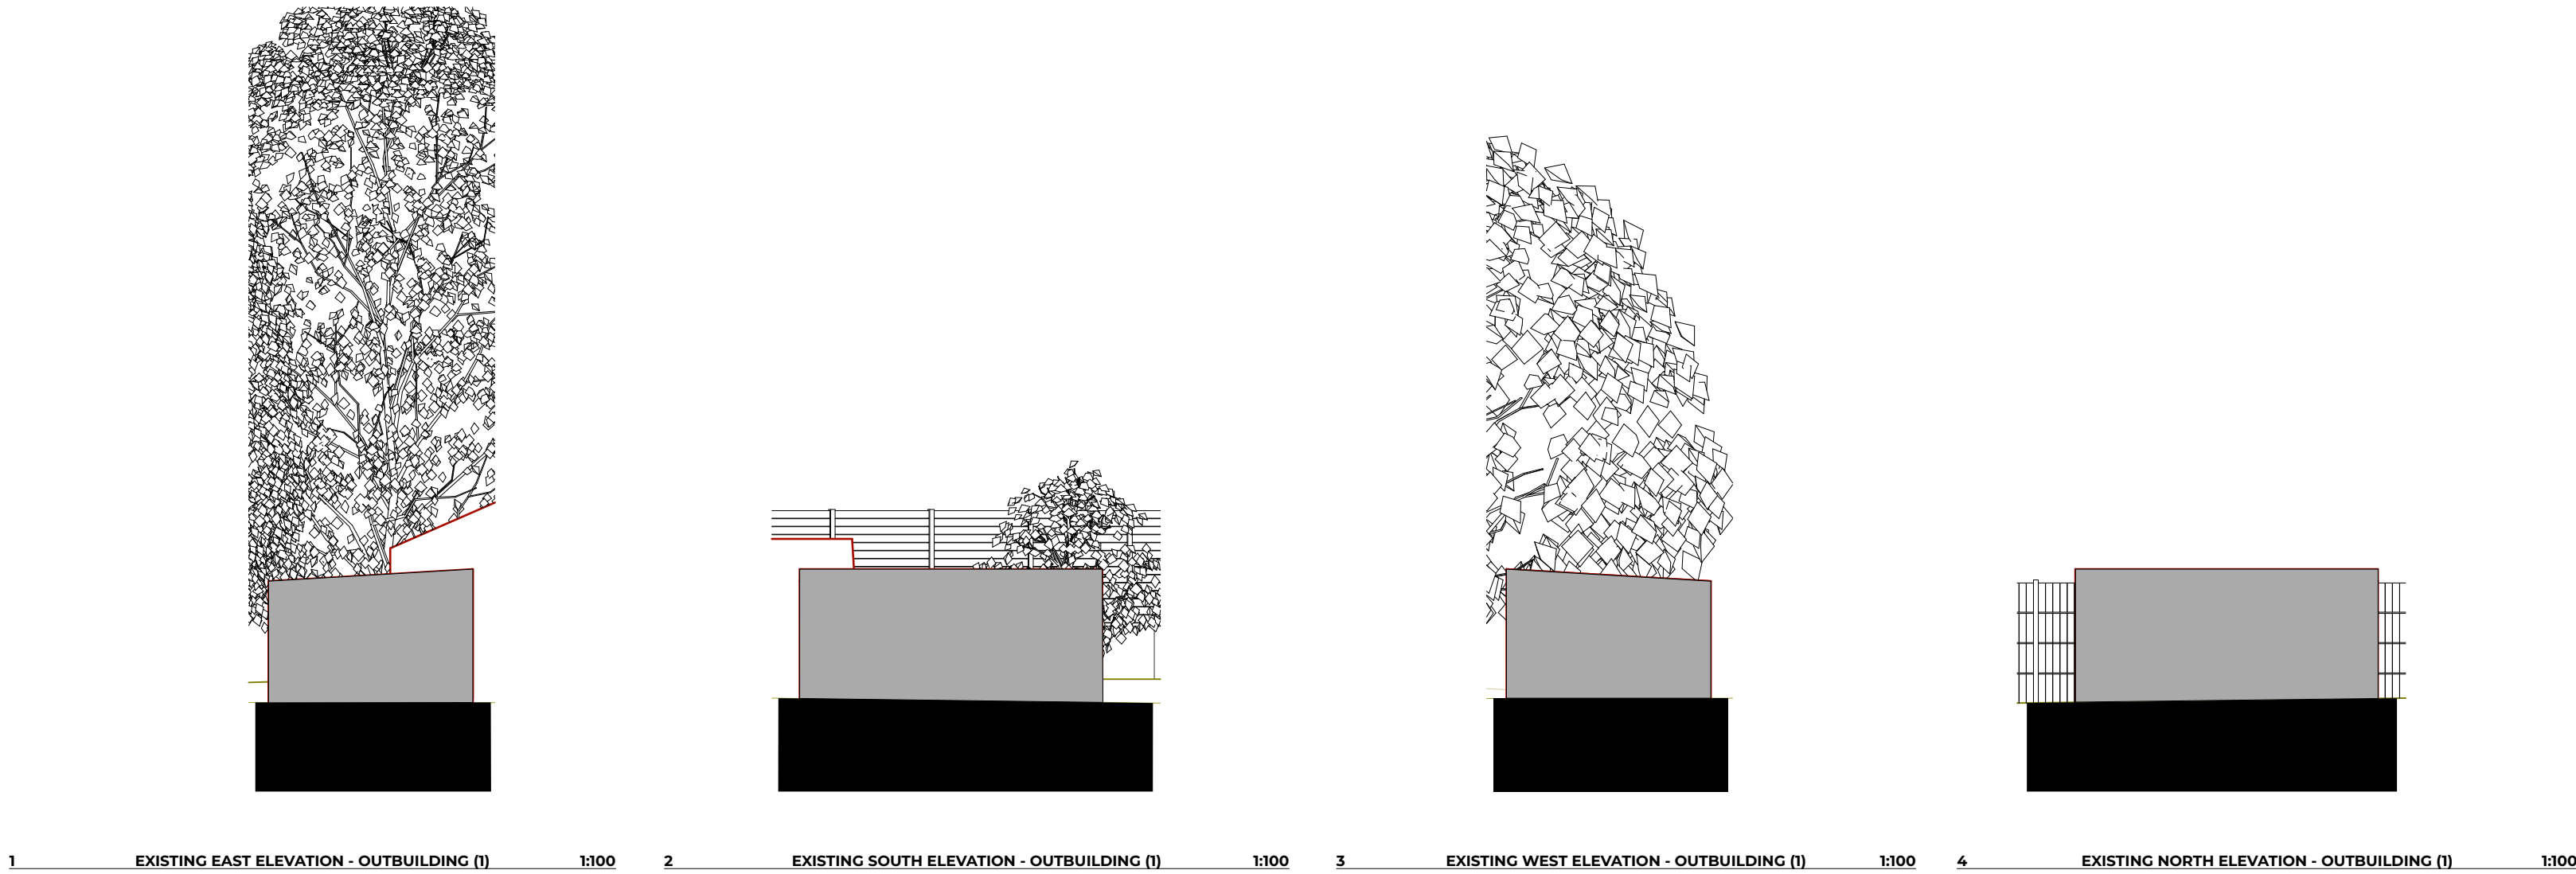

elevations

RevID	ChID	Transmittal Set Name	Date
01		Planning Application	11/06/2026
02		Planning Application	31/07/2026
03		Planning Application	04/08/2026

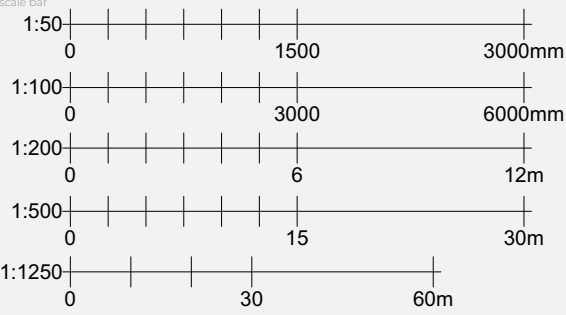

MR. & MRS. SMITH

PROPOSED NEW DWELLING
13 FROGMORE LANE, WATERLOOVILLE.

preliminary ☒ planning ☐ building regulations ☐ production ☐ tender ☐ construction ☐ as built ☐ land registry ☐ other

13 FROGMORE LANE, WATERLOOVILLE.

EXISTING ELEVATIONS

0862-01.003.

1:100

03

A1

26 MAY 2026