



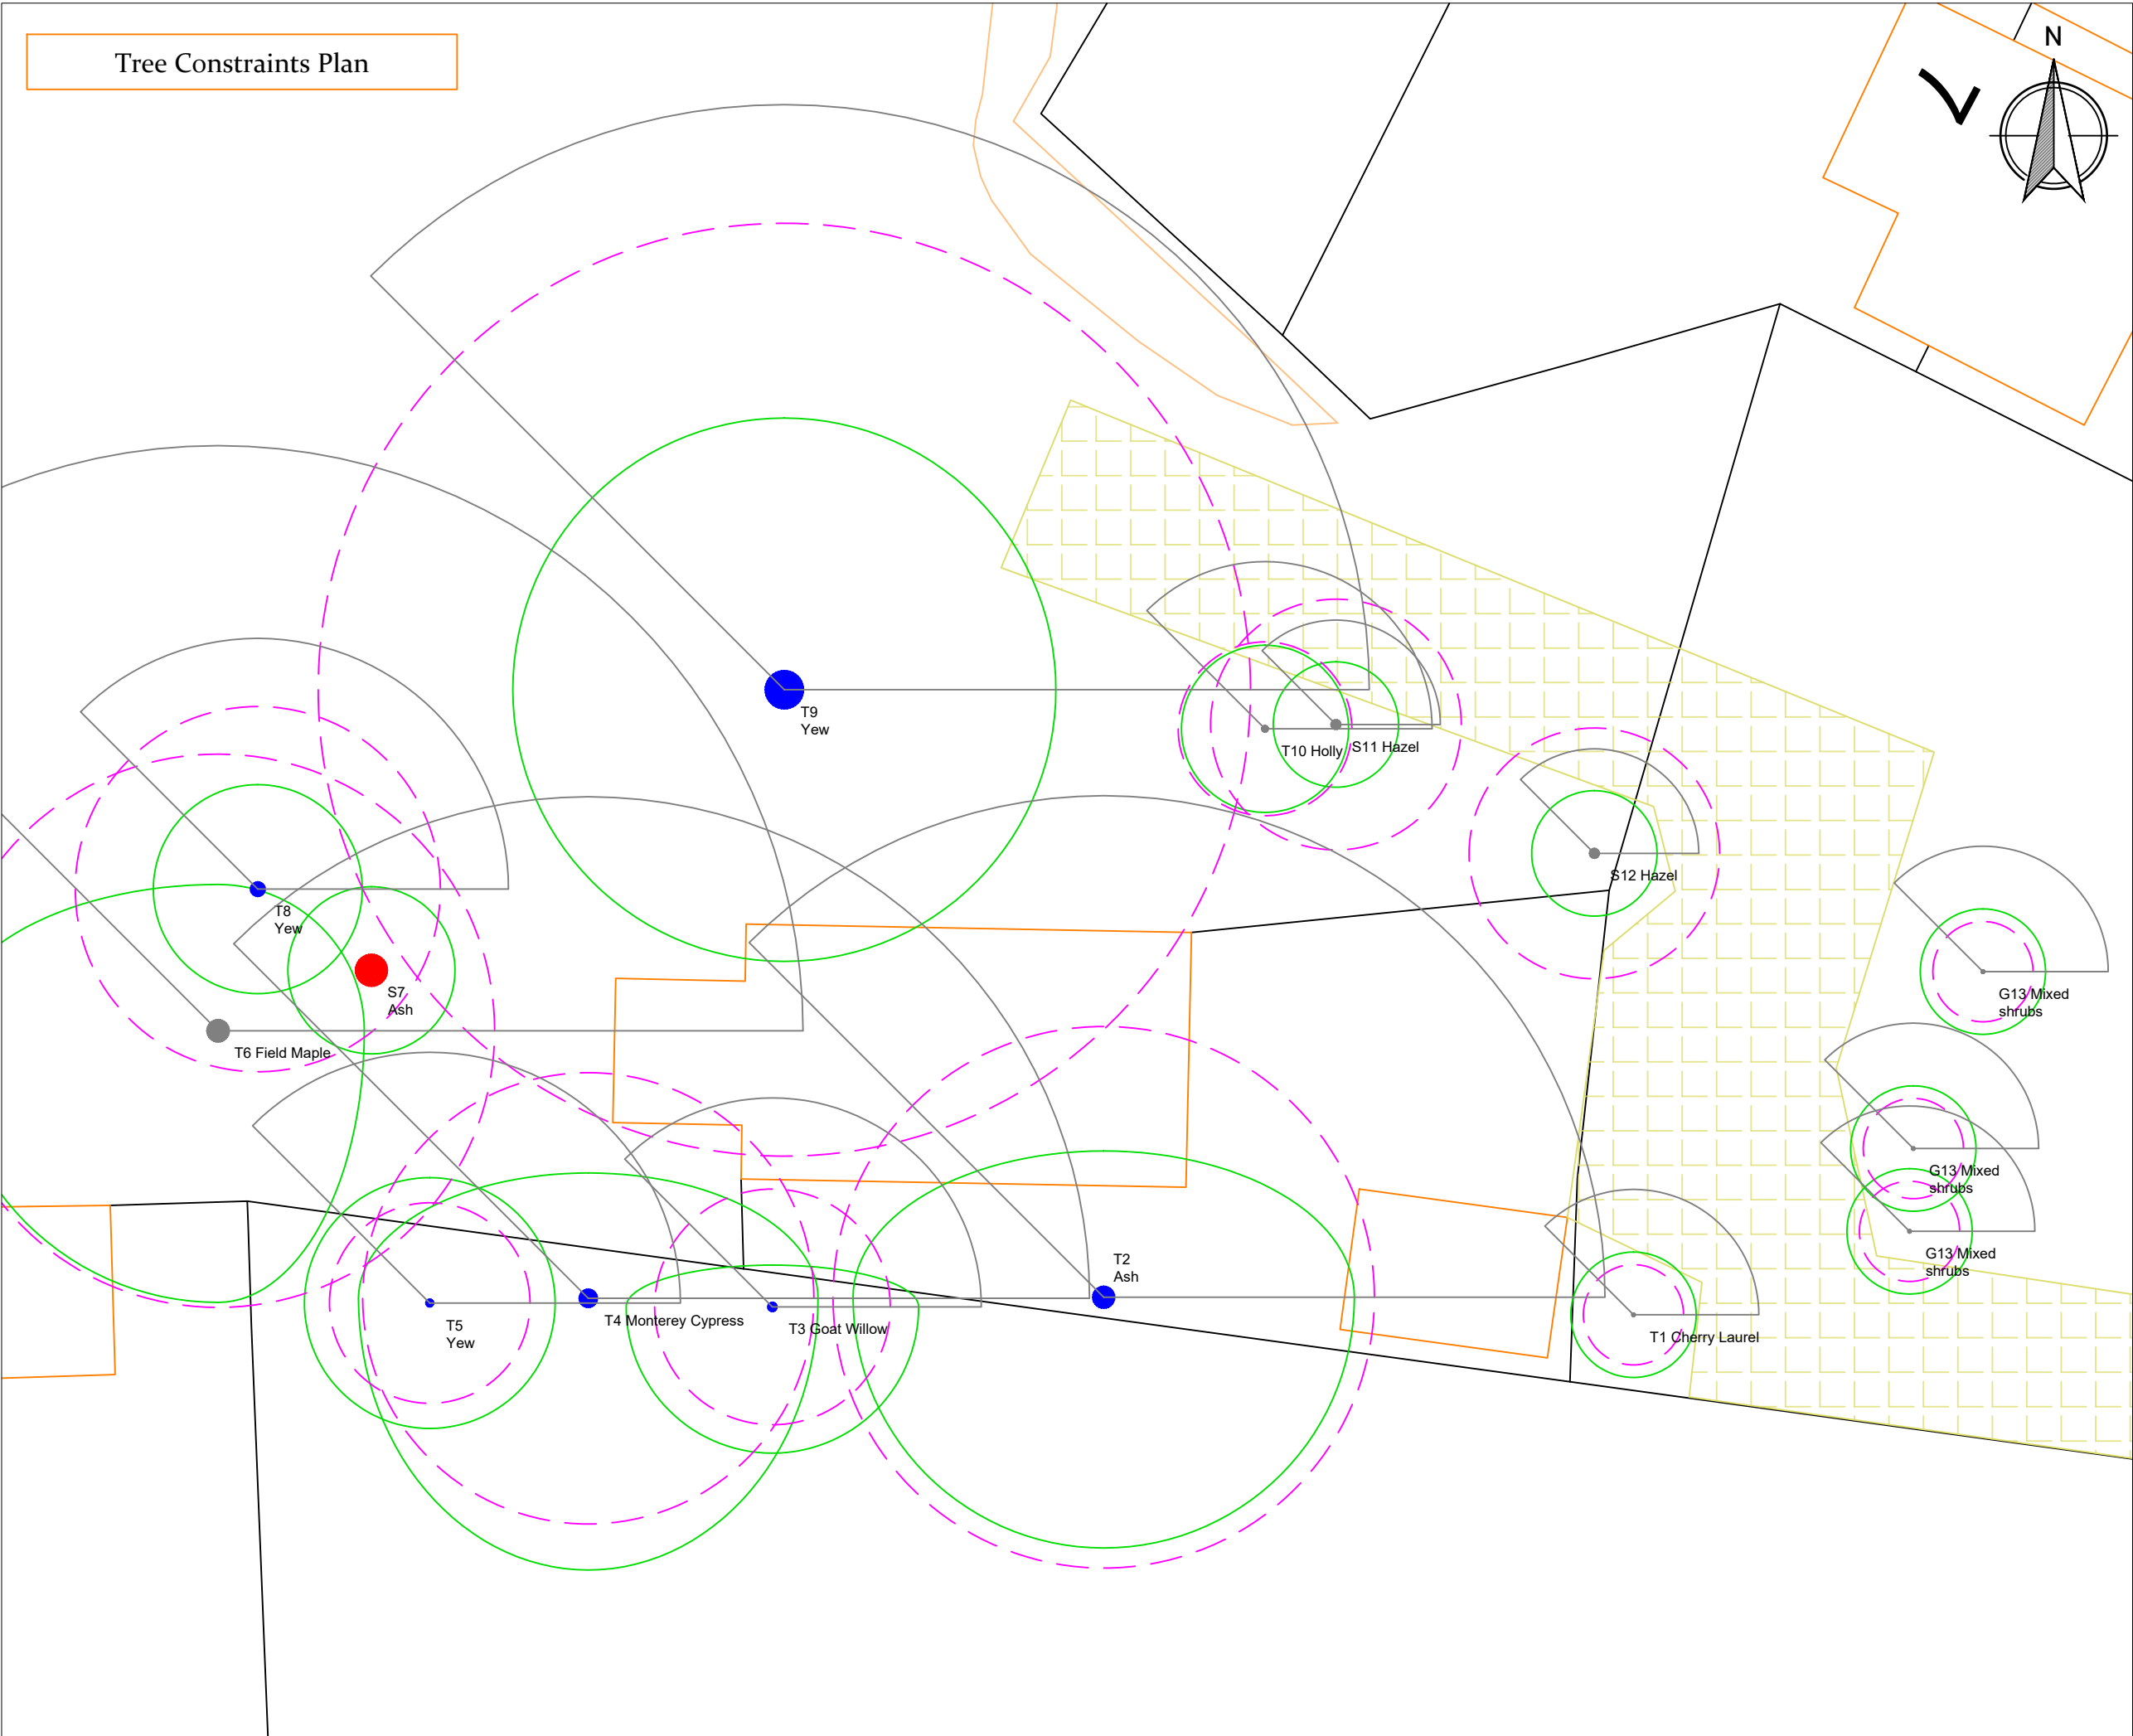

Tree Constraints Plan

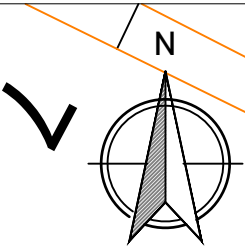

Plan Legend	
	Tree/s to be retained
	Tree/s to be removed
	Category A Tree
	Category B Tree
	Category C Tree
	Category U Tree
	Root Protection Area (RPA) If amended, the original is a dotted blue circle
	Approximate extent of shading on the spring and autumn equinoxes
	Existing hard surface
<p>Scale: 1:150 @ A3</p> <p>0 3m 6m</p> <p>Site Address: 13 Frogmore Lane Lovedean, PO8 9QN</p> <p>Client: Donna & Ian Drawing No: TH/A3/5832/TPP</p> <p>Date: 11/02/2026</p> <p>Trevor Heaps Arboricultural Consultancy Ltd 07957 763 533 trevor@trevorheaps.co.uk www.trevorheaps.co.uk</p>	