Job No. S/1399

Page No. SK/1

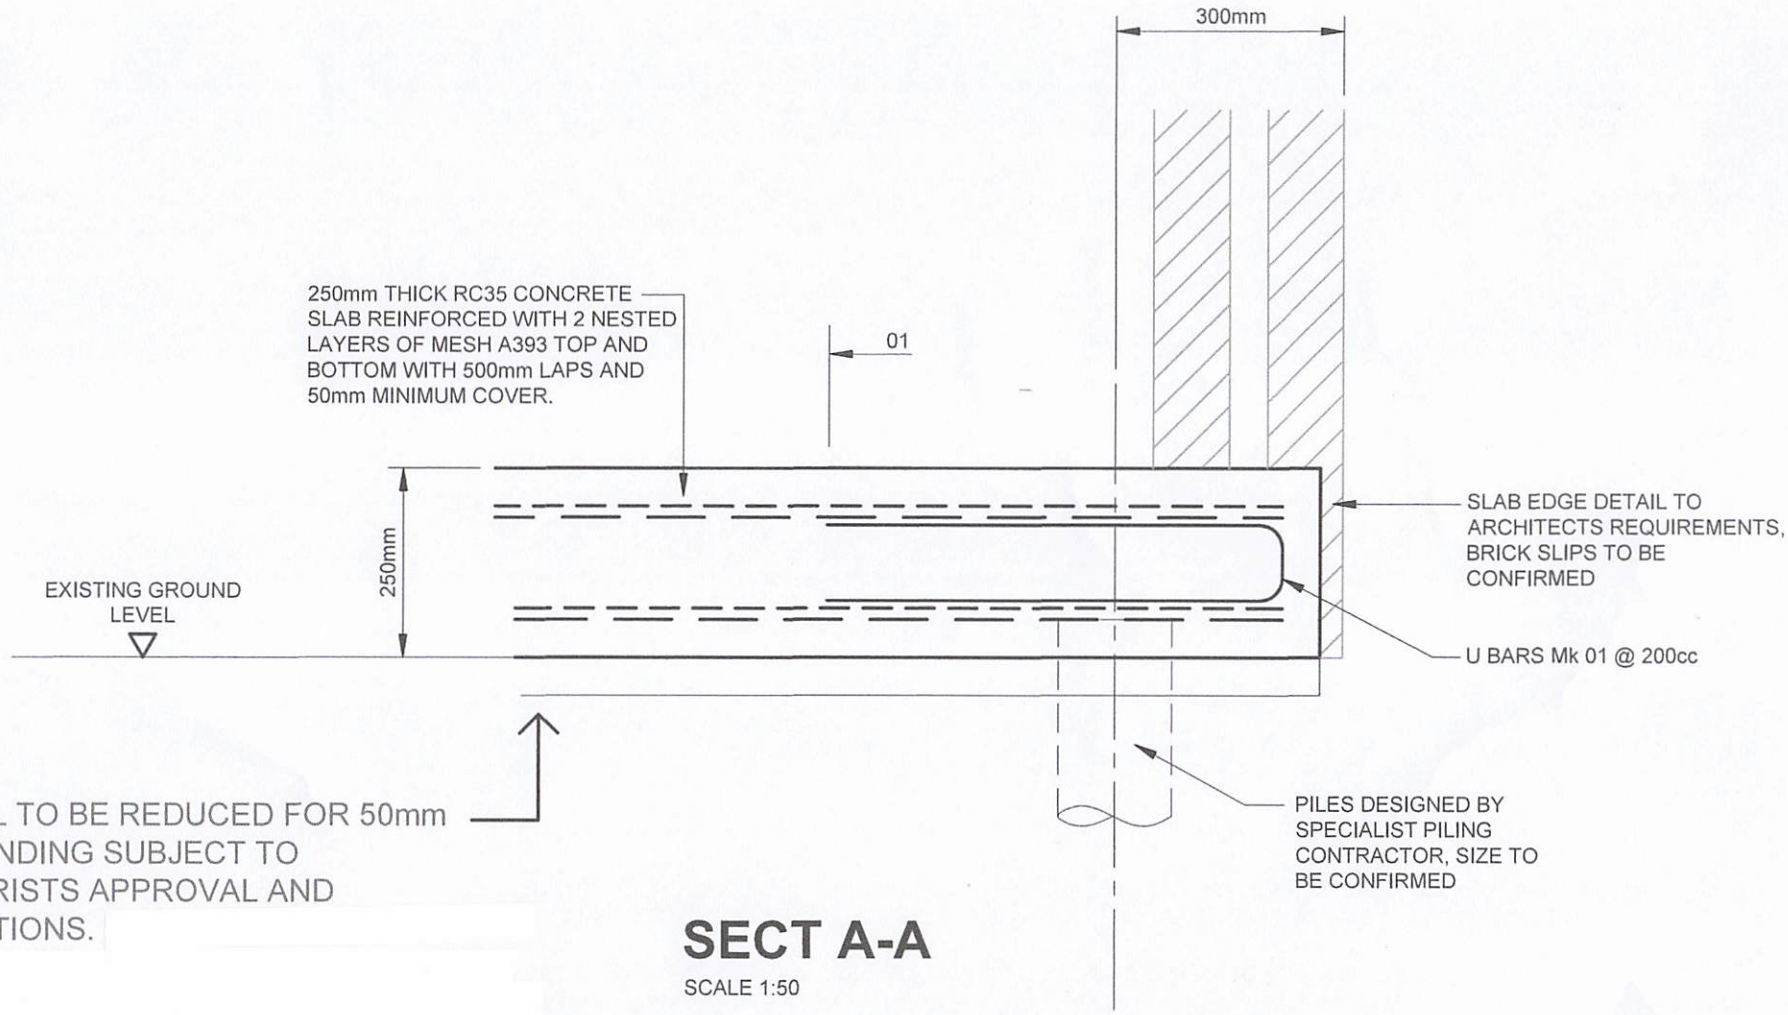

GROUND LEVEL TO BE REDUCED FOR 50mm CONCRETE BLINDING SUBJECT TO ARBORICULTURISTS APPROVAL AND RECOMMENDATIONS.

SECT A-A

SCALE 1:50