



Ordnance Survey, (c) Crown Copyright 2026. All rights reserved. Licence number 100022432

This drawing and the information provided is the property of Thorns-Young Architectural and shall not be copied whole, in part, or used for any other purpose without written permission from the company.

Principle Contractor is to ensure all materials and workmanship complies with Regulation 7 of the Building Regulations whether or not specifically stated on these drawings. It is the Principle Contractor's duty to ensure all works on site are approved by an appointed Building Control body.


Principle Contractor is to ensure dimensions are taken on site before procurement of any materials/work proceeding. Structural members are not to be ordered scaling from this drawing.

Principle Contractor to ensure full compliance with the amended CDM Regulations (2015) if the project requires.

This drawing, unless noted, does not represent compliance with the Party Wall Act 1996 and if required, all agreements are to be in place before works commence.

It is the Principle Contractor's responsibility to ensure Planning/Building Control approvals are in place prior to works commencing. Should works commence prior to relevant approvals Thorns-Young Architectural accept no responsibility.

Do not scale from this drawing except for the purpose of Local Authority Planning department

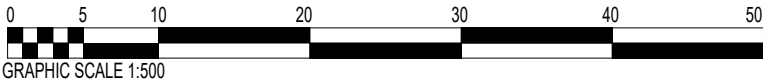

<table><tr><td>A</td><td>AUG 26</td><td>PLANNING AMENDMENTS</td></tr><tr><td>Rev.</td><td>Date</td><td>Description</td></tr></table>			A	AUG 26	PLANNING AMENDMENTS	Rev.	Date	Description	<div><div><div>THORNS YOUNG</div><div>ARCHITECTURAL</div></div><div><div>THORNS-YOUNG LTD</div><div>CHARTERED BUILDING CONSULTANTS</div><div>www.thornsyoungh.co.uk</div><div>info@thornsyoungh.co.uk</div><div>02392 672883</div></div></div>		Client		<div>Drawing Title</div> <div>Proposed Block Plan</div>	Scale 1 : 500		Sheet A3	
			A	AUG 26	PLANNING AMENDMENTS												
			Rev.	Date	Description												
			Ms D. Sharman		Date APR 26		Drawn by CM										
Job Title		30 Broadlands Avenue, Waterlooville		Drg. No.		Rev.											
				1068 · 26 · 0		A											