


EXISTING FLOOR PLAN 1:100

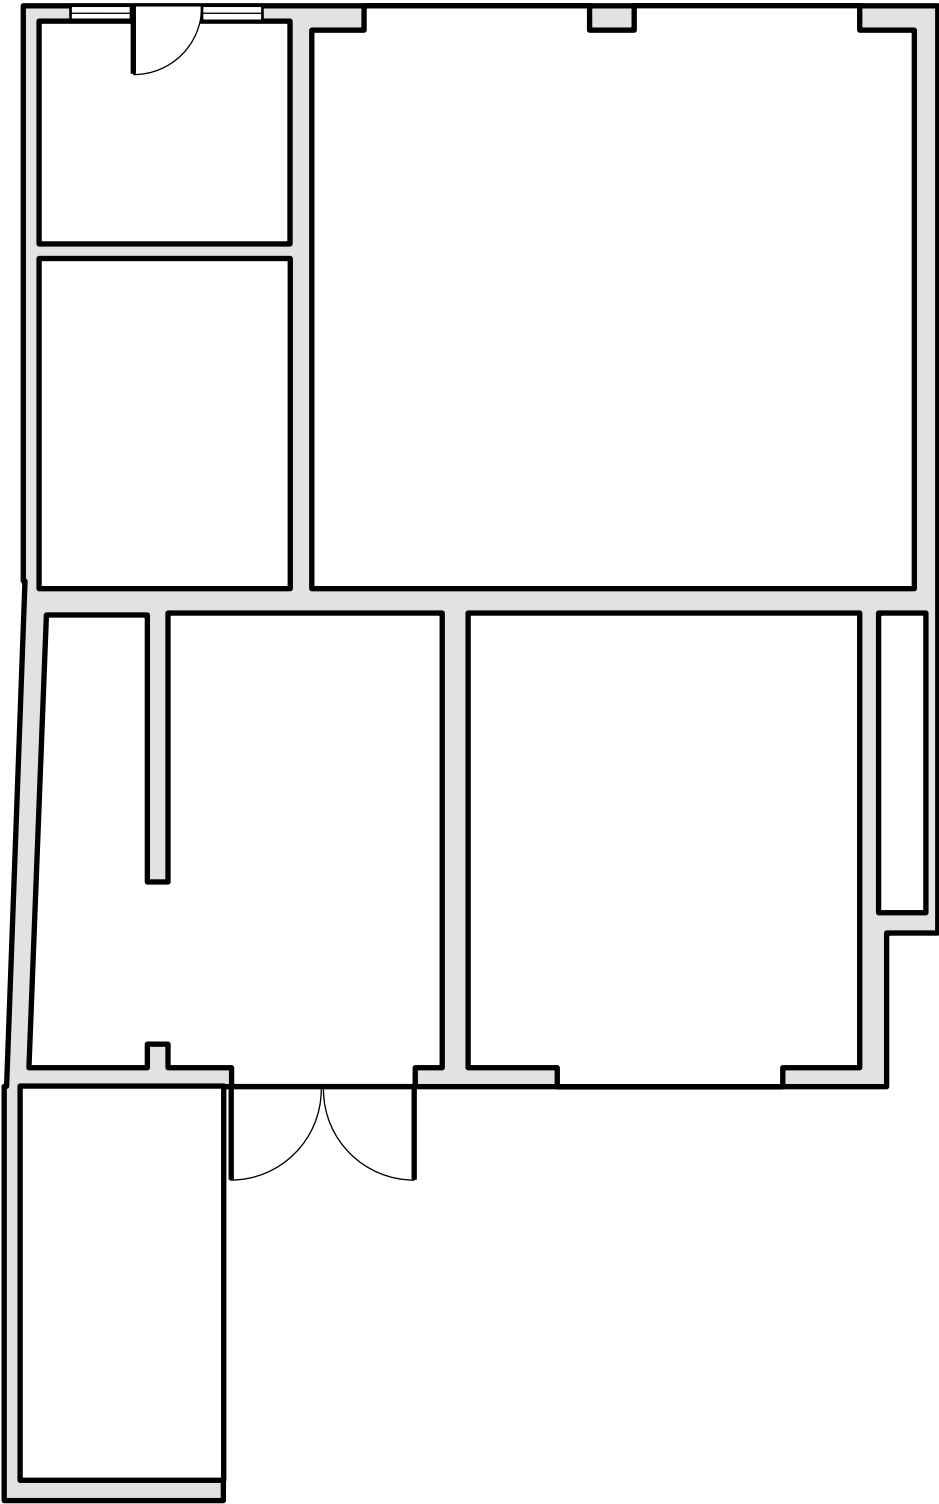

EXISTING ROOF PLAN 1:100

