




EXISTING ELEVATIONS 1:100

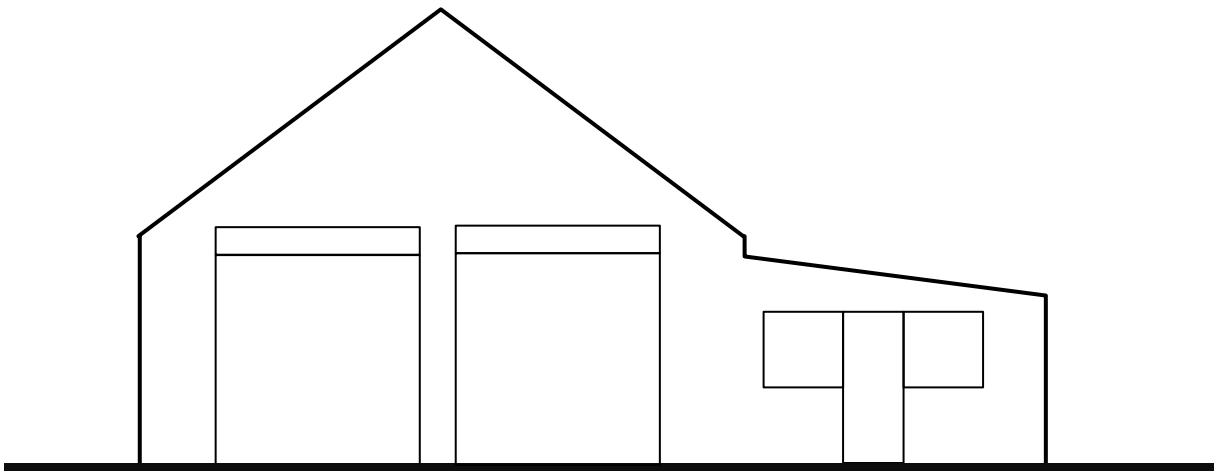


FRONT (NORTH)

 

SIDE (WEST)

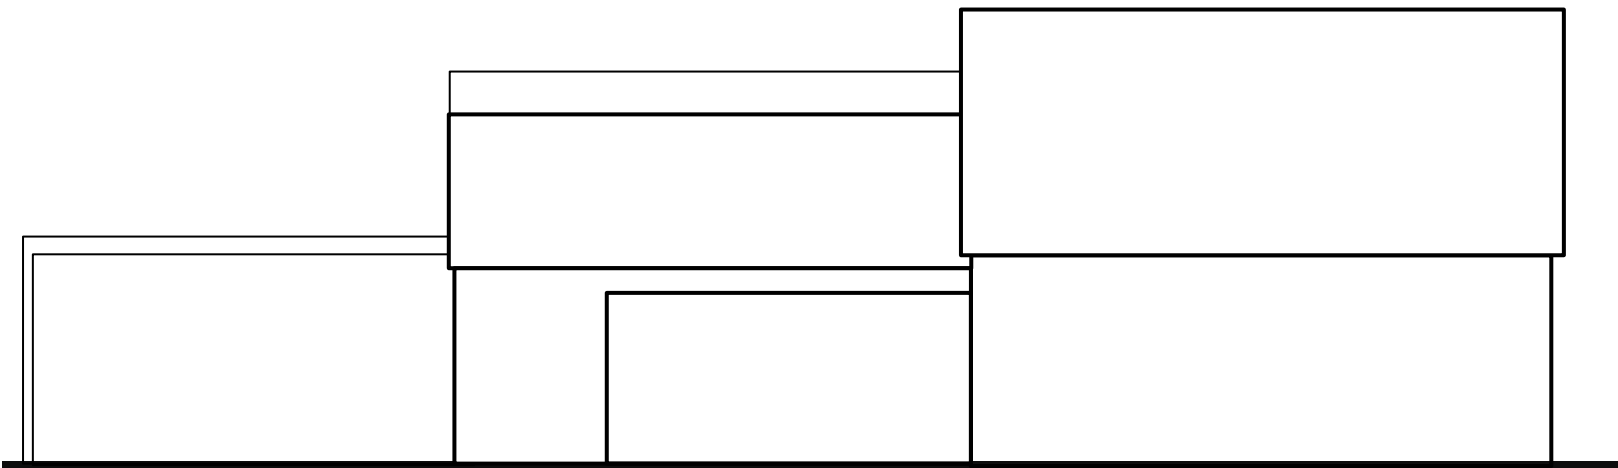

SIDE (EAST)

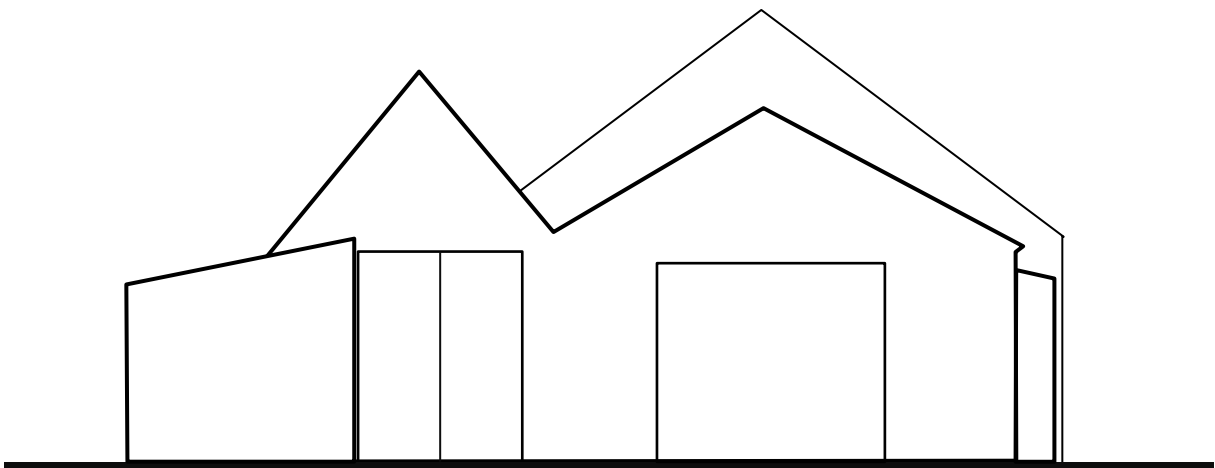

REAR (SOUTH)

