

- 1 Velux or similar flat rooflight

2 Single ply flat roof

3 Aluminium doors & windows


4 Proposed weatherboard cladding

5 Bricks to match existing
- 6 Velux or similar Skylights


7 Rendered wall to match existing

8 Proposed solar panels


9 Proposed log burner flue

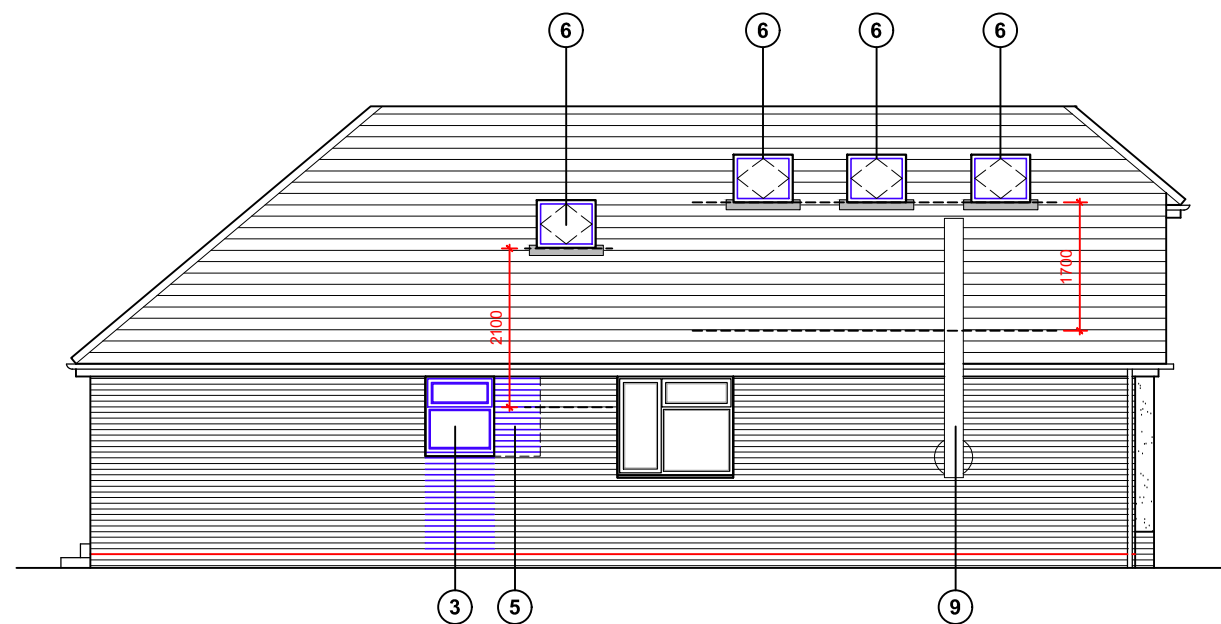


North (side) elevation

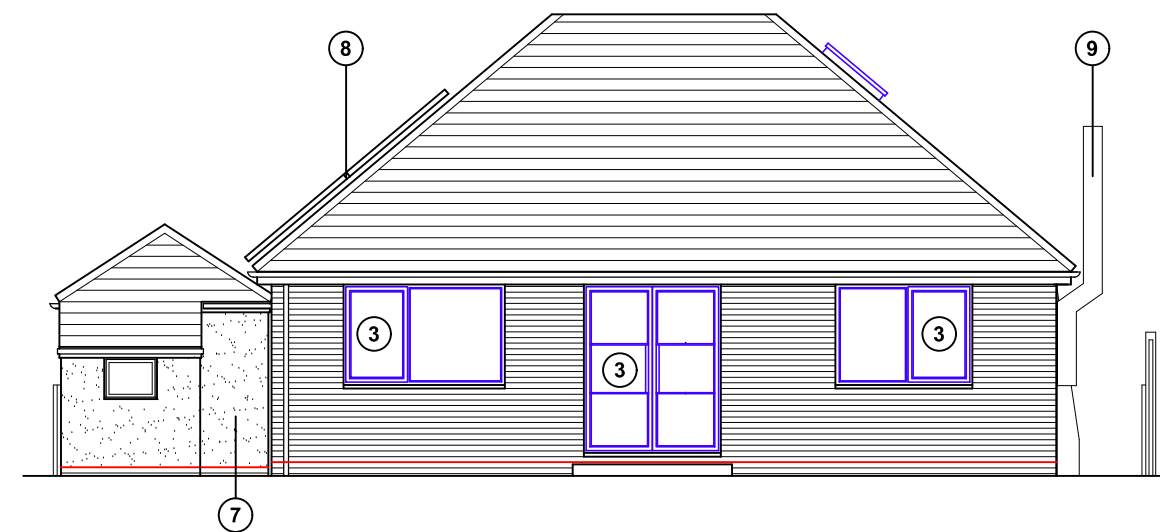

East (rear) elevation

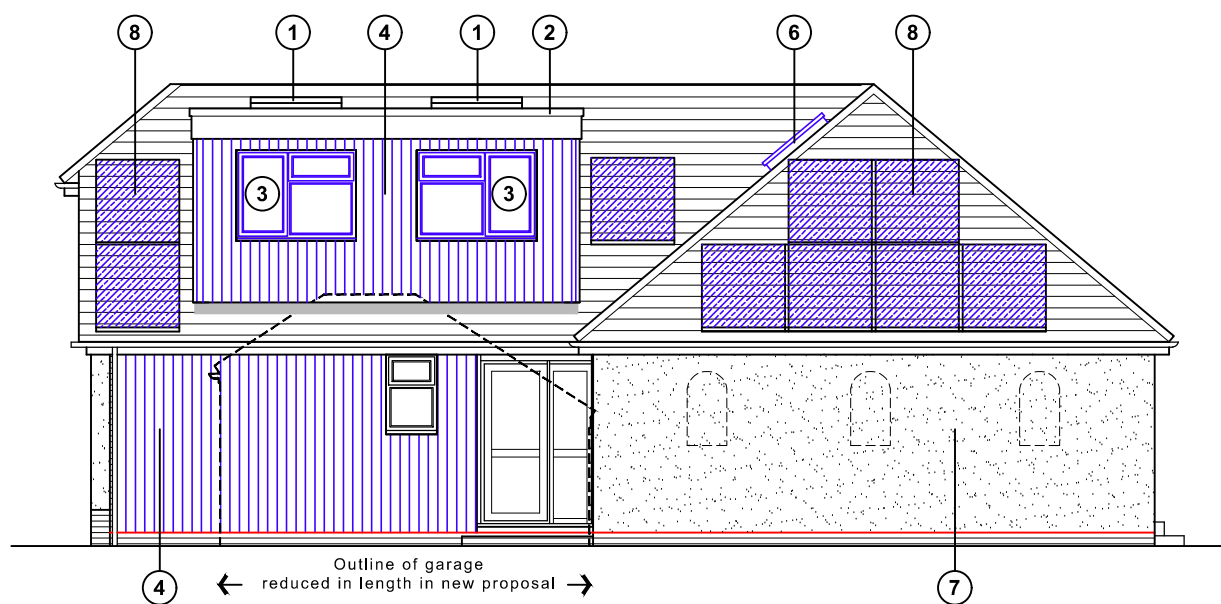


South (side) elevation

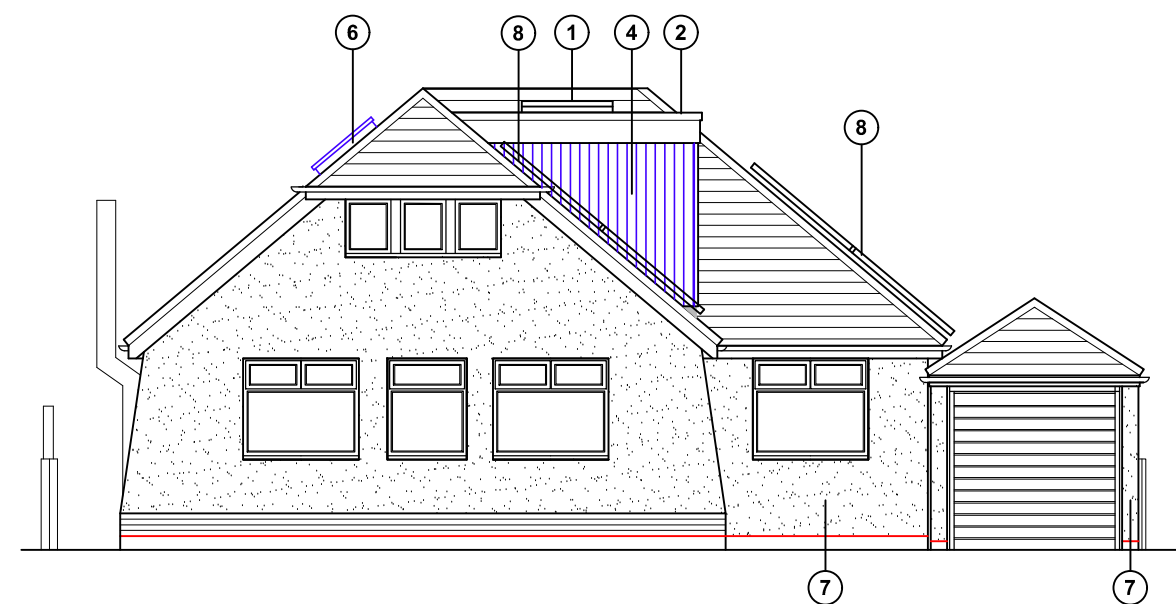

West (rear) elevation

Proposed elevations scale 1:100

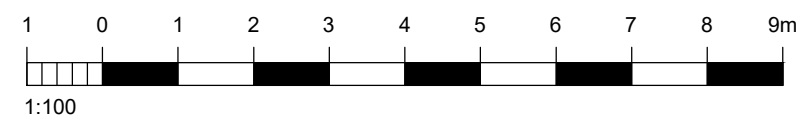

For MR & MRS ROBERTS	Title PROPOSED ELEVATIONS		
Project PROPOSED LOFT CONVERSION AT 6 OAKHURST DRIVE WATERLOOVILLE, HANTS, PO7 7PN	Date JULY 2026	Drawn LL	Scale 1:100 @ A3
	Job Number PL1017.26	Drawing Number -05	Checked -
		Revision B	

jb architects

E: admin@jb-architecturedesign.com

W: www.jb-architecturedesign.com

T: 01243 933732