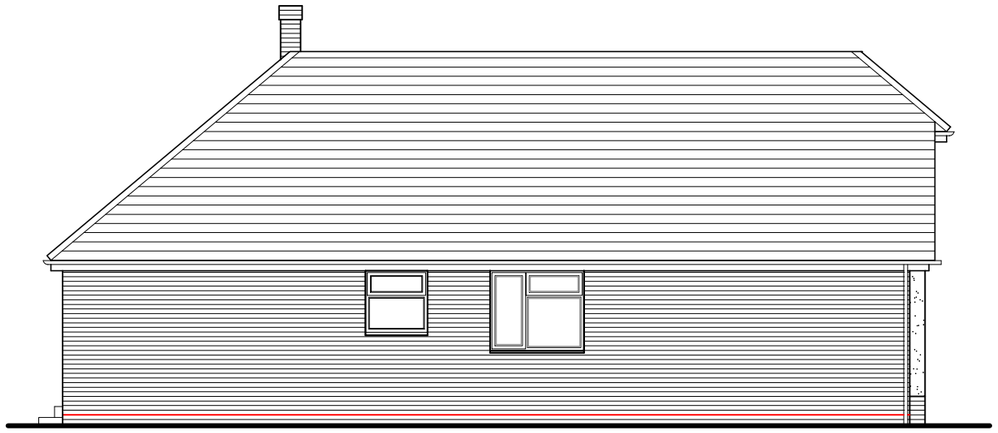

North (side) elevation

East (rear) elevation

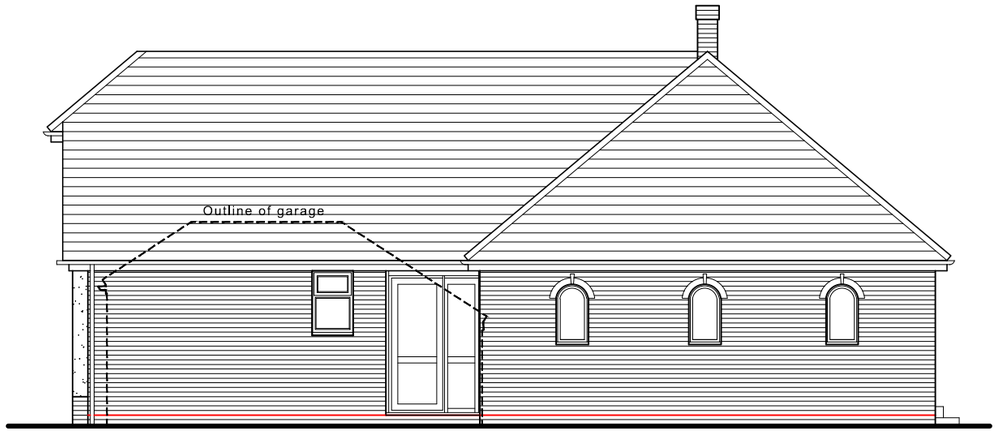

South (side) elevation

West (rear) elevation

Existing elevations scale 1:100

1 0 1 2 3 4 5 6 7 8 9m

1:100

For MR & MRS ROBERTS		Title EXISTING ELEVATIONS	
Project PROPOSED LOFT CONVERSION AT 6 OAKHURST DRIVE WATERLOOVILLE, HANTS, PO7 7PN	Date JULY 2026	Drawn JB	Scale 1:100 @ A3
	Job Number PL.1017.26	Drawing Number -03	Revision

jb architects
E: admin@jb-architecturedesign.com
W: www.jb-architecturedesign.com
T: 01243 933732