DO NOT SCALE – IF IN DOUBT ASK

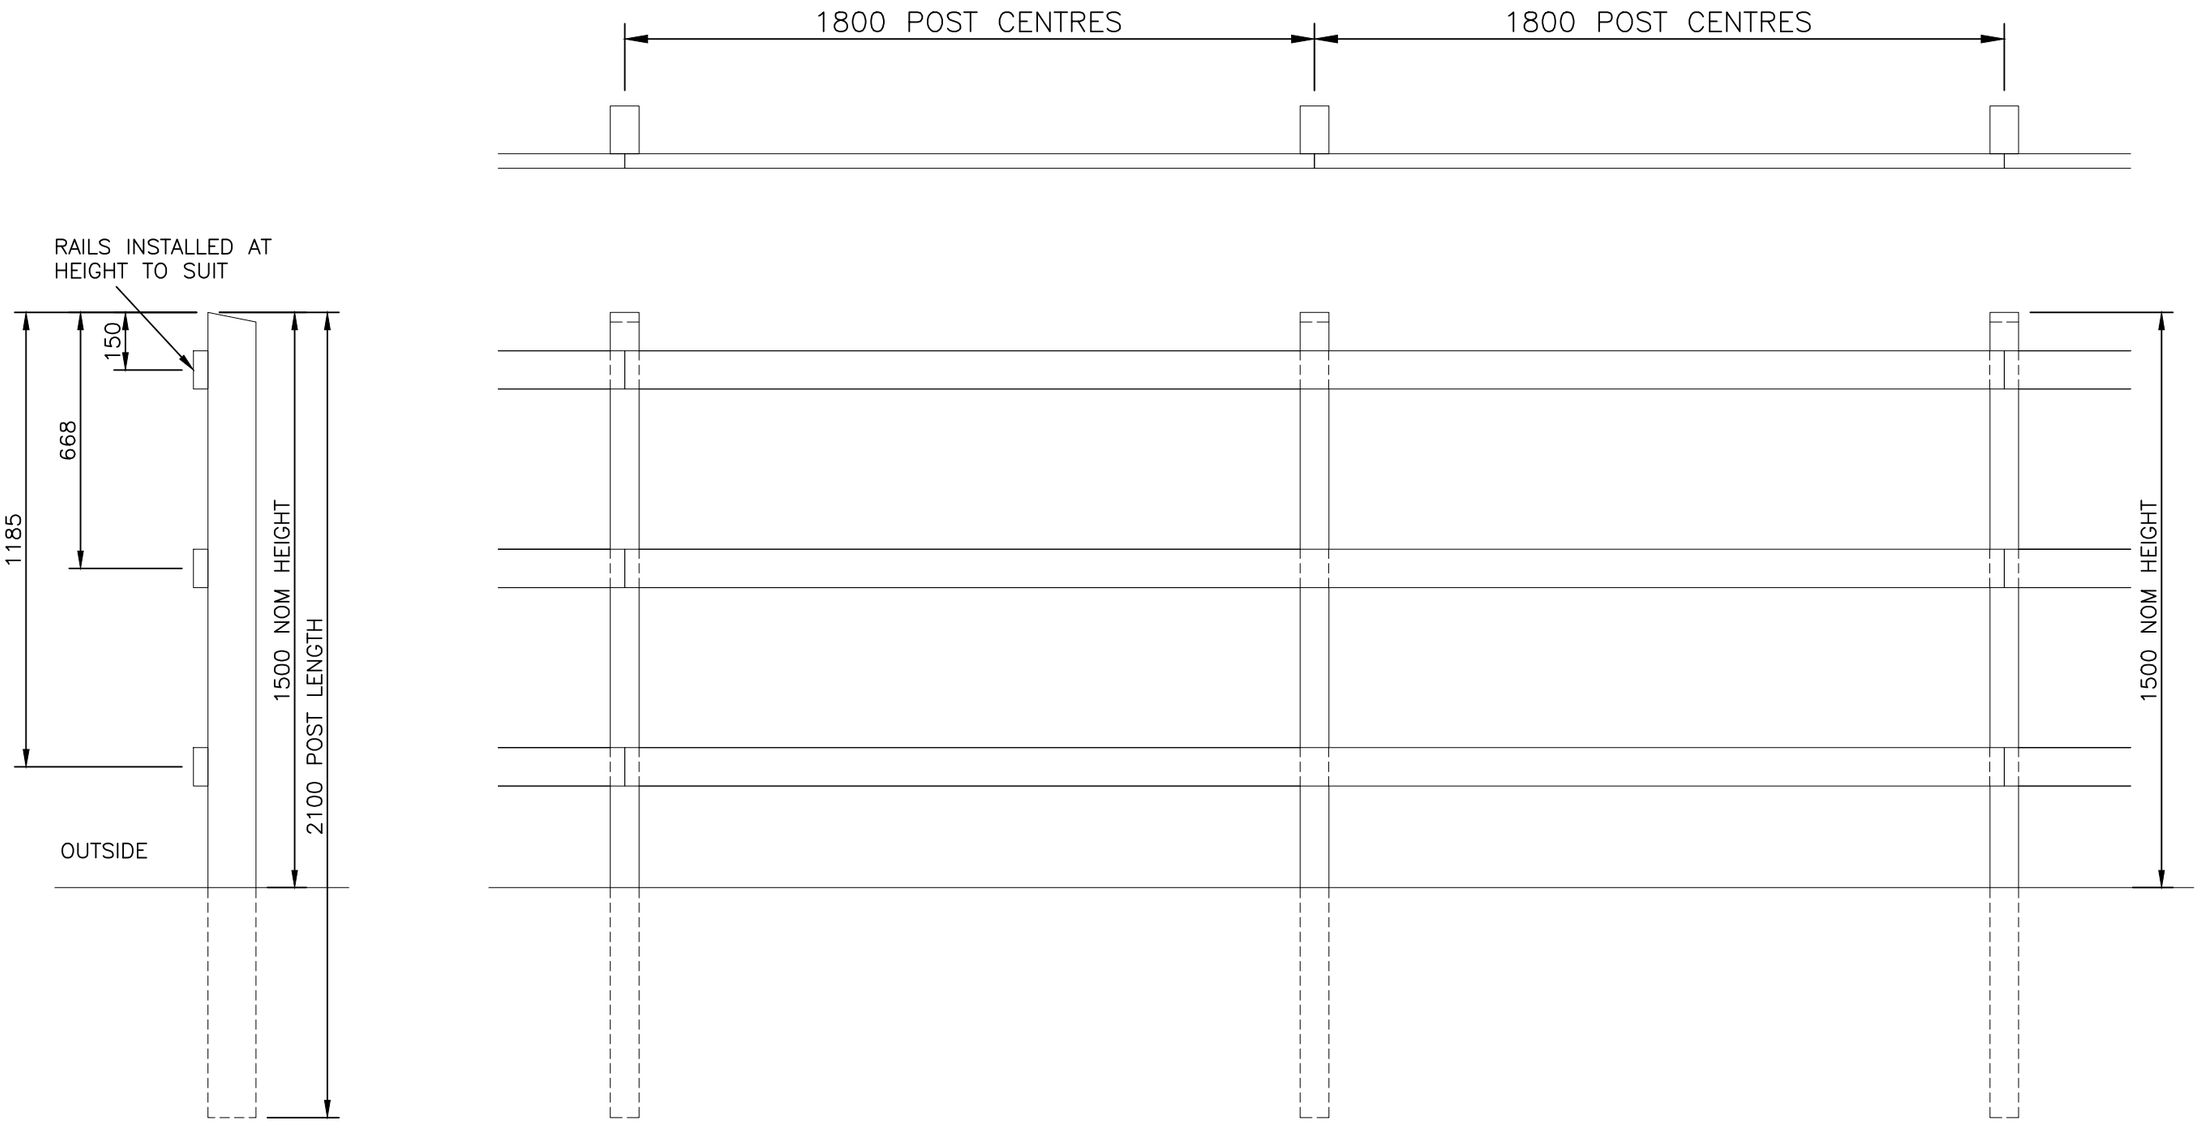

VIEWED FROM OUTSIDE

NOTES.

ALL DIMENSIONS ARE IN mm (U.N.O)
GAPS UNDERNEATH FENCES ARE NOMINAL DUE TO GROUND LEVELS.

Materials.

FENCE POSTS – 125mm x 75mm (JAKCURED)
RAILS – 100mm x 38mm (JAKCURED)

Jacksons Fencing

Stowting Common, Near Ashford, Kent. TN25 6BN
Telephone: 01233 750393
Fax: 01233 750403
www.jacksons-fencing.co.uk
www.jacksons-security.co.uk

This Drawing Is The Property Of H.S. Jackson & Son (Fencing) Ltd, And May Not Be Copied Or Reproduced In Any Way Without Prior Written Permission.

1	09/11/2018 RAIL SPACINGS ADDED
0	17/03/16 Original Issue

Drawn LA		TITLE	POST & RAIL (NAILED) SQUARE RAILS (SALES DRAWING)
Date 16/03/16			
Checked LA		CUSTOMER	Drawing No. J7/01278
Size A3	Scale 1:16 U.O.S	ACK No.	Sheet 4