


A :: Existing Plan
002 scale: 1:100

A :: Proposed Plan
001 scale: 1:100

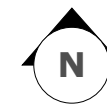

BELL VISION STUDIO

Architectural designers
Contact Number: 07293 370 774
Email: Joshua@bellvisionstudio.com

www.bellvisionstudio.com

Client:

Olly Pugsley - OP construction

Notes:

1. ALL LEVELS AND DIMENSIONS TO BE CHECKED ON SITE.
2. THIS DRAWING TO BE READ IN CONJUNCTION WITH SPECIFICATIONS & ALL OTHER CONSULTANTS DRAWINGS.
3. ALL DIMENSIONS AND LEVELS ARE TO BE VERIFIED ON SITE BY THE CONTRACTOR BEFORE COMMENCING ANY WORK.


Project:

**Rear Extension
- 44 The Dale**

Title:

**EXISTING AND
PROPOSED PLAN**

Scale:	1:100
Drawn By:	JB
Approved:	N/A
Date Drawn:	04/07/26
Revisions:	Rev A

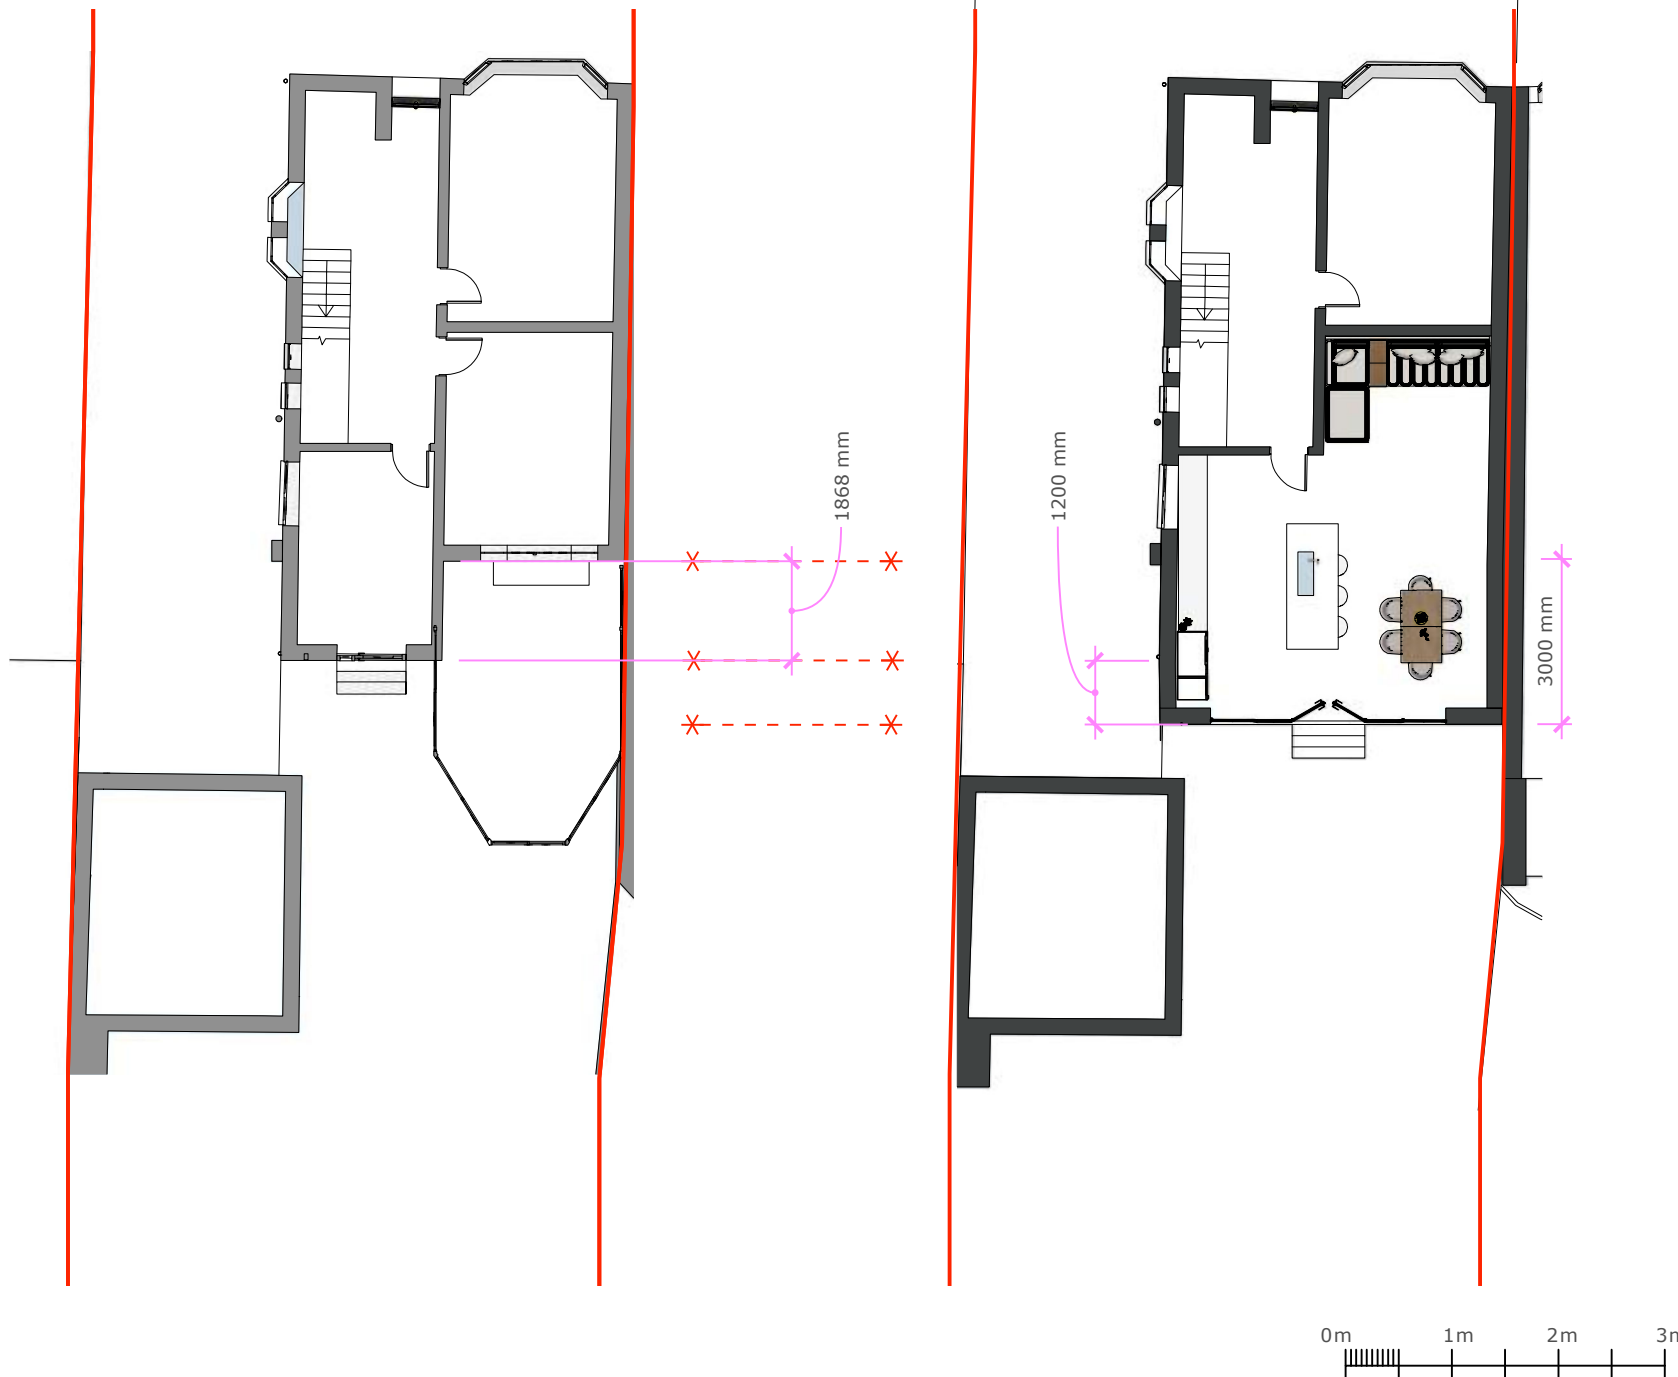

004