


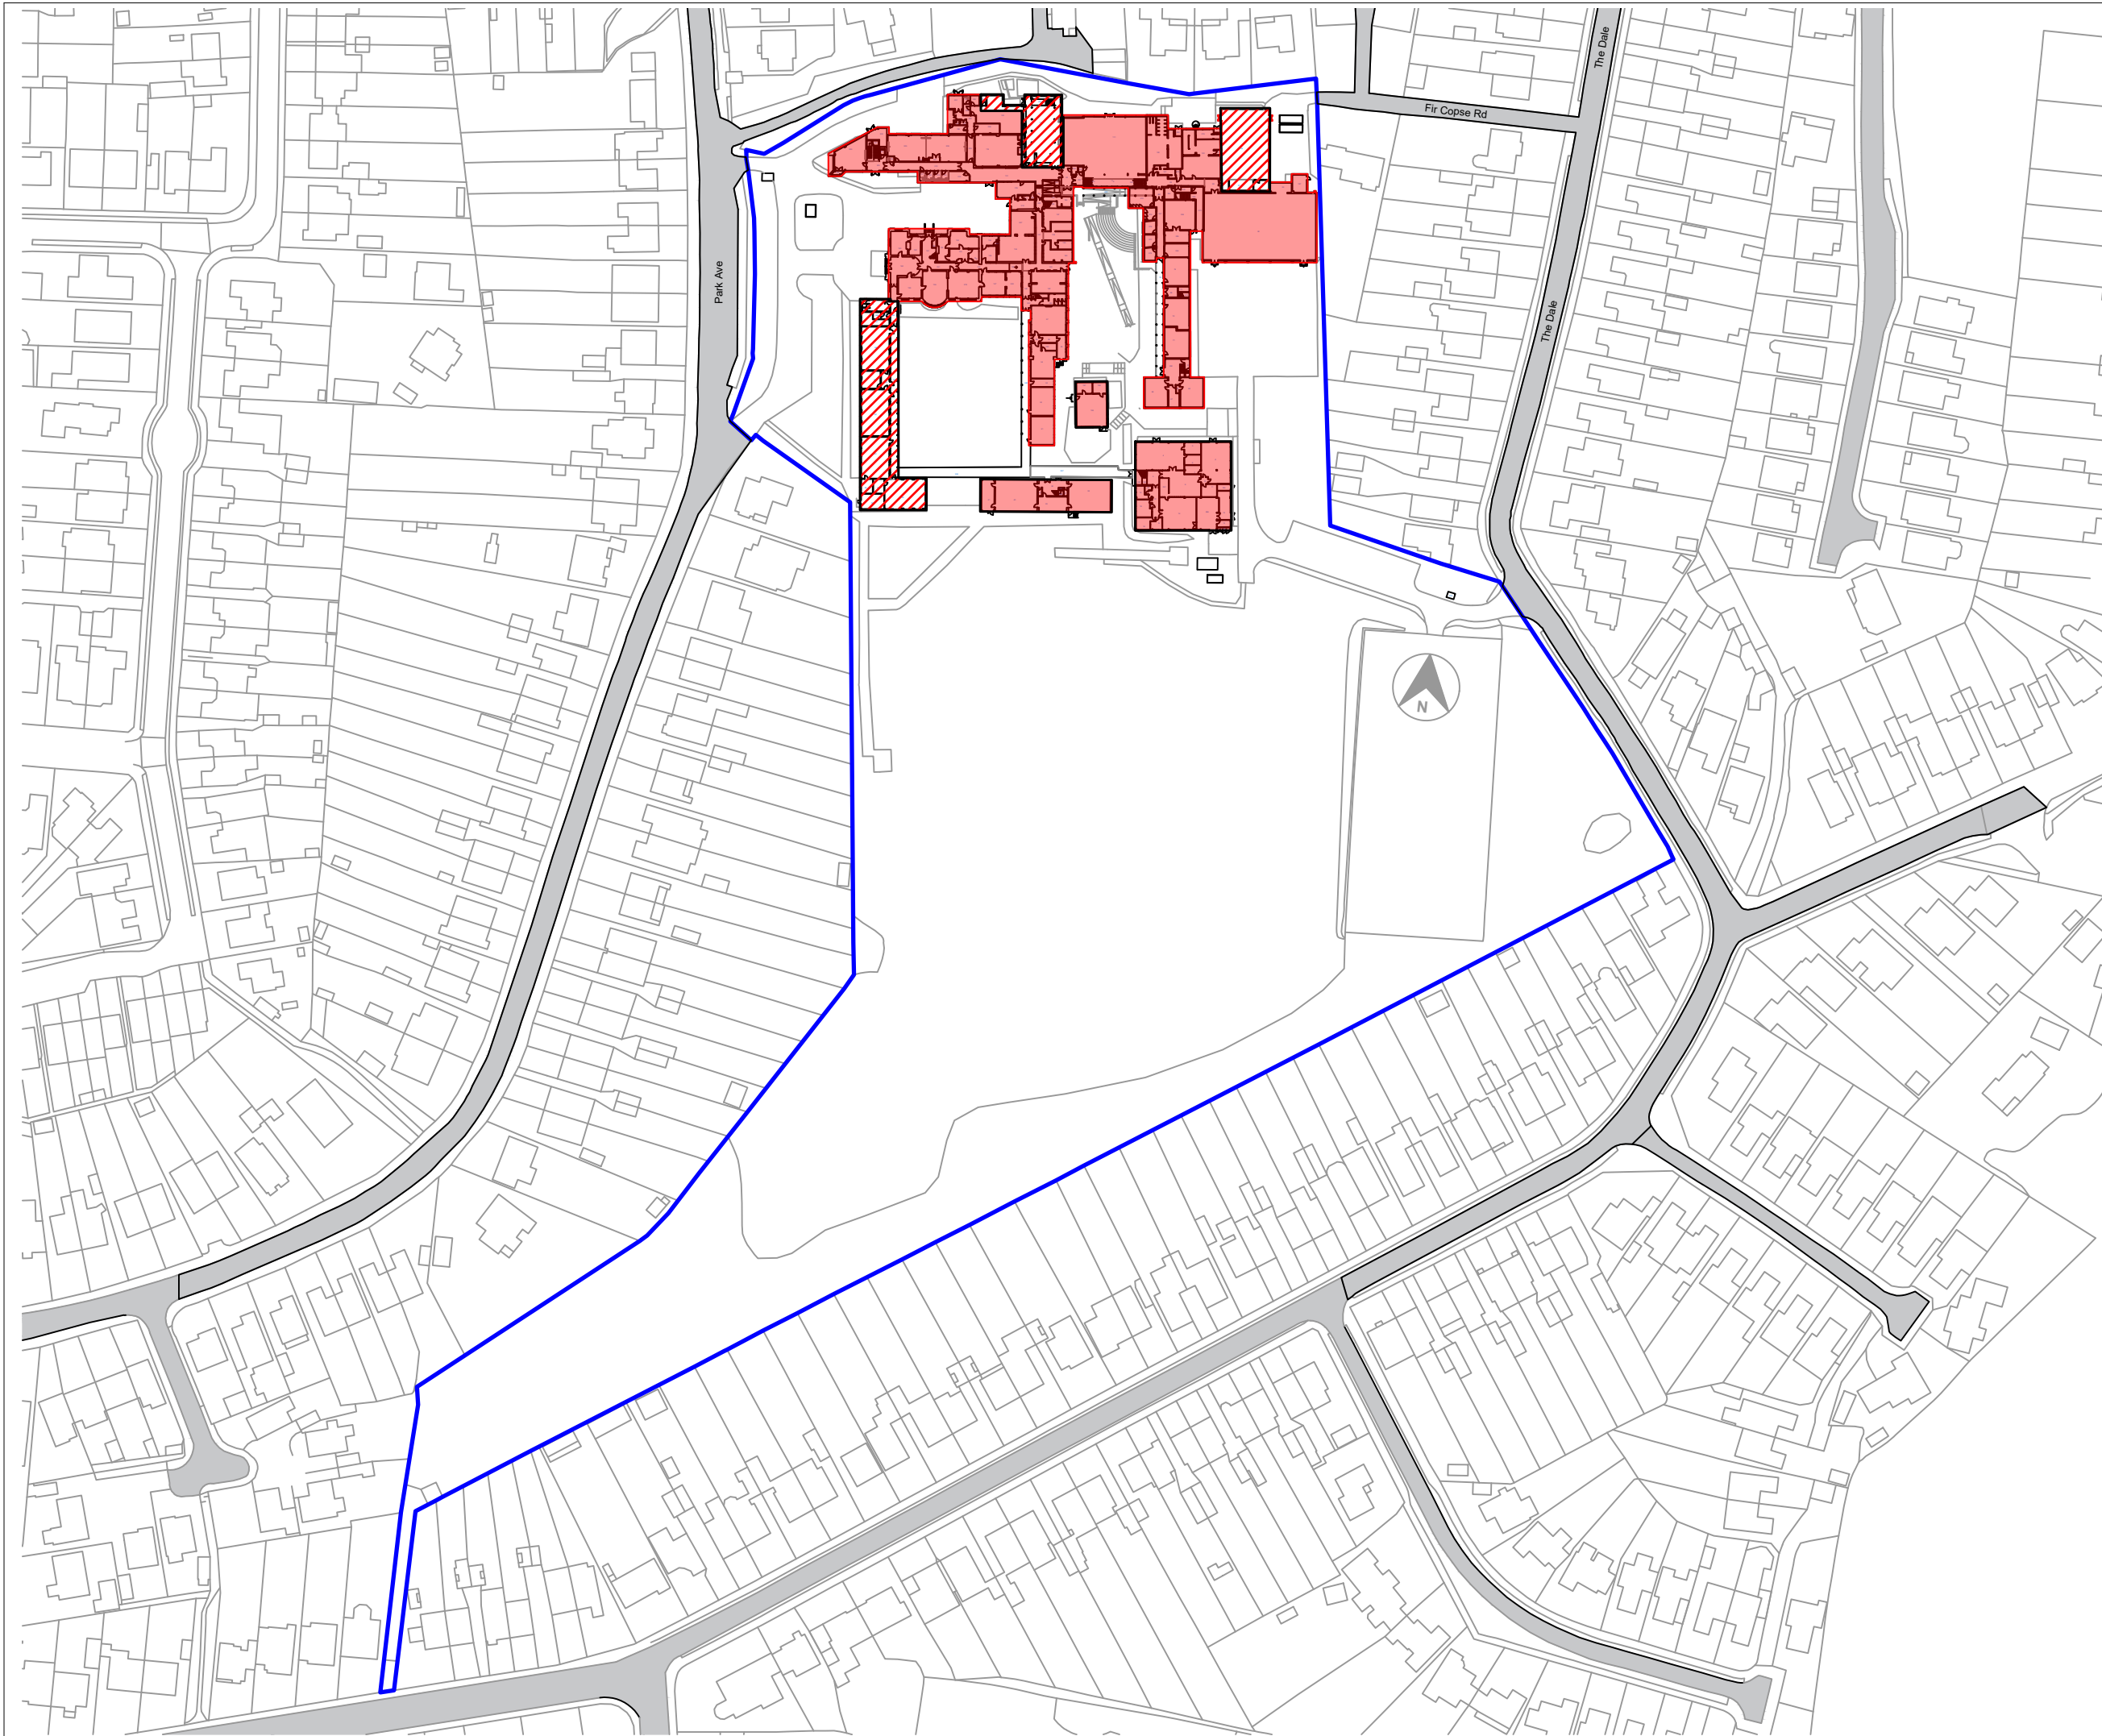

General Notes

1. This drawing is © copyright Hampshire County Council 2025. No unauthorised reproduction of any kind is permitted.

2. No dimensions to be scaled from this drawing. Verify all dimensions prior to construction. Immediately report any discrepancies on the document to the Architect/Contract Administrator. This document shall be read in conjunction with associated models, specifications and related consultant's documents.

3. Drawing to be read with all relevant Architectural, Interiors, Structural, M&E, Drainage/Public Health, Landscape, Civils and Interiors drawings and specifications.

4. This map is reproduced from Ordnance Survey material with the permission of Ordnance Survey on behalf of the controller of Her Majesty's Stationery Office © Crown copyright. Unauthorised reproduction infringes Crown Copyright & may lead to prosecution or civil proceedings (100019180) 2025.

 Hampshire County Council

- Notes:
1. Drawings to be read in conjunction with Schedule of works and Tender Documents
 2. Drawings not to be scaled.

- LEGENDS:**
-  Proposed Work Location
 -  Rest of School Building Outline
 -  Site Boundary

P1	SO INITIAL STATUS	6/26/2026	XXX	XXX

Rev	Description	Date	By	Chkd
-----	-------------	------	----	------

HCC Property Services
The Castle
Winchester SO23 8UD
tel: (01962) 847881



PROJECT NAME
Purbrook Park School - Windows and Doors Upgrade

SHEET NAME
Site Boundary and School Building Outline
Existing

SCALE 1:1600 @ A3	DRAWN KL	CHKD XXX	APRV XXX
-----------------------------	--------------------	--------------------	--------------------

DRAWING No.
project code - originator - volume - level - type - role - number version

P14803-1000	P1	.00
-------------	----	-----

SUITABILITY
code description

SO INITIAL STATUS