


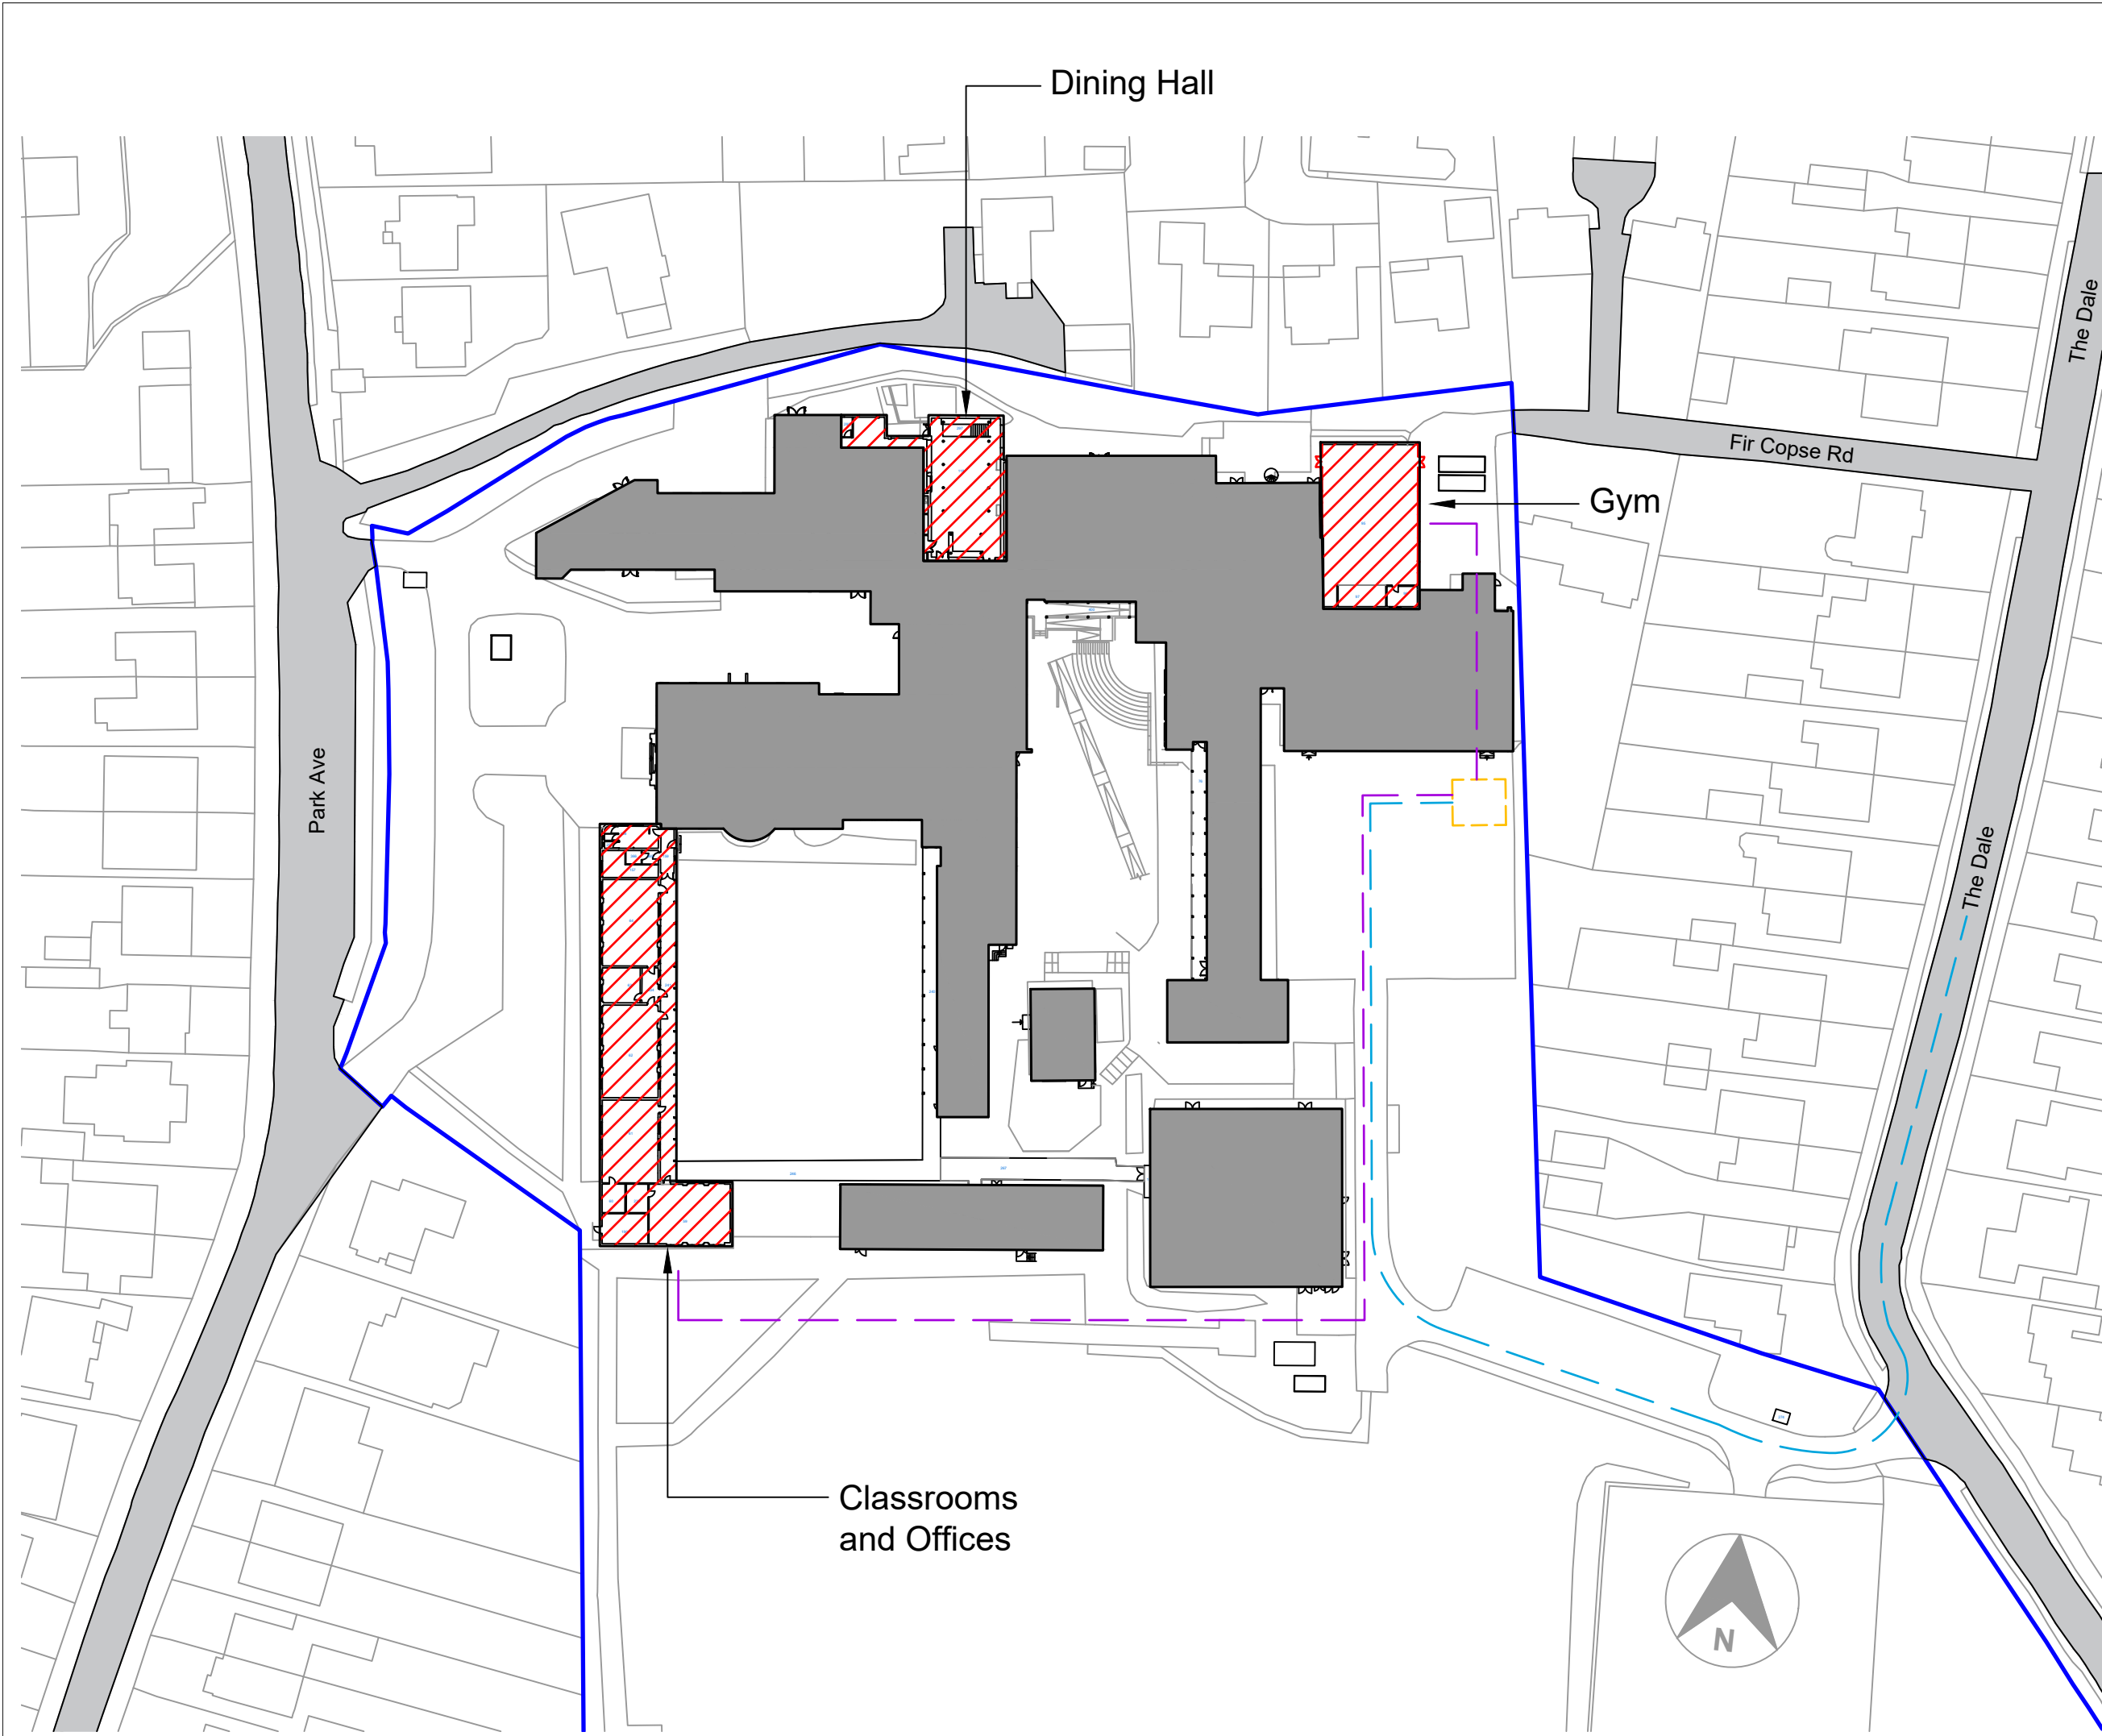

General Notes

1. This drawing is © copyright Hampshire County Council 2025. No unauthorised reproduction of any kind is permitted.
2. No dimensions to be scaled from this drawing. Verify all dimensions prior to construction. Immediately report any discrepancies on the document to the Architect/Contract Administrator. This document shall be read in conjunction with associated models, specifications and related consultant's documents.
3. Drawing to be read with all relevant Architectural, Interiors, Structural, M&E, Drainage/Public Health, Landscape, Civils and Interiors drawings and specifications.
4. This map is reproduced from Ordnance Survey material with the permission of Ordnance Survey on behalf of the controller of Her Majesty's Stationery Office © Crown copyright. Unauthorized reproduction infringes Crown Copyright & may lead to prosecution or civil proceedings (100019160) 2025.

Hampshire County Council

- Notes:
1. Drawings to be read in conjunction with Schedule of works and Tender Documents
 2. Drawings not to be scaled.

- LEGENDS:**
- Provisional site compound and contractor car park within heras fencing
 - Contractor Vehicle Access
 - Contractor Foot Access
 - Site Boundary
 - Proposed Work Location

P1	TENDER ISSUE		XXX	XXX

Rev	Description	Date	By	Chkd

HCC Property Services
The Castle
Winchester SO23 8UD
Tel: (01962) 947801

PROJECT NAME
Purbrook Park School - Windows and Doors Replacement

SHEET NAME
Site Boundary, Contractor Set Up Plan
Existing and Proposed
and Proposed Work Locations

SCALE	DRAWN	CHKD	APRV
1:800 @ A3	KL	XXX	XXX

DRAWING No.
project code - originator - volume - level - type - role - number version

P14803-1001	P1	.00
-------------	----	-----

SUITABILITY
code description

SO INITIAL STATUS