



Classroom & Office - Windows and Doors


Window - Type A

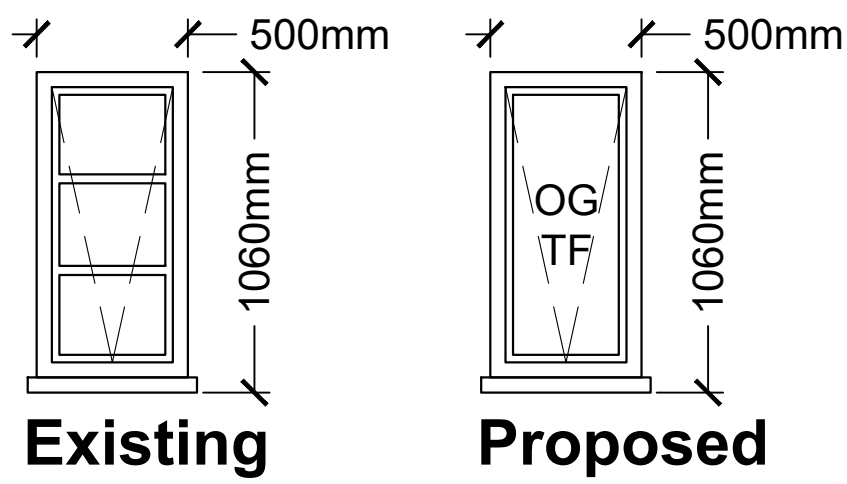


Window - Type B

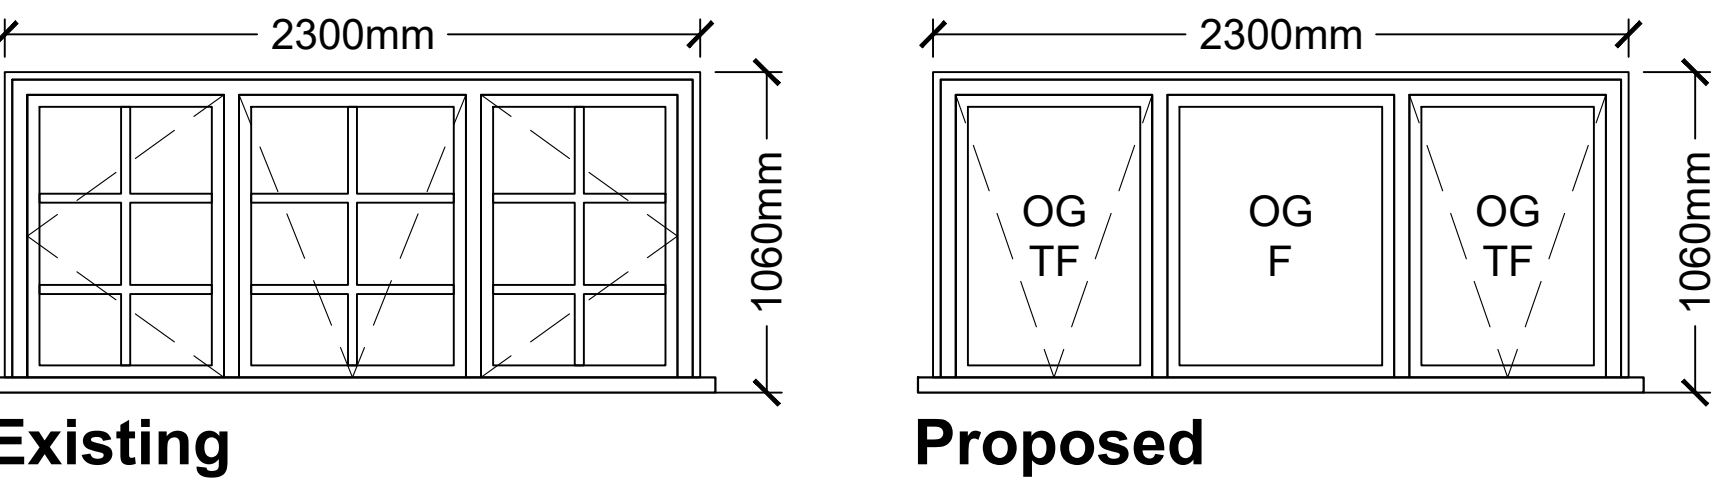


Window - Type C

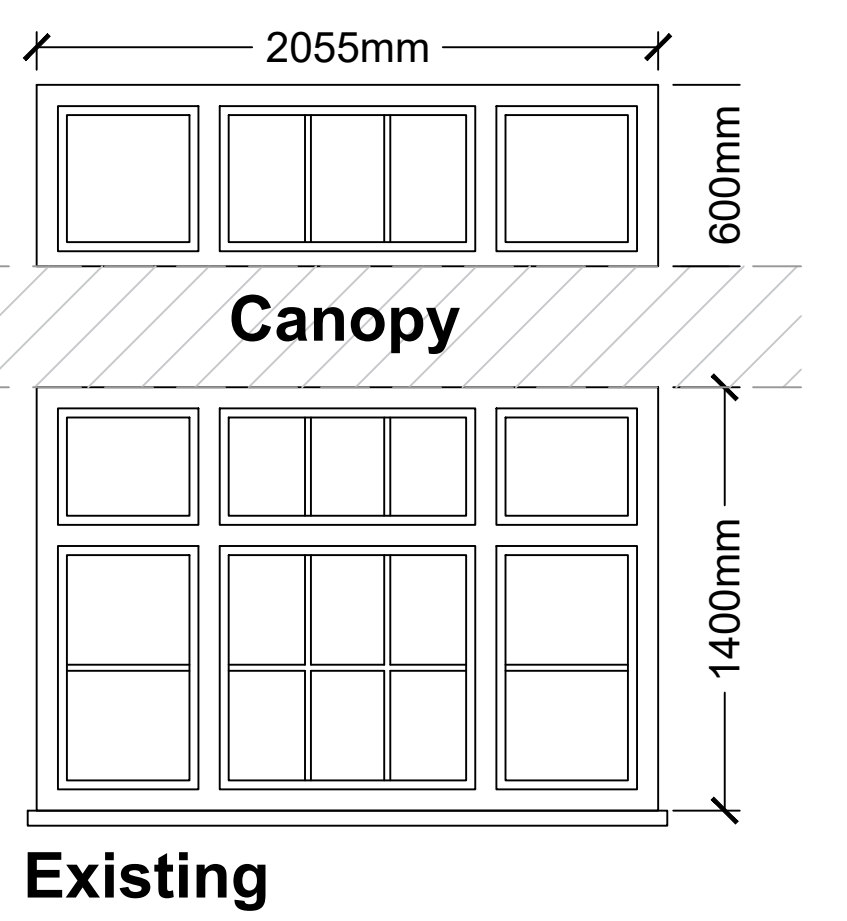


Window - Type D

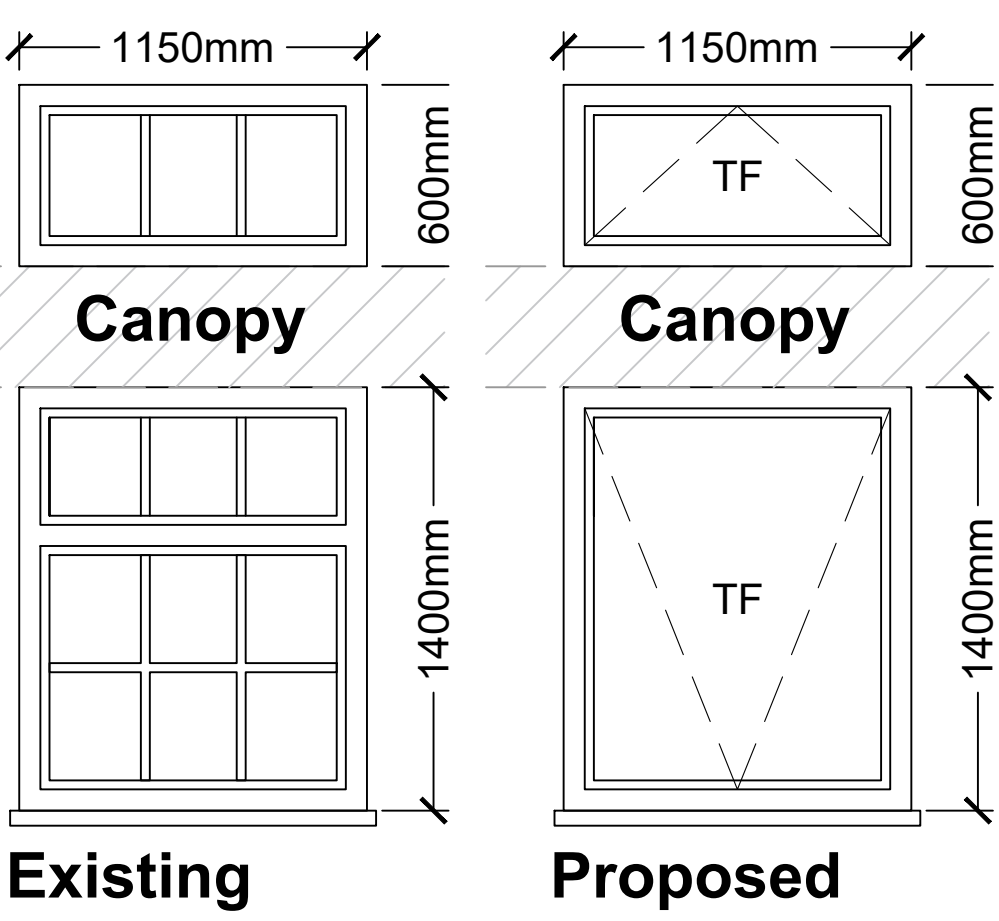


Window - Type E

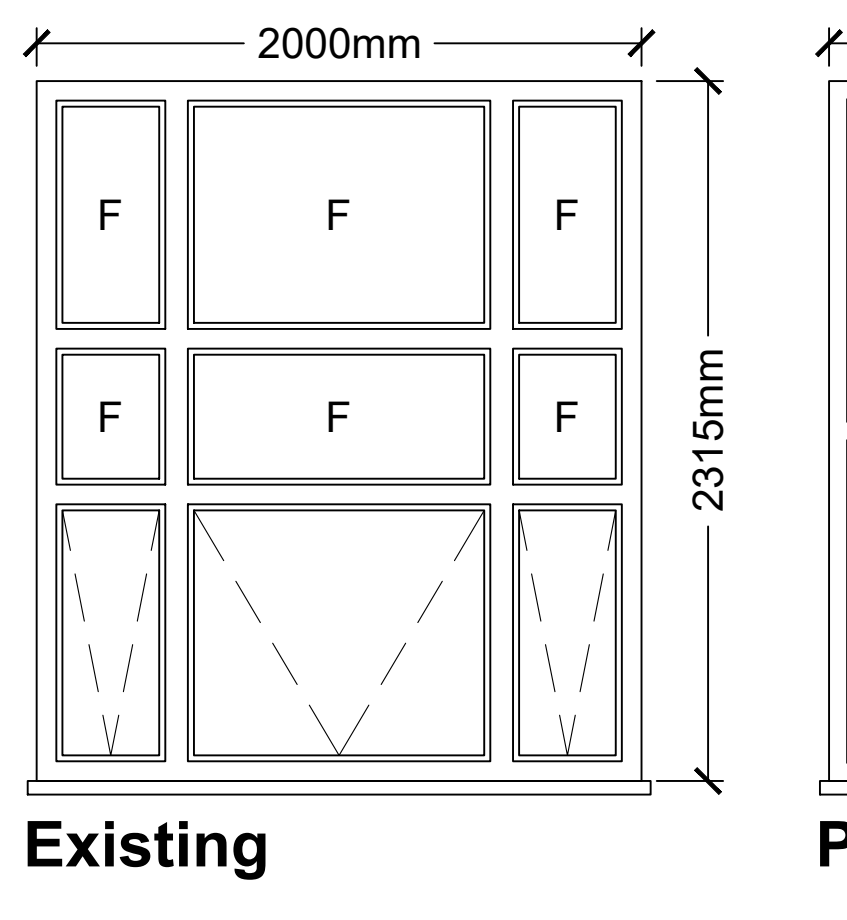


Window - Type F

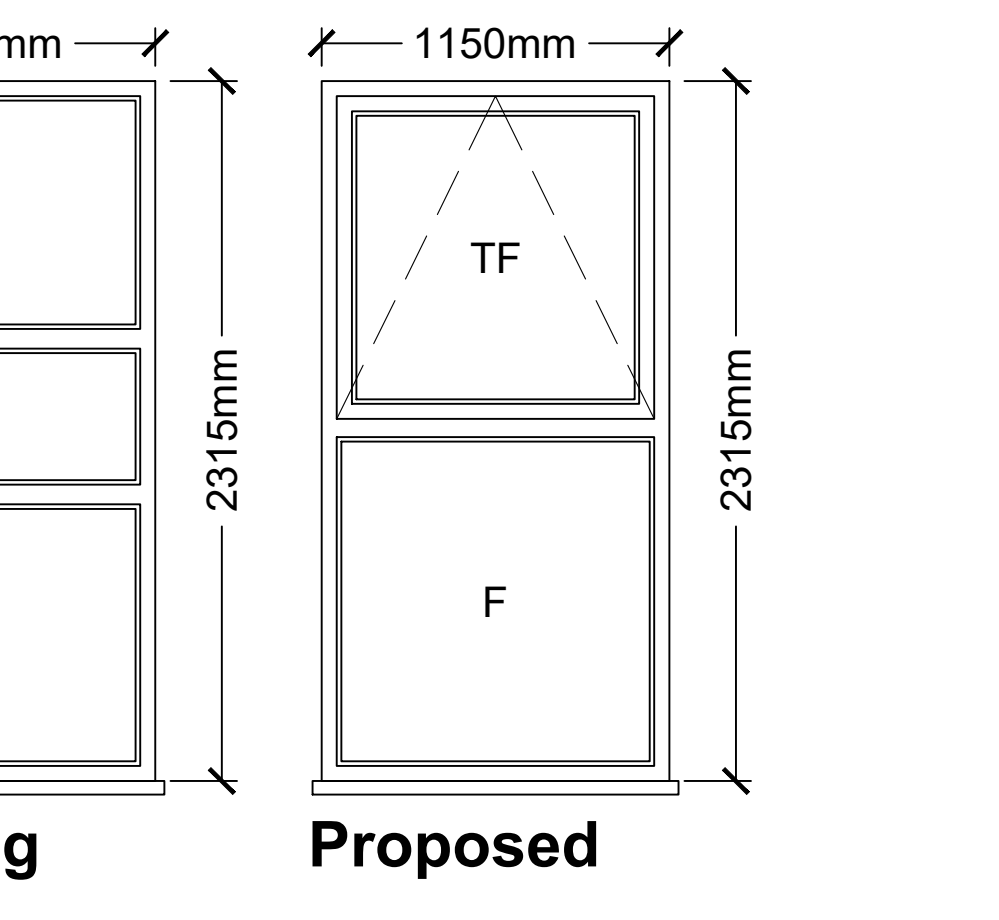

Window - Type G

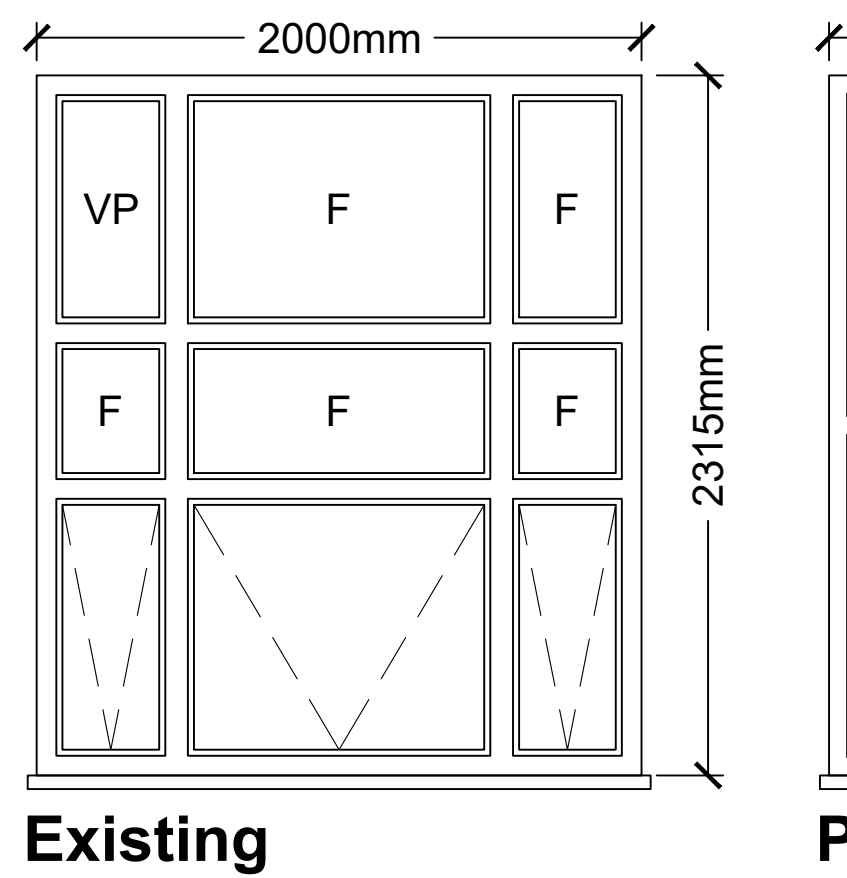

Window - Type H

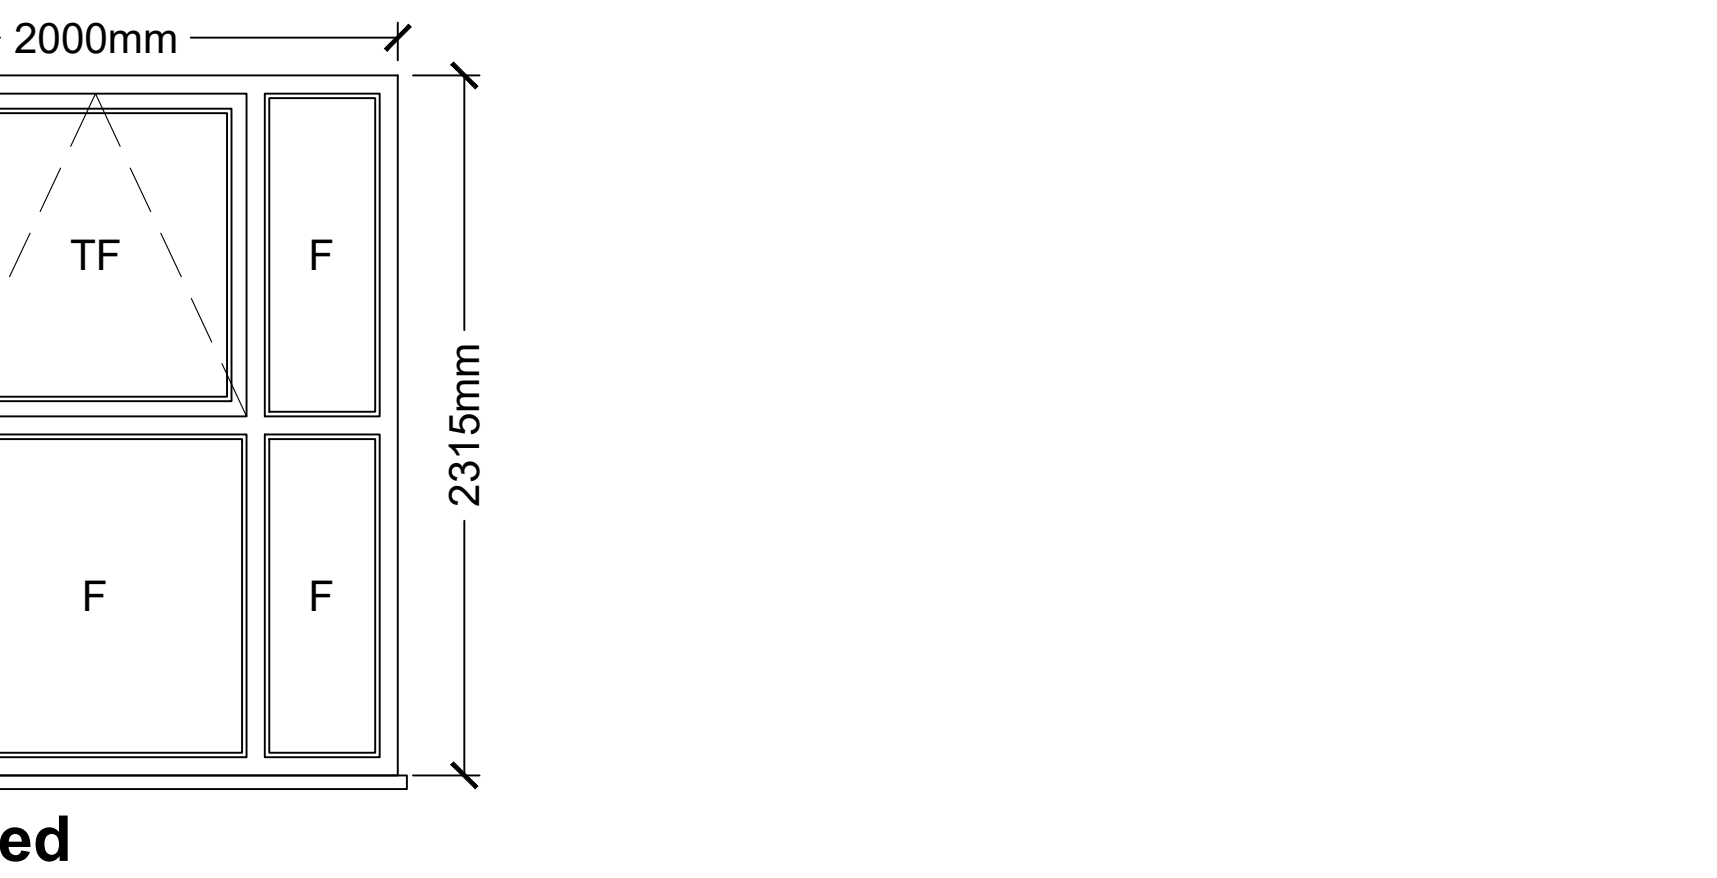


General Notes

- This drawing is © copyright Hampshire County Council 2025. No unauthorised reproduction of any kind is permitted.
- No dimensions to be scaled from this drawing. Verify all dimensions prior to construction. Immediately report any discrepancies on the document to the Architect/Contract Administrator. This document shall be read in conjunction with associated models, specifications and related consultant's documents.
- Drawing to be read with all relevant Architectural, Interiors, Structural, M&E, Drainage/Public Health, Landscape, Civils and Interiors drawings and specifications.
- This map is reproduced from Ordnance Survey material with the permission of Ordnance Survey on behalf of the controller of Her Majesty's Stationery Office © Crown copyright. Unauthorised reproduction infringes Crown Copyright & may lead to prosecution or civil proceedings (100019180) 2025.

Hampshire County Council

- Notes:**
- All dimensions shown are for pricing purposes only.
 - Contractor is required to visit the school to take their own measurements prior to issue of fabrication drawings and fabrication.
 - Contractor to issue fabrication drawings for Contract Administrator (CA) approval prior to fabrication.
 - Drawings to be read in conjunction with Schedule of works and Tender Documents.
 - Drawings not to be scaled.
 - All products must be installed to the manufacturers recommendations and to the complete satisfaction of the CA.
 - Colours: TBC
 - Please refer to Schedule of works for windows opening configurations, i.e. teleflex or camstay.
- KEYS:**
- Panel
- F = FIXED WINDOW GLAZING
G = DOOR LEAF GLAZING
L = LOUVRE
OG = OPAQUE GLASS
S = SLIDERS
TF = TELEFLEX
CS = CAMSTAY
VP = WINDOW SOLID PANEL WITH OPENING FOR EXISTING VENT

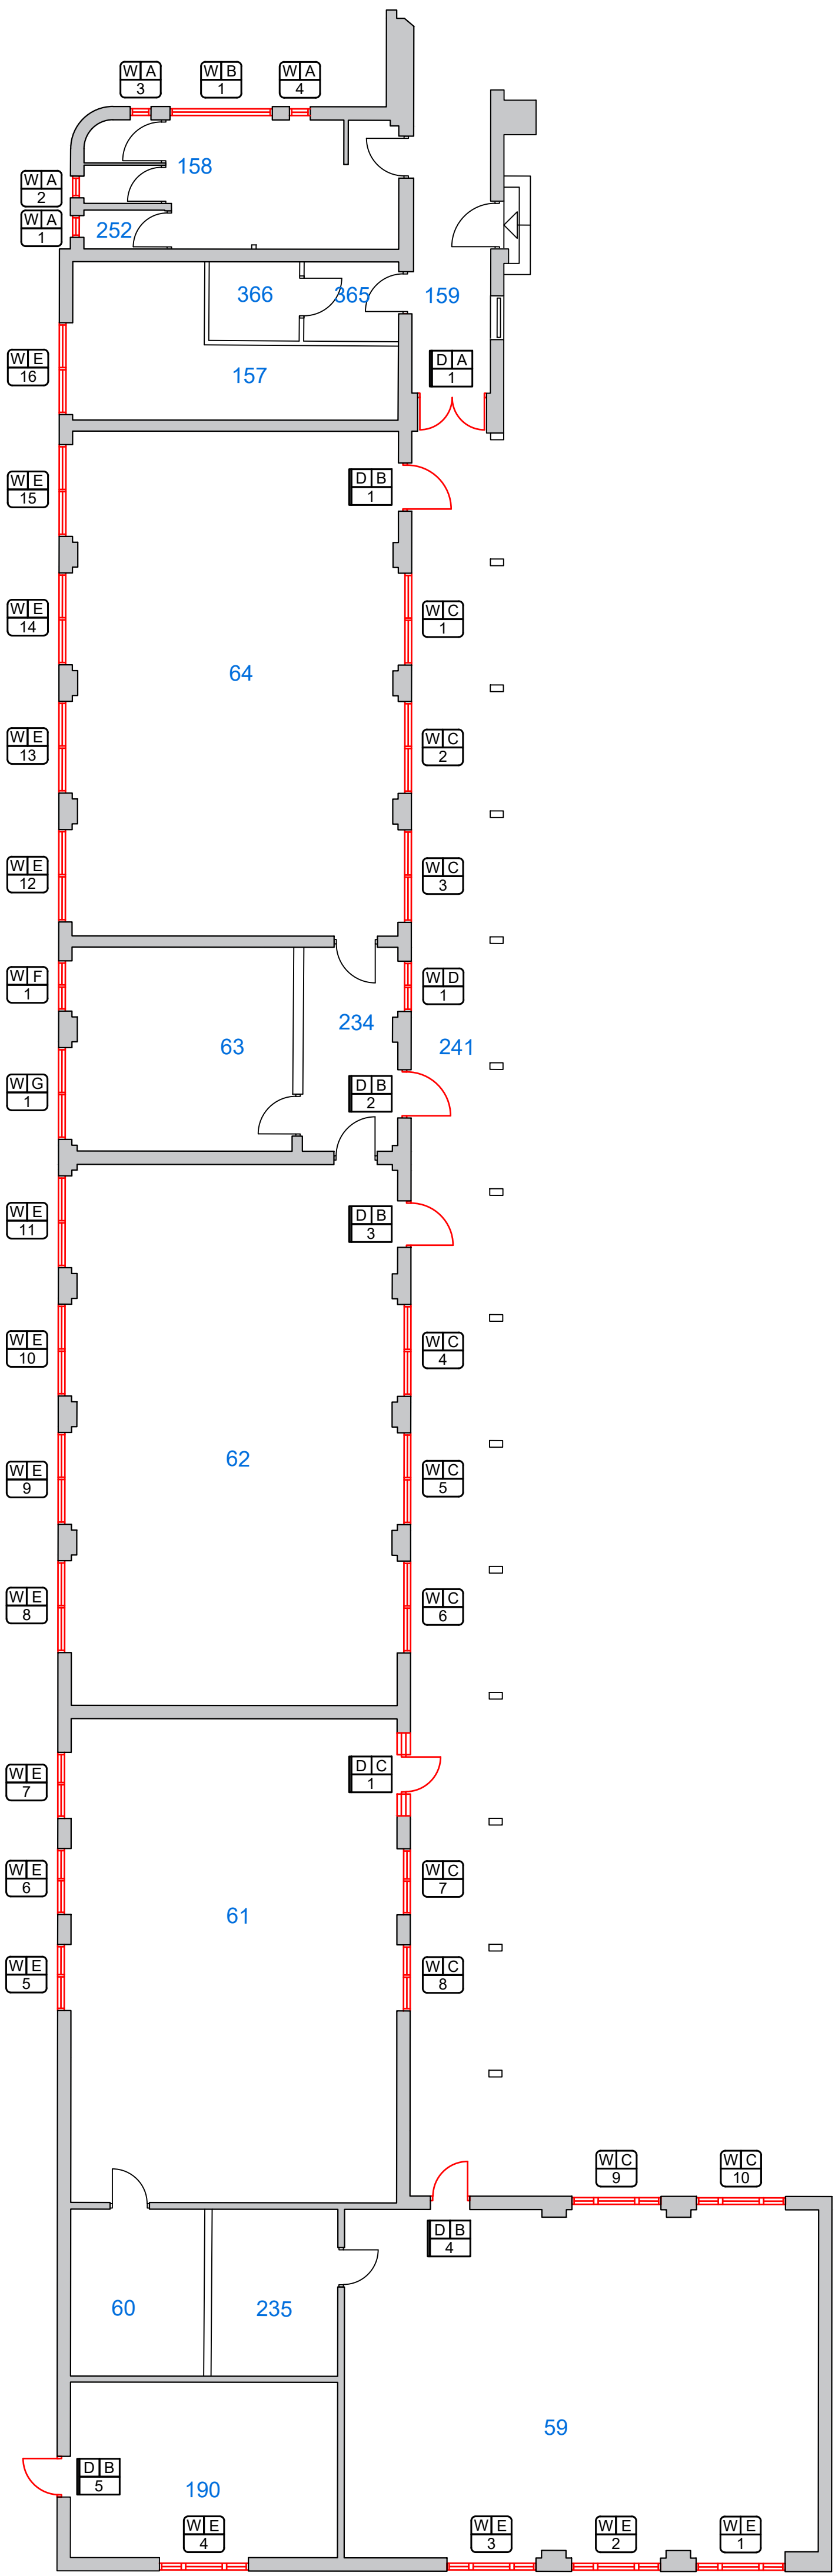

P1	TENDER ISSUE	----	XXX	XXX
Rev	Description	Date	By	Chkd

HCC Property Services
The Castle
Winchester SO23 8UD
tel: (01962) 847801

PROJECT NAME
Purbrook Park School - Windows and Doors Replacement

SHEET NAME
Block 001A and 001K
Existing and Proposed Windows and Doors Design

SCALE	DRAWN	CHKD	APRV
Various @ A1	KL	XXX	XXX
DRAWING No.	project code - originator - volume - level - type - role - number	version	
P14803-2000		P1	00
SUITABILITY	code description		

D2 SUITABLE FOR TENDER