



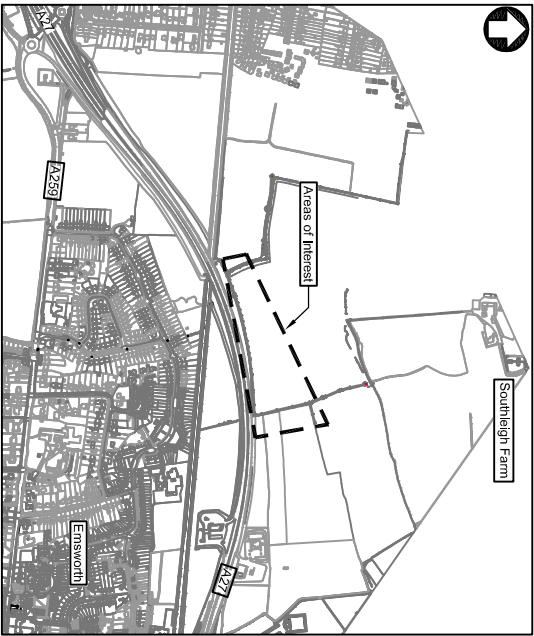

LOCATION PLAN

Scale 1:10,000

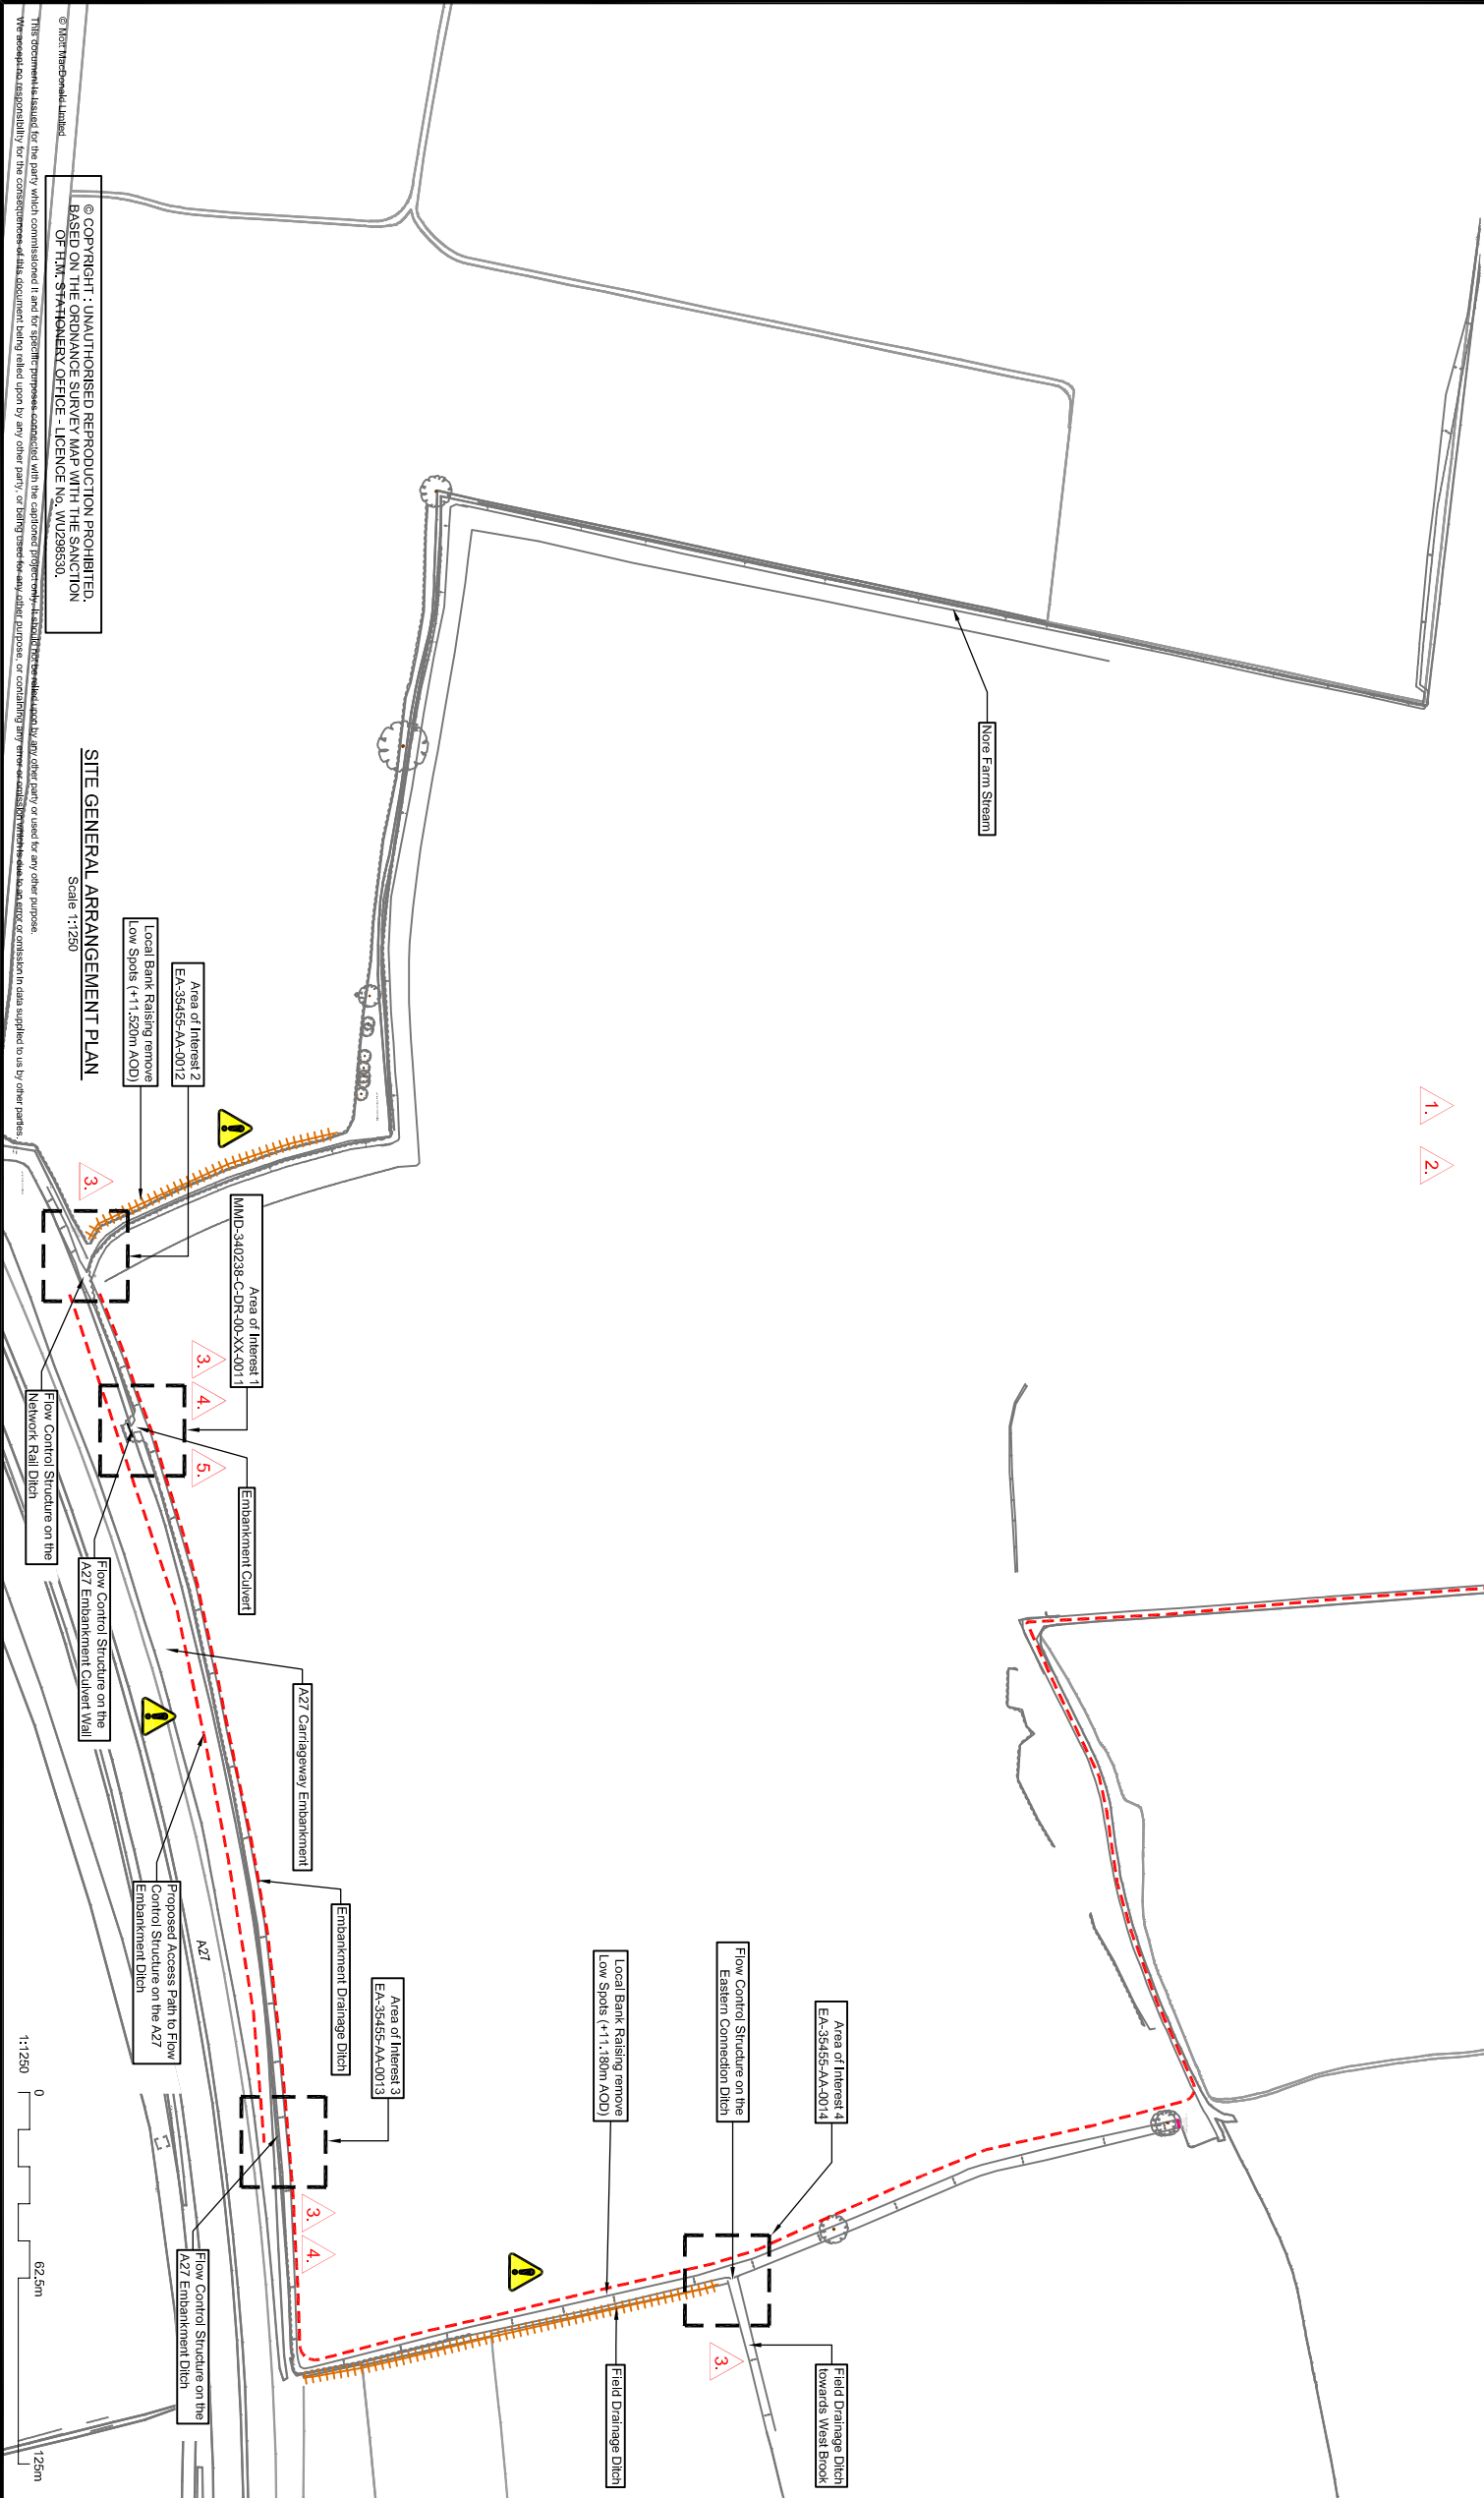

SITE GENERAL ARRANGEMENT PLAN

Scale 1:1250

© COPYRIGHT : UNAUTHORISED REPRODUCTION PROHIBITED.
BASED ON THE ORDNANCE SURVEY MAP WITH THE SANCTION
OF THE STATISHERY OFFICE - LICENCE NO. W0298530.

This document is issued for the party which commissioned it and for specific purposes associated with the captioned project. It is not to be used for any other purpose, or containing any views or advice or omission in data supplied to us by other parties.
We accept no responsibility for the consequences of this document being relied upon by any other party, or being treated for any other purpose, or containing any views or advice or omission in data supplied to us by other parties.

Notes

1. All dimensions are in millimetres unless otherwise indicated.
2. All levels are in metres above Ordnance Datum (m.AOD).
3. Do not scale from this drawing.
4. The Client has carried out a Desk Based Utility Search and no utilities have been detected in the immediate work area. However, the presence shall be verified in the field by the Contractor. The actual position of main and services must be verified for error or omission. The actual position of main and services must be verified and established on site prior to any works being undertaken.
5. All levels shall be checked and confirmed prior to construction.

Key to symbols

- Specific environmental objectives and targets apply.
Refer to Environmental Action Plan
- Indicative location of Potential Hazard
- Proposed Access Route to Working Areas
- Proposed Local Bank Raising

Safety, Health & Environment

To be read in conjunction with the Designers
Hazard Elimination and Management Record

CONSTRUCTION

1. Work with live services.
2. Working in close proximity to existing infrastructure.
3. Working within watercourses.
- 3.1. Risk of drowning.
- 3.2. Risk of contracting Leptospirosis.

MAINTENANCE

4. Raising and lowering of penstock in wet conditions. Risk of slips, trips and falls.

5. Risk of upstream and downstream flooding.

DEMOLITION

Reference drawings

- MMD-340238-C-DR-00-XX-001.1 Area of Interest 1
- EA-35455-AA-0012 Area of Interest 2
- EA-35455-AA-0013 Area of Interest 3
- EA-35455-AA-0014 Area of Interest 4

Not For Construction

Rev	Date	Drawn	Description	Chk'd	App'd
P3	-	AM	Alignment Revised	RK	BD
P2	13/07/2015	AM	Outline Design	RK	BD
P1	31/03/2015	AM	Outline Design	RK	BD



Valley House
Tredway Place
Brixton
BN1 4FY
United Kingdom
T +44 (0)1273 365000
F +44 (0)1273 365000
W www.mottmac.com

Client



Title
Nore Farm Flood Alleviation Scheme
Location Plan and
General Arrangement

Site Unit Mnemonic

Designed	R Kennett	Eng check	R Kennett
Drawn	A Martin	Coordination	R Kennett
Dwg check	R Kennett	Approved	B Darling

Scale at A1

As Shown	PRE	Rev	P3	STD
Drawing Number	MMD-340238-C-DR-00-XX-0010			