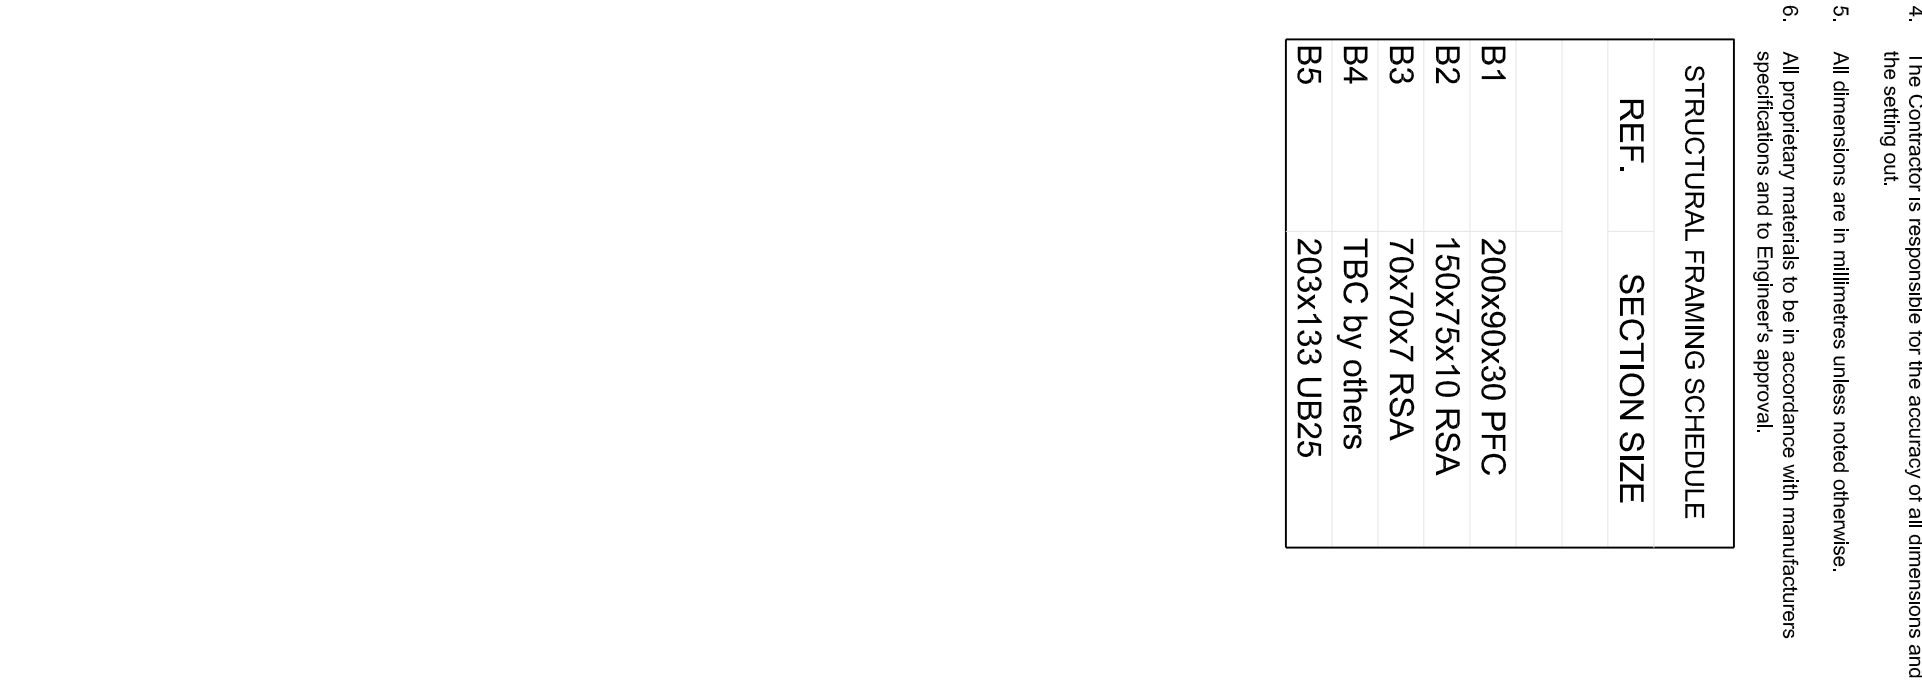
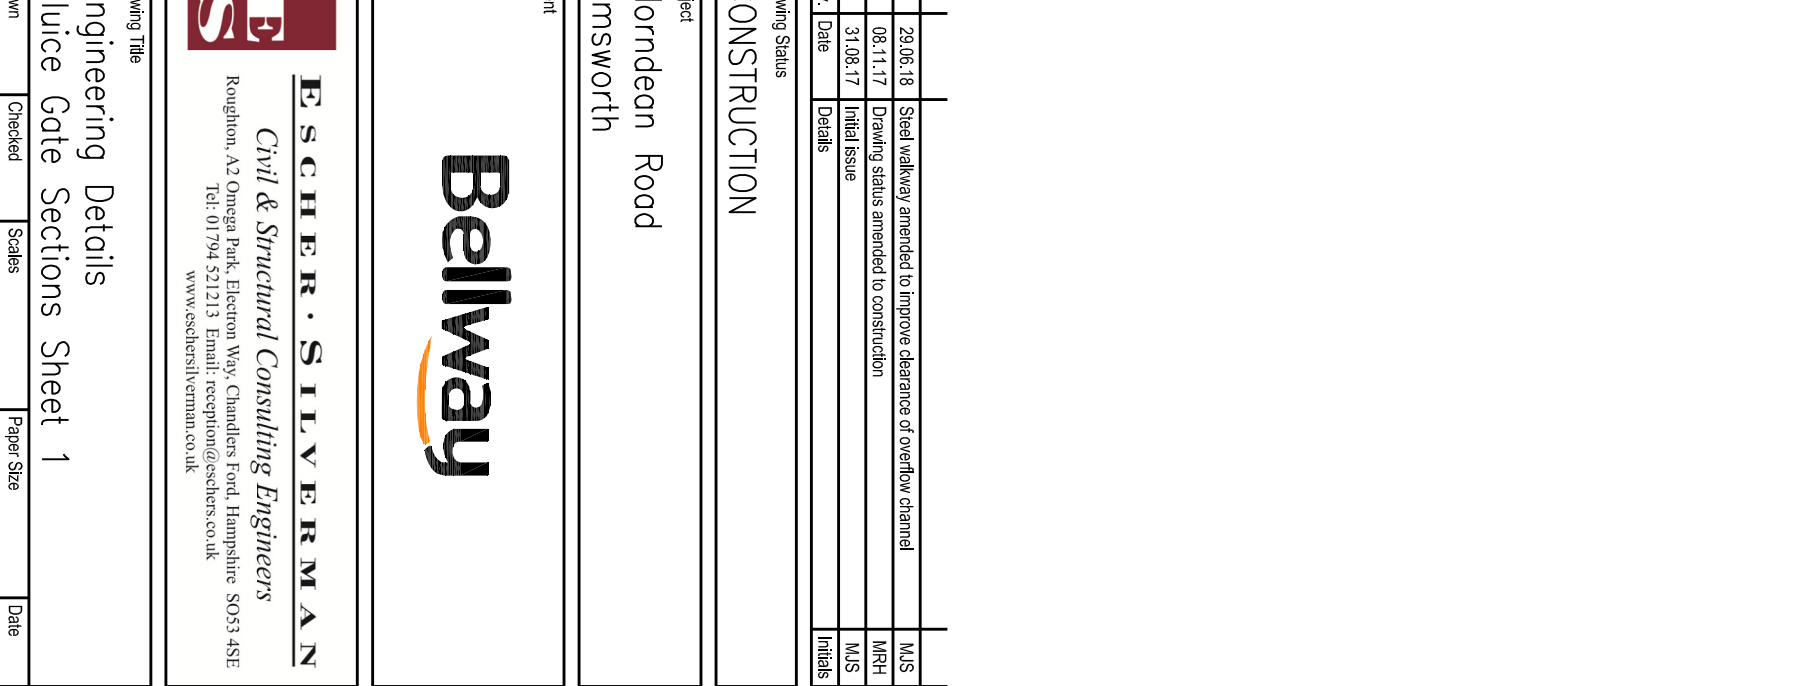


1. This drawing is to be read in conjunction with all relevant Architect's and Engineer's drawings and specifications.
2. All materials and workmanship to be in accordance with relevant British Standards and recognised codes of practice.
3. For details of setting out, levels, damp proof courses and finishes,

[illegible]