



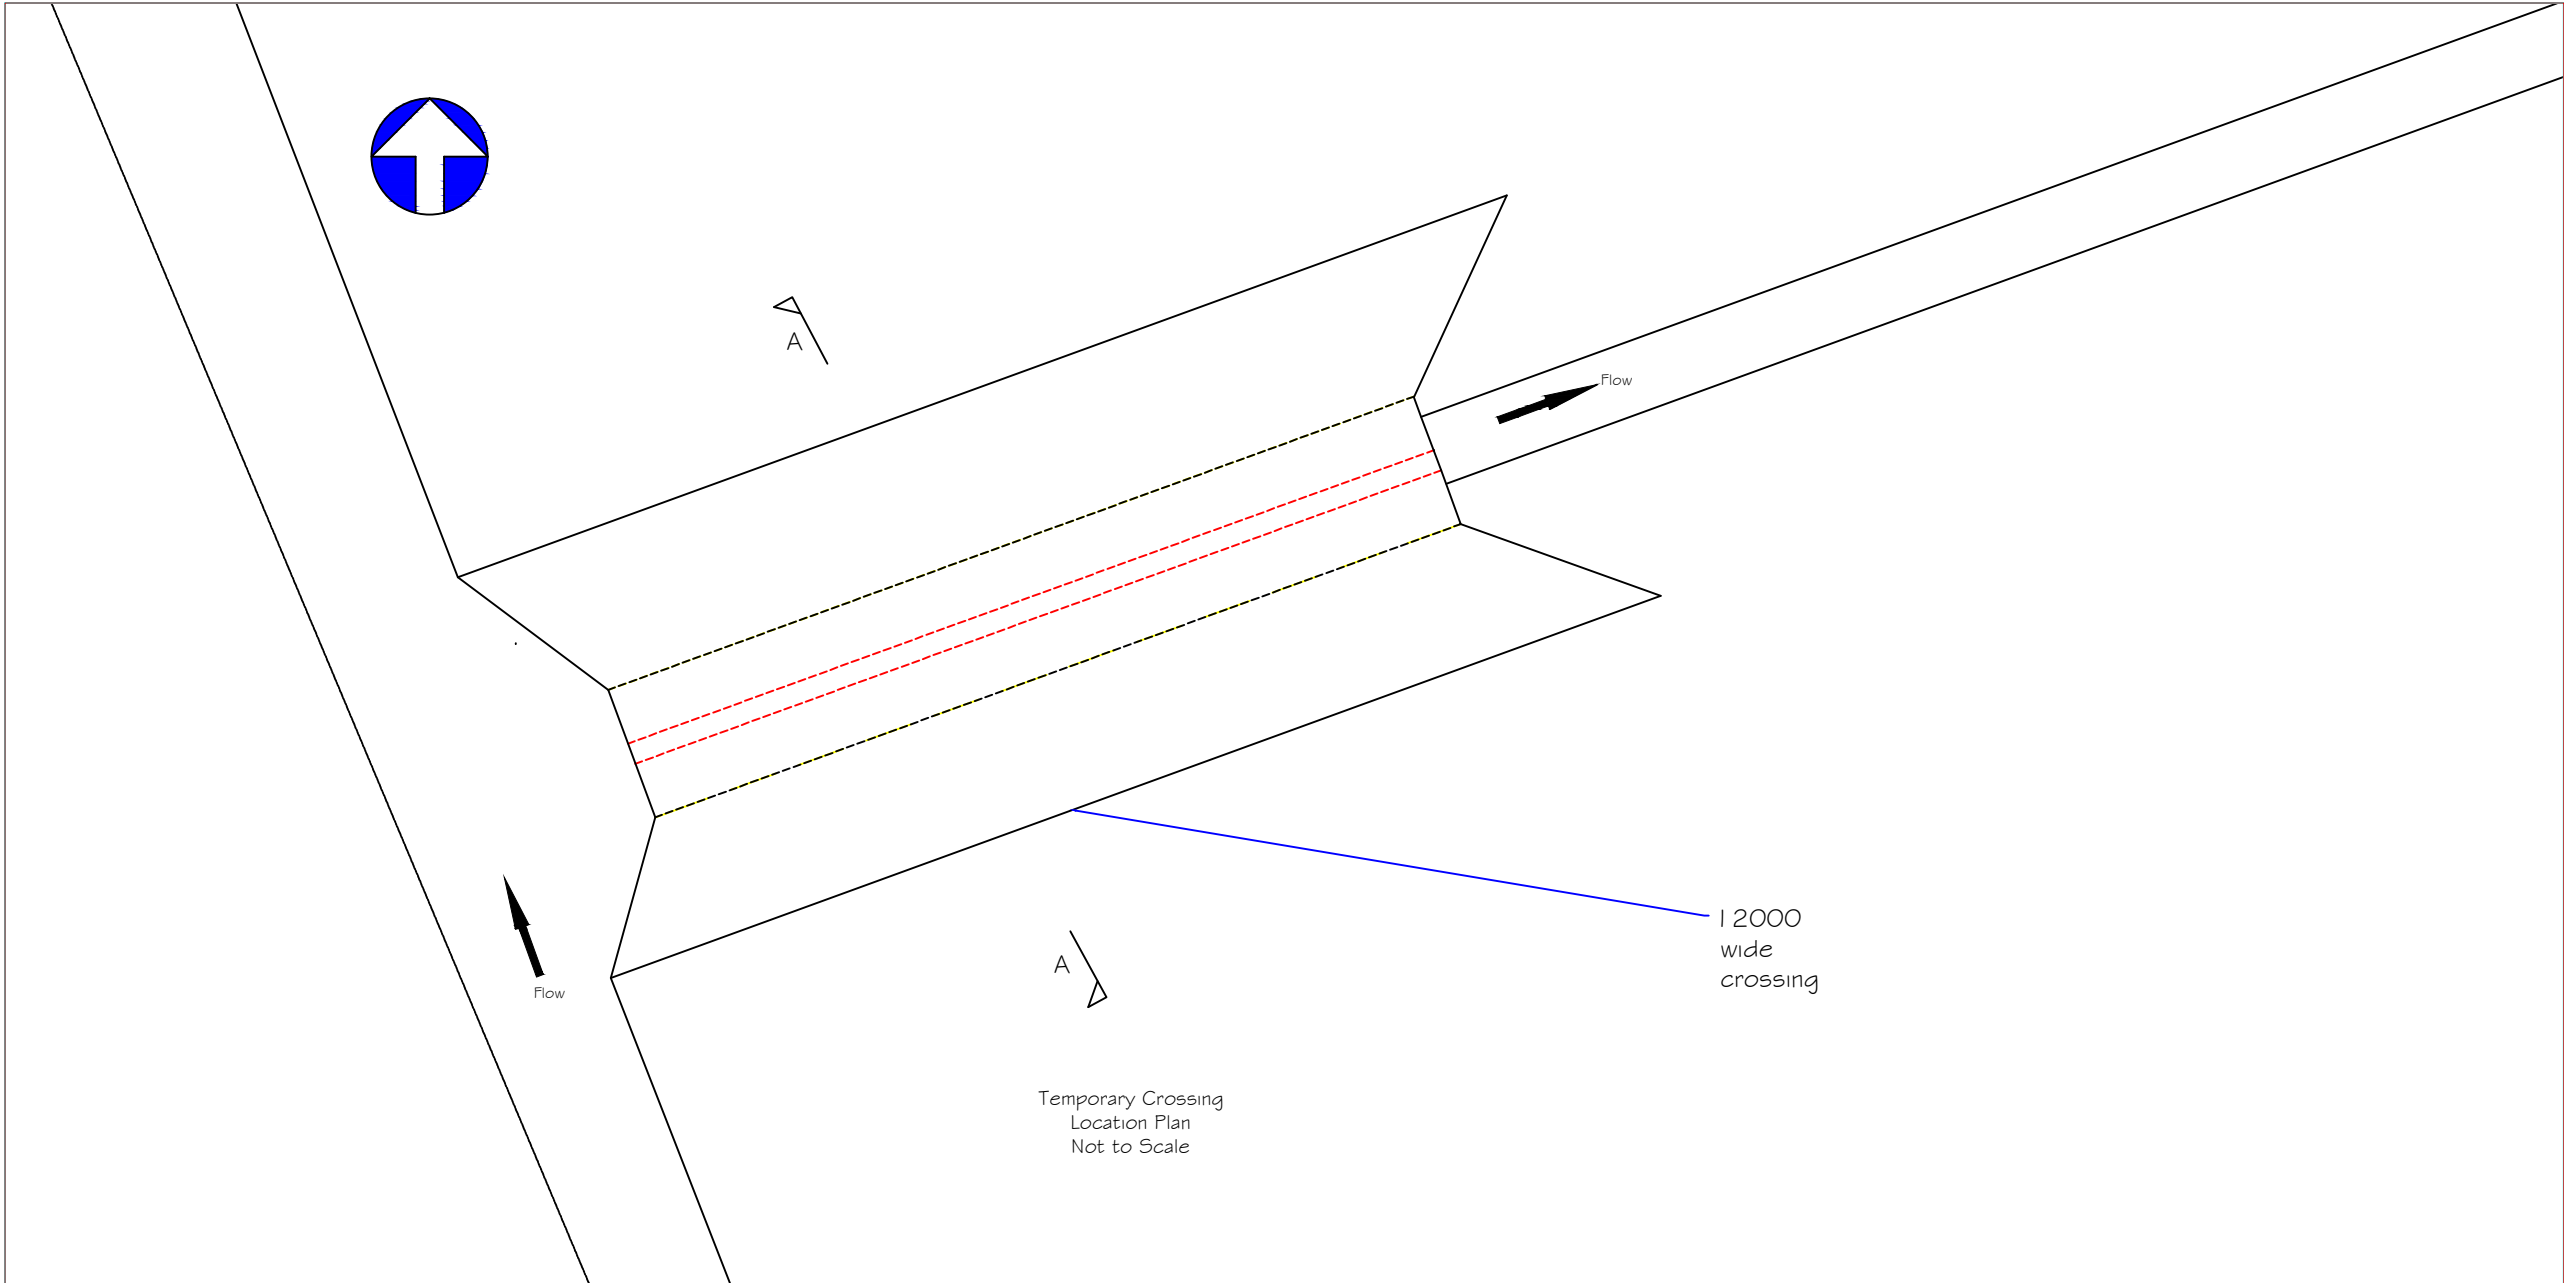

- NOTES**
1. All dimensions in millimetres unless otherwise indicated.
 2. All levels are in metres above Ordnance Datum (mAOD).
 3. Do not scale from this drawing
 4. All levels shall be checked and confirmed prior to construction.

References
MMD-340238-C-DR-00-XX-0010

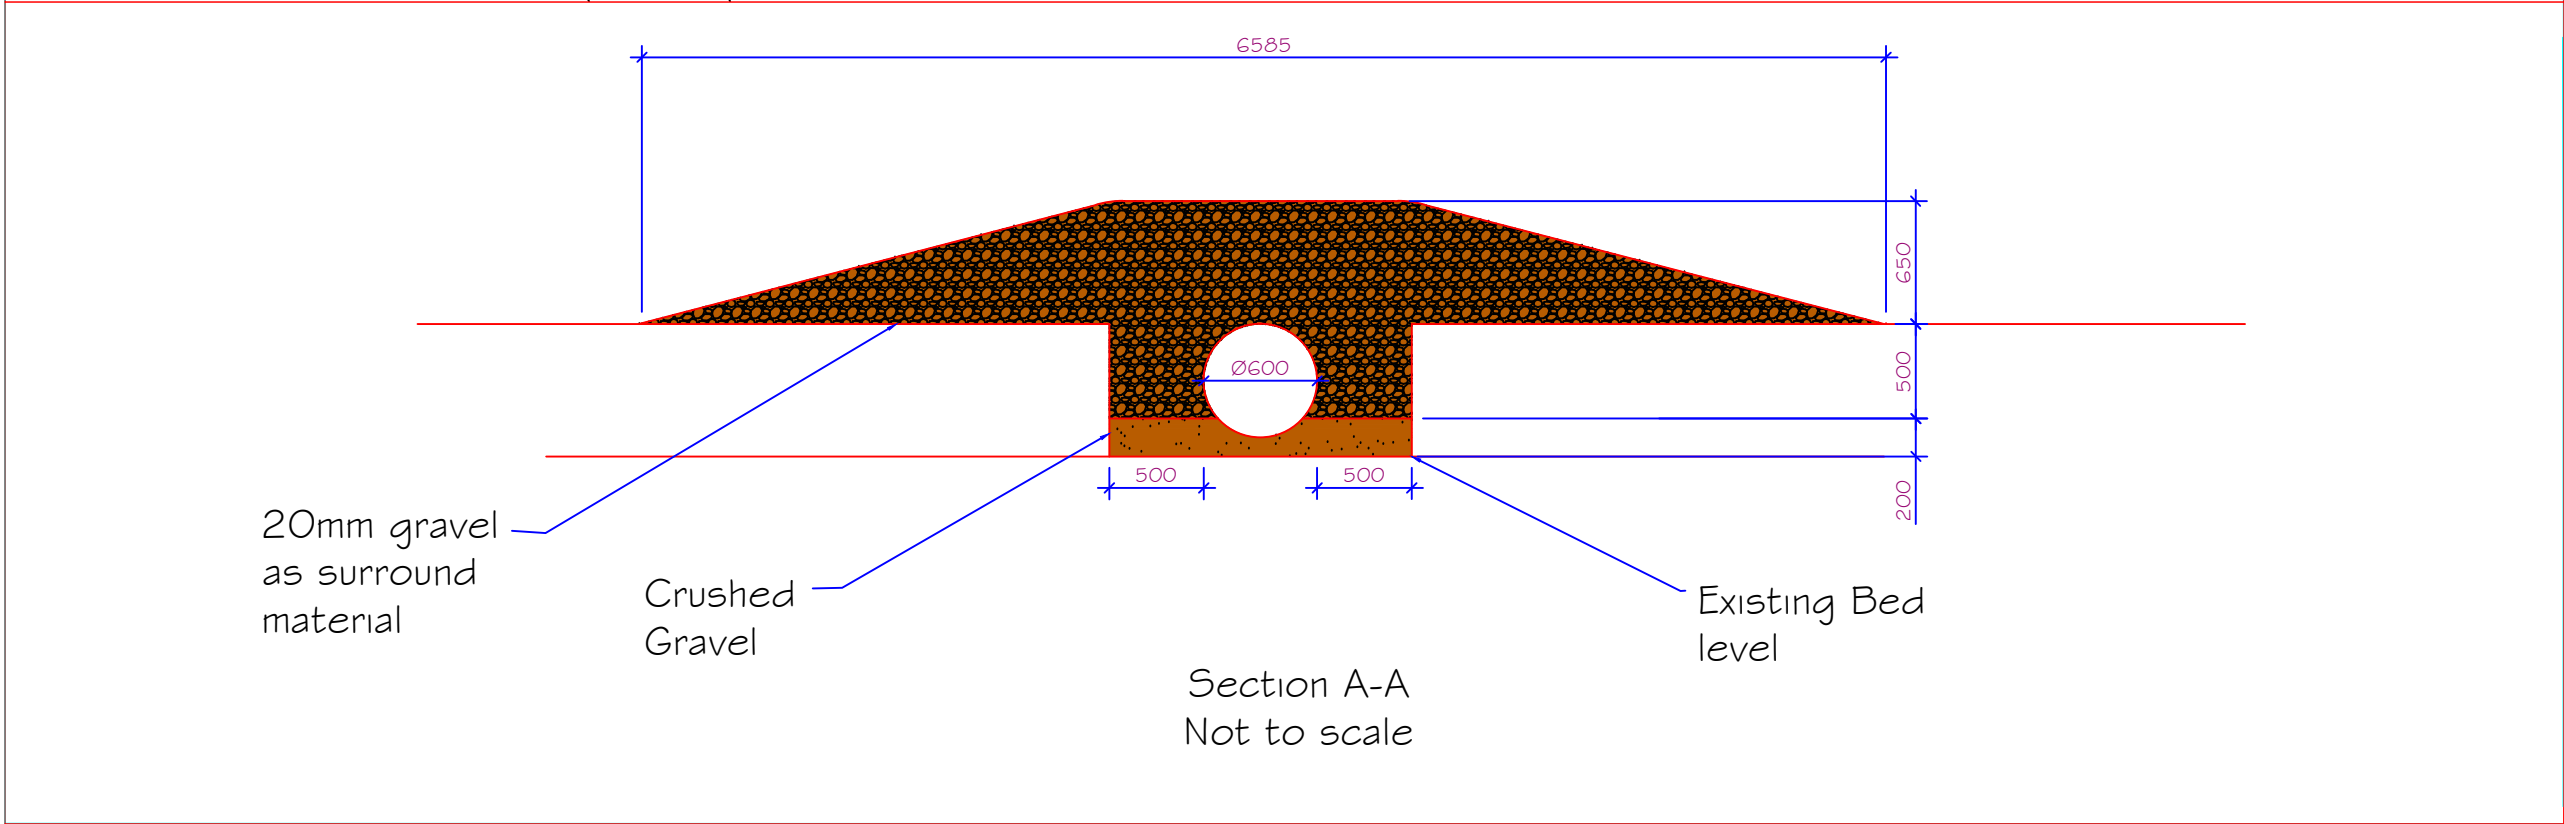

P1	10/06/15	AA	RF	RI
Rev	Date	Drawn	Chk'd	Ap

**ENVIRONMENTAL AGENCY**

Asset Performance Team East Hants and Chichester
Romsey District Office
Canal Walk
Romsey
Hampshire
SO51 7LP
Tel: (01794) 832753 Fax: (01794) 832754

PROJECT Norefarm Stream Flood Alleviation Scheme

TITLE Nore Farm Flood Alleviation Scheme
Temporary Access Bridge

Scale	SHOWN	Date	10/06/2015	Sheet	1 of 1
Designed by	AA	Drawn by	AA		

Drg. No. Norefarm Stream-0017