

GENERAL NOTES:

1. This drawing is to be read in conjunction with all relevant Architect's and Engineer's drawings and specifications.
2. All materials and workmanship to be in accordance with relevant British Standards and recognised codes of practice.
3. For details of setting out, levels, damp proof courses and finishes, refer to Architect's drawings unless noted otherwise.
4. The Contractor is responsible for the accuracy of all dimensions and the setting out.
5. All dimensions are in millimetres unless noted otherwise.
6. All proprietary materials to be in accordance with manufacturers specifications and to Engineer's approval.

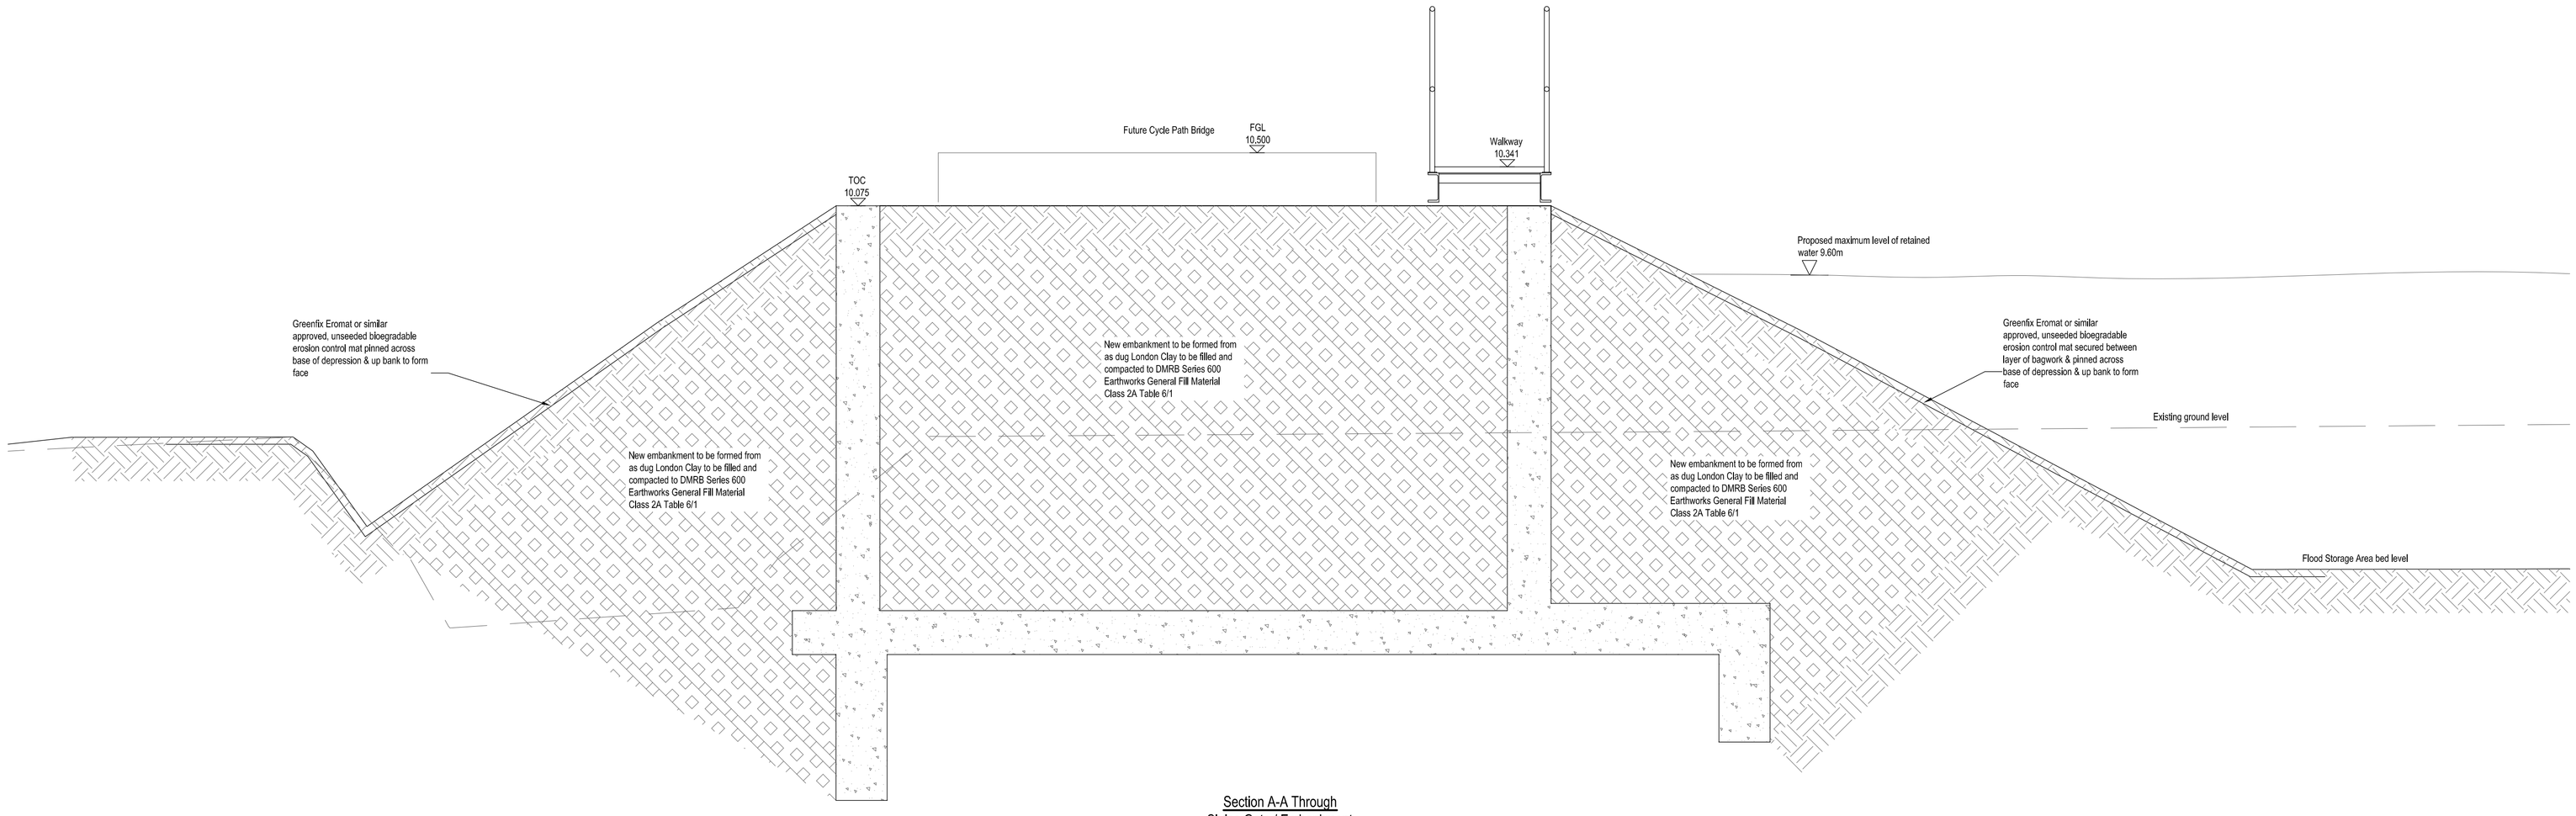

Section A-A Through
Sluice Gate / Embankment
Scale 1:25

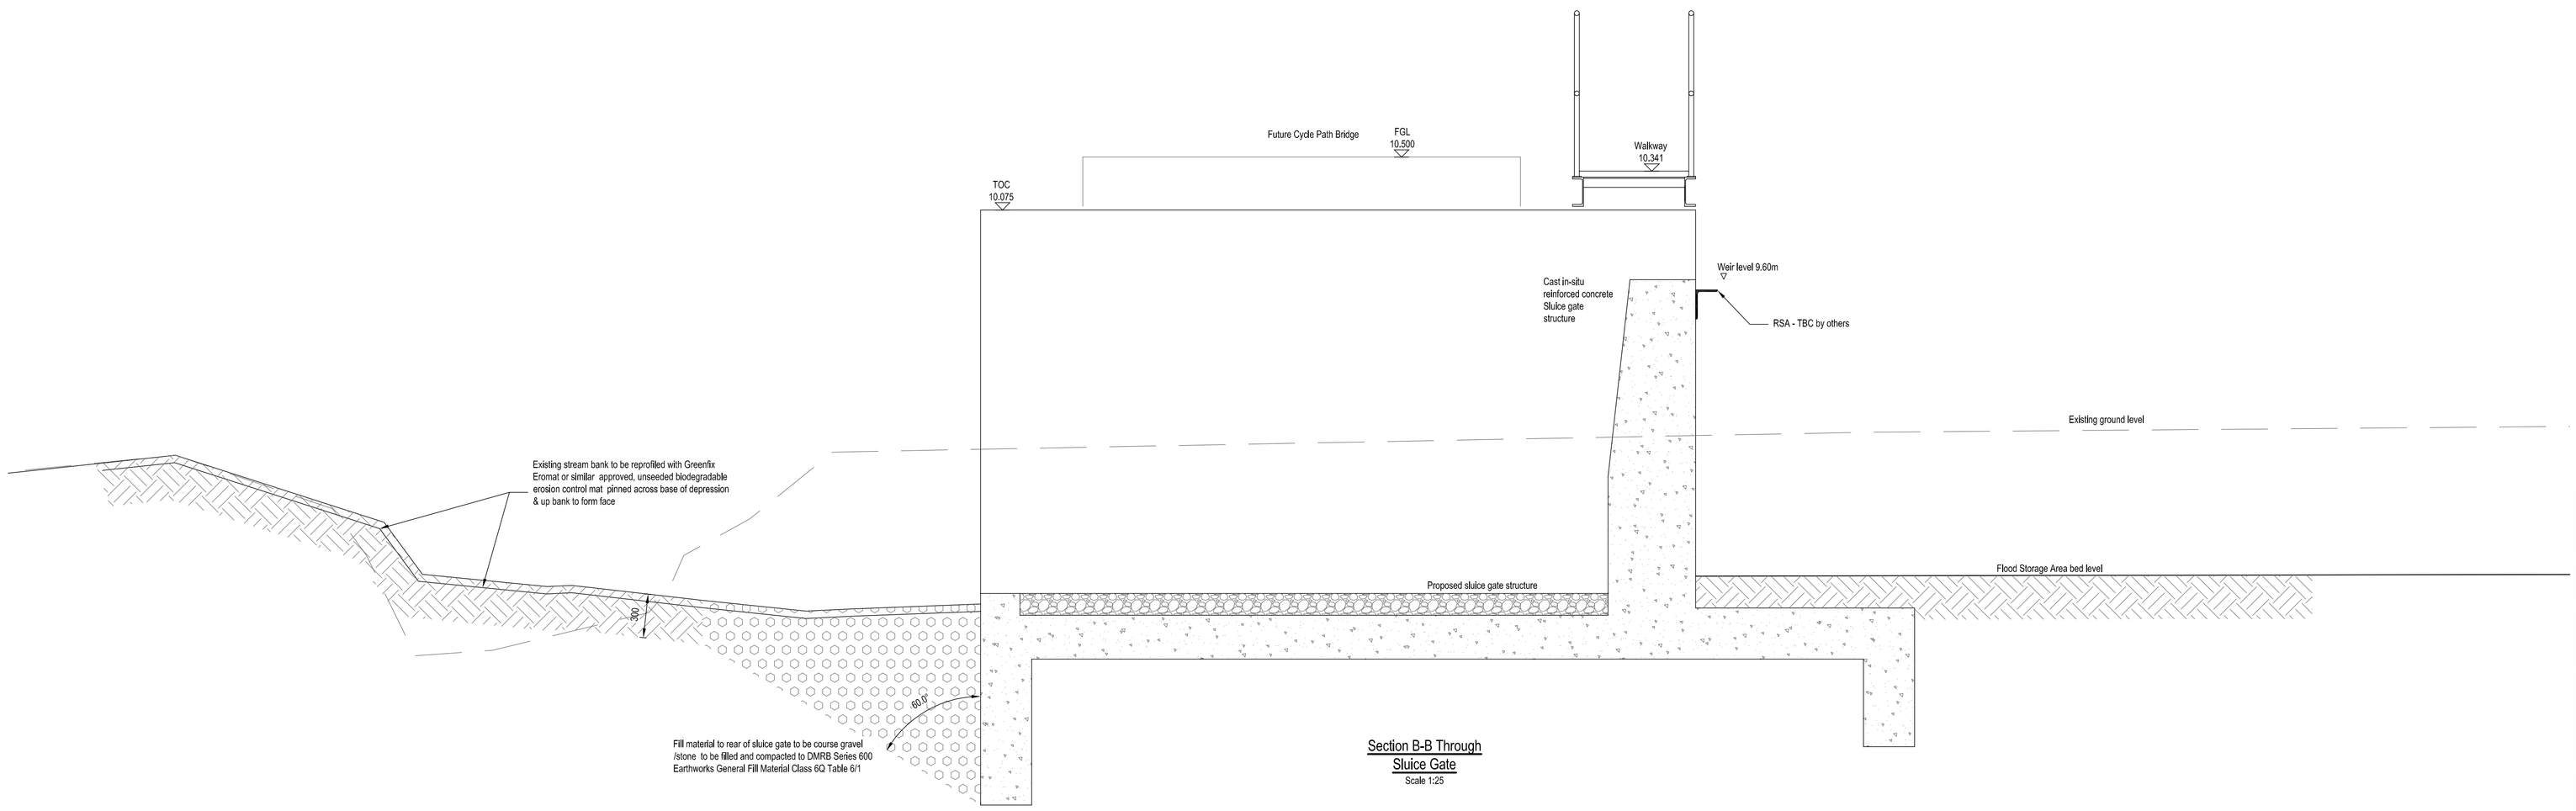

Section B-B Through
Sluice Gate
Scale 1:25

Rev.	Date	Details	Initials
C	29.06.18	Walkway grillage amended to improved flood level clearance	MJS
B	08.11.17	Drawing status amended to construction.	MRH
A	17.08.17	Initial issue	MJS

Drawing Status
CONSTRUCTION

Project
Horndean Road
Emsworth

Client
Bellway

ESCHER · SILVERMAN
Civil & Structural Consulting Engineers
Roughton, A2 Omega Park, Electron Way, Chandlers Ford, Hampshire SO53 4SE
Tel: 01794 521213 Email: reception@eschers.co.uk
www.eschersilverman.co.uk

Drawing Title
Engineering Details
Sluice Gate GA Sections Sheet 1 of 2

Drawn	Checked	Scales	Paper Size	Date
MJS	KAM	1:25	A1	08.17

Job No.	Drawing No.	Revision
ES1711	131–03	C

This drawing is the copyright of Escher Silverman and may not be copied, altered or reproduced in any form or passed to a third party without the consent of Escher Silverman. Do not scale from this drawing, use figured dimensions only.
Dimensions should be checked and verified on site and any discrepancies should be reported to Escher Silverman as soon as possible.