
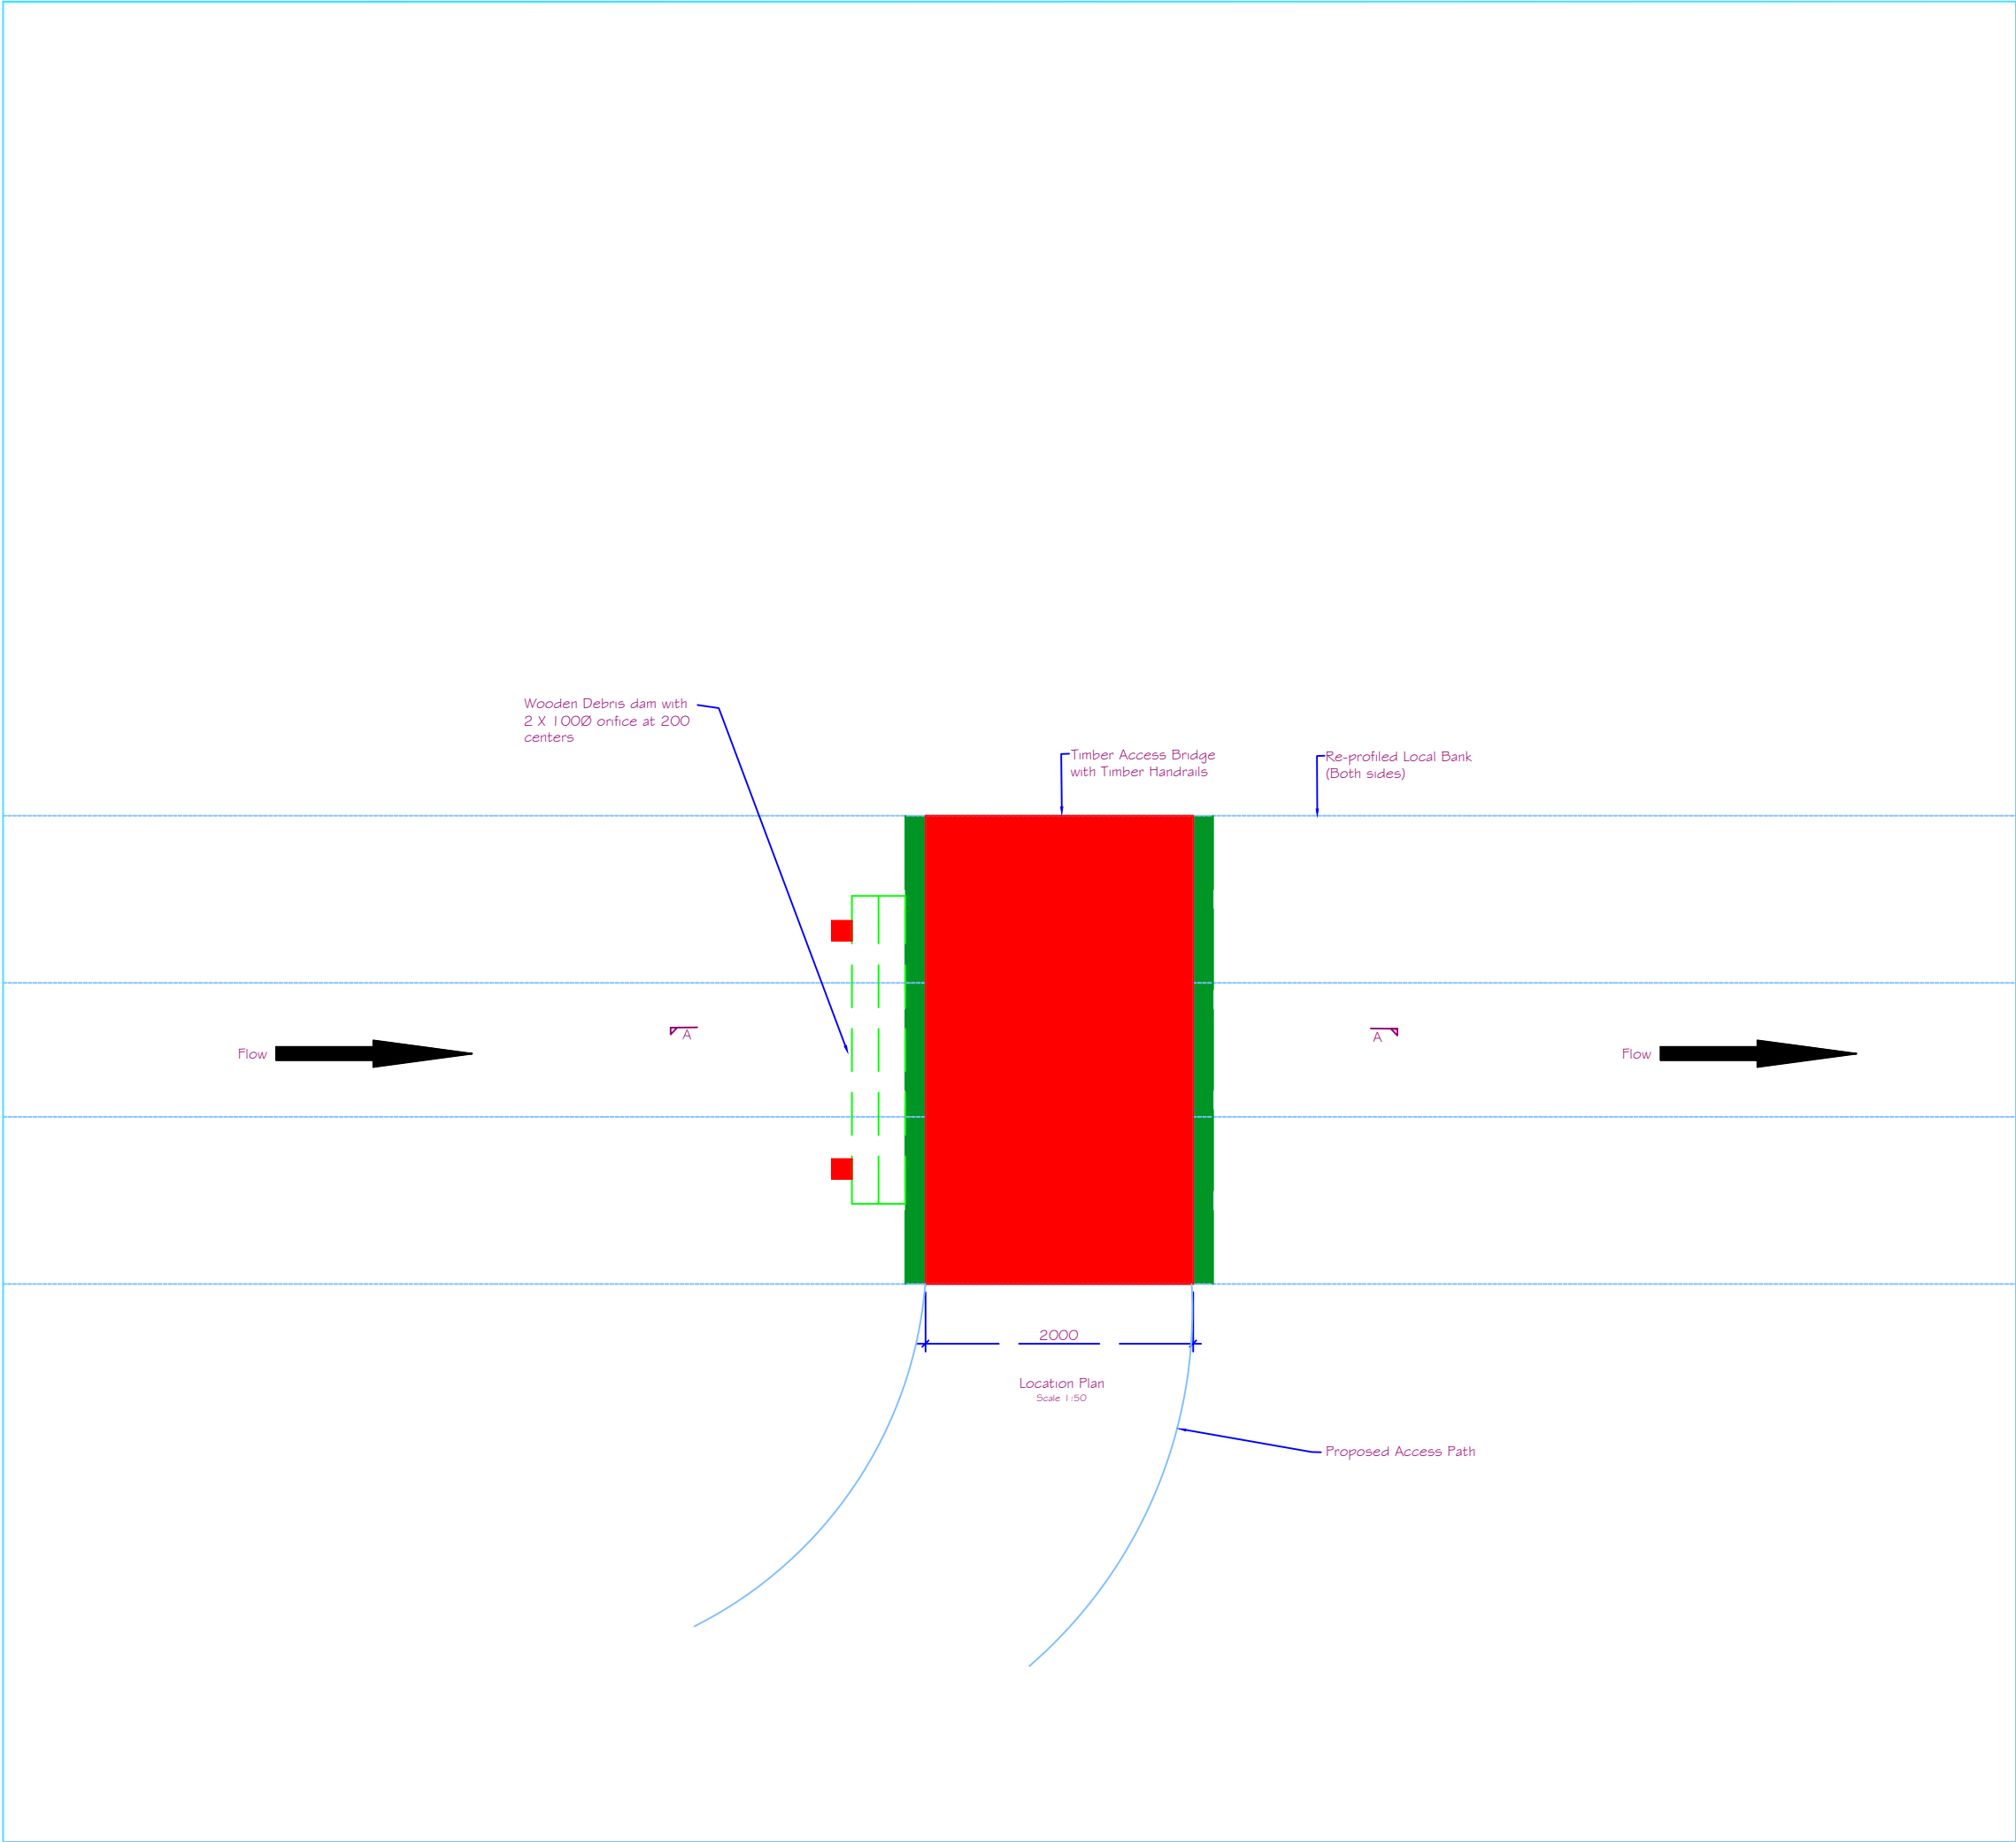
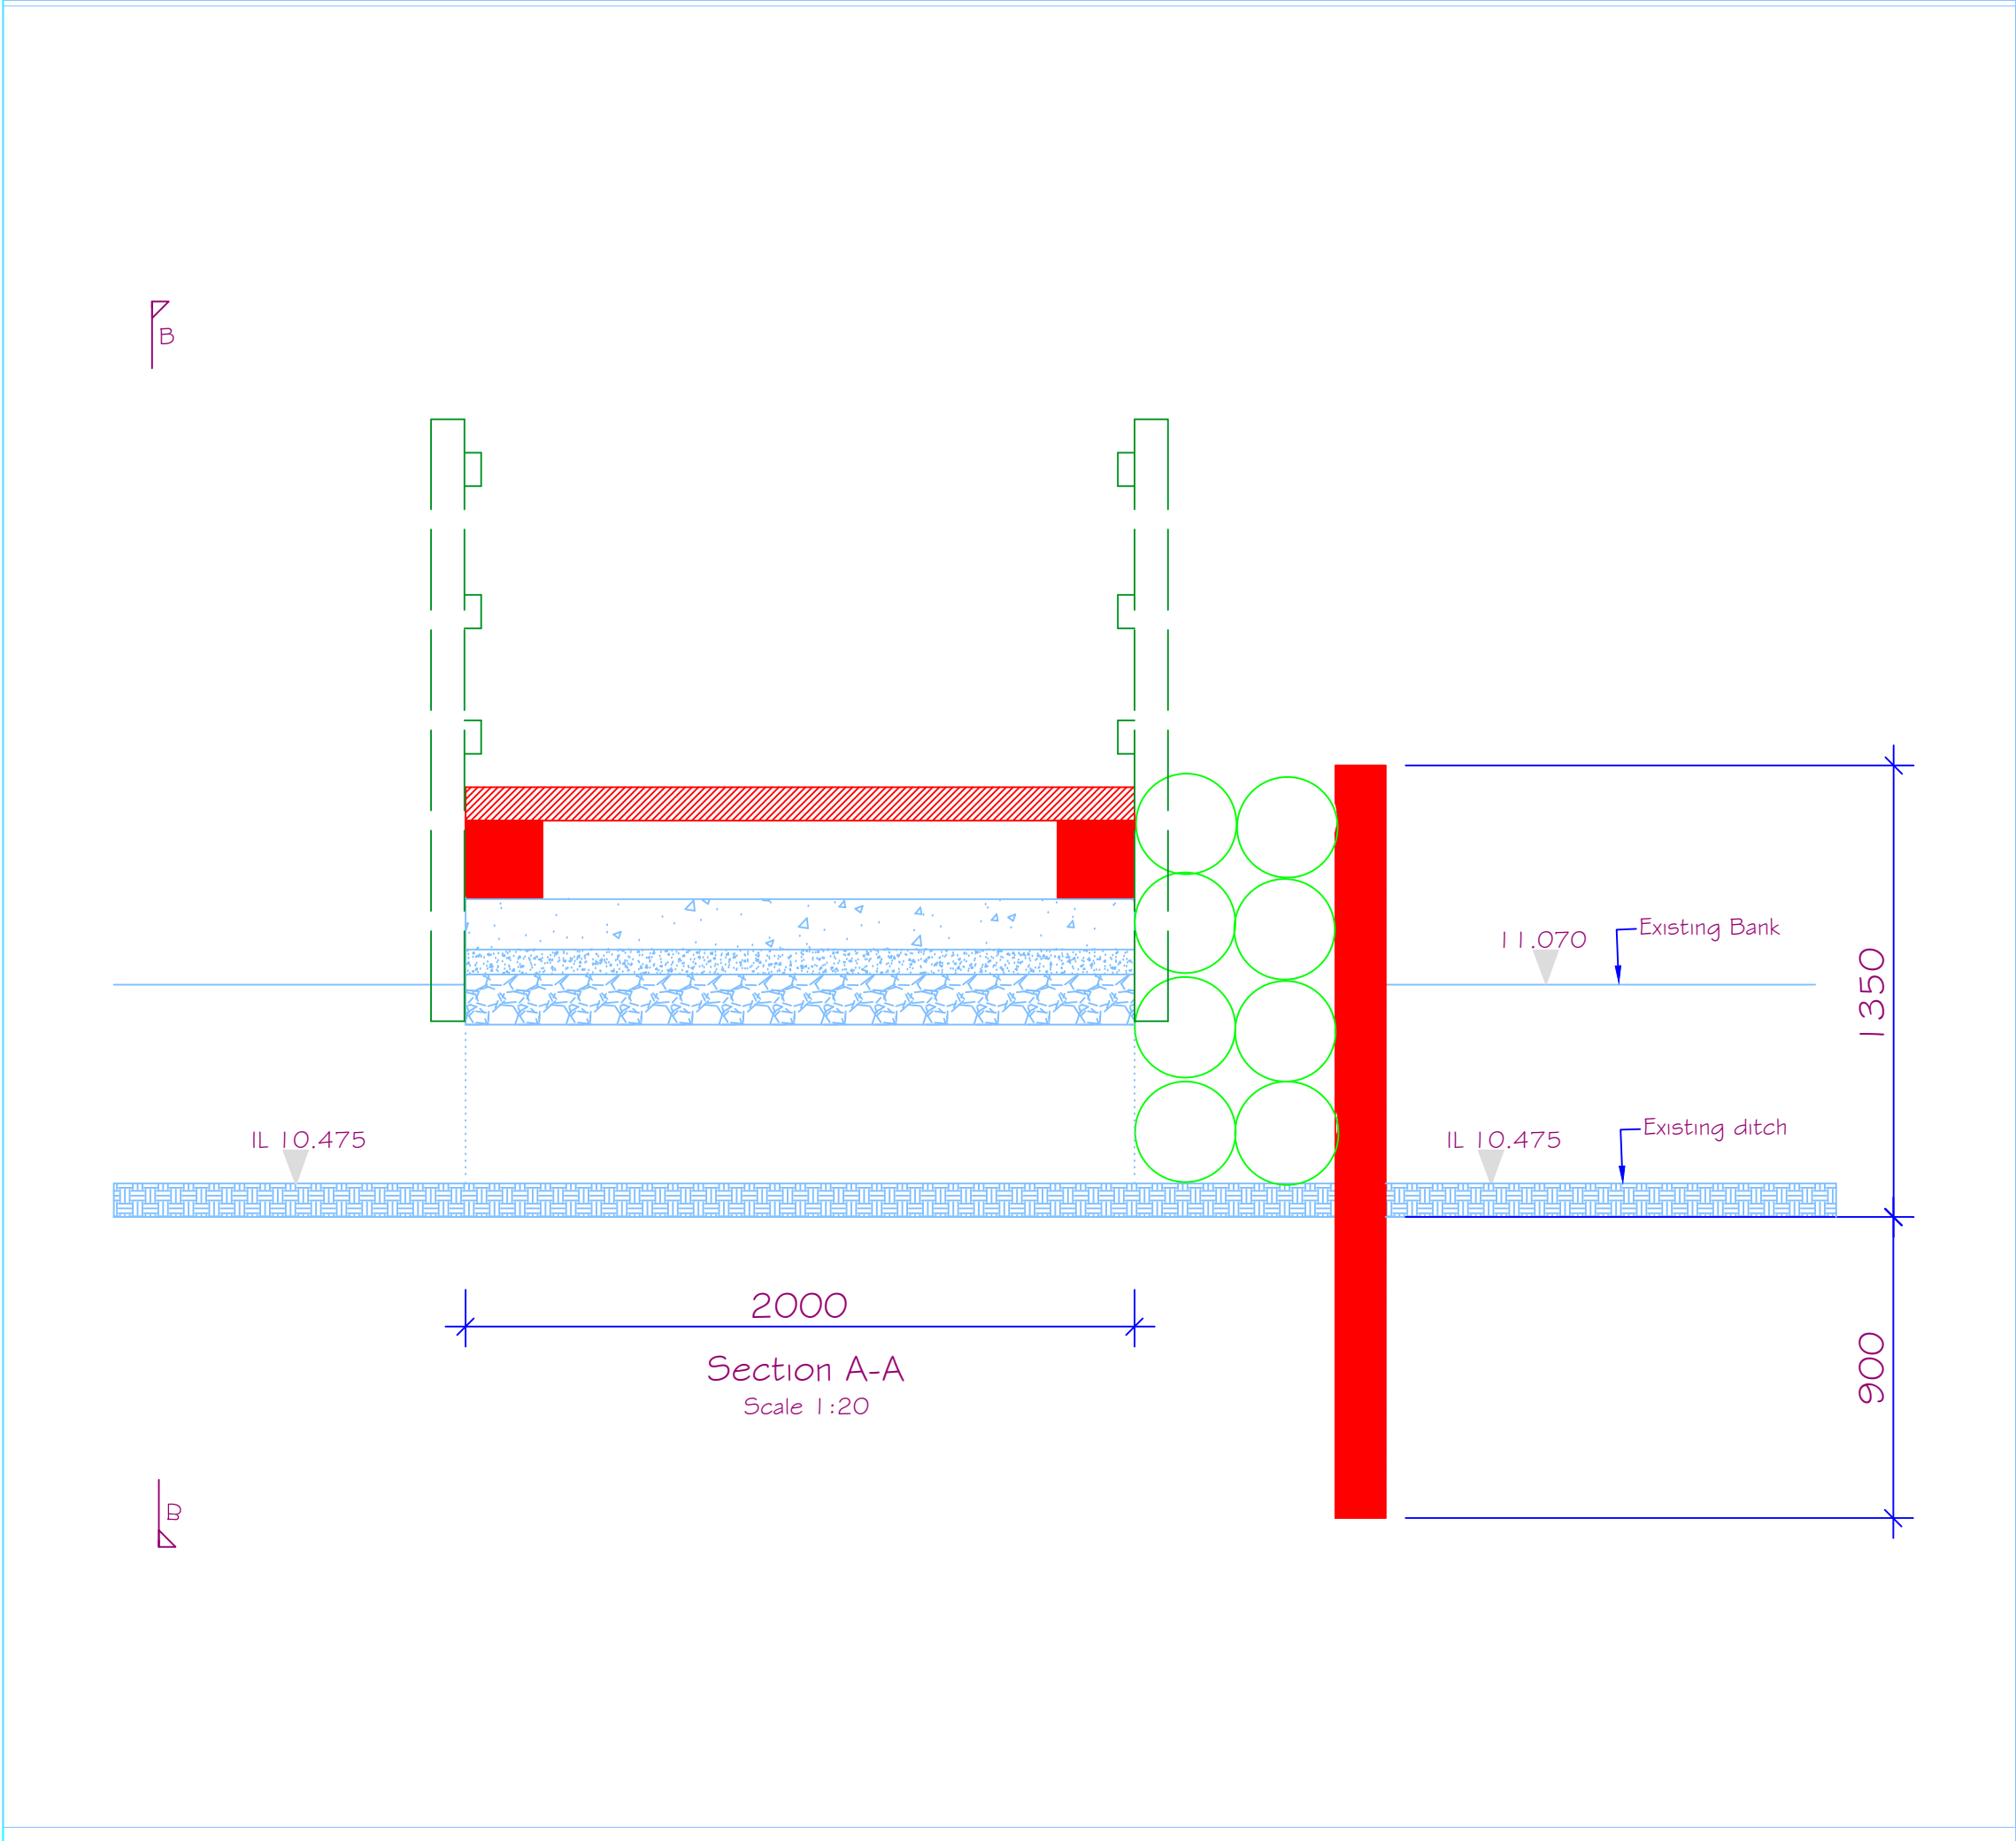
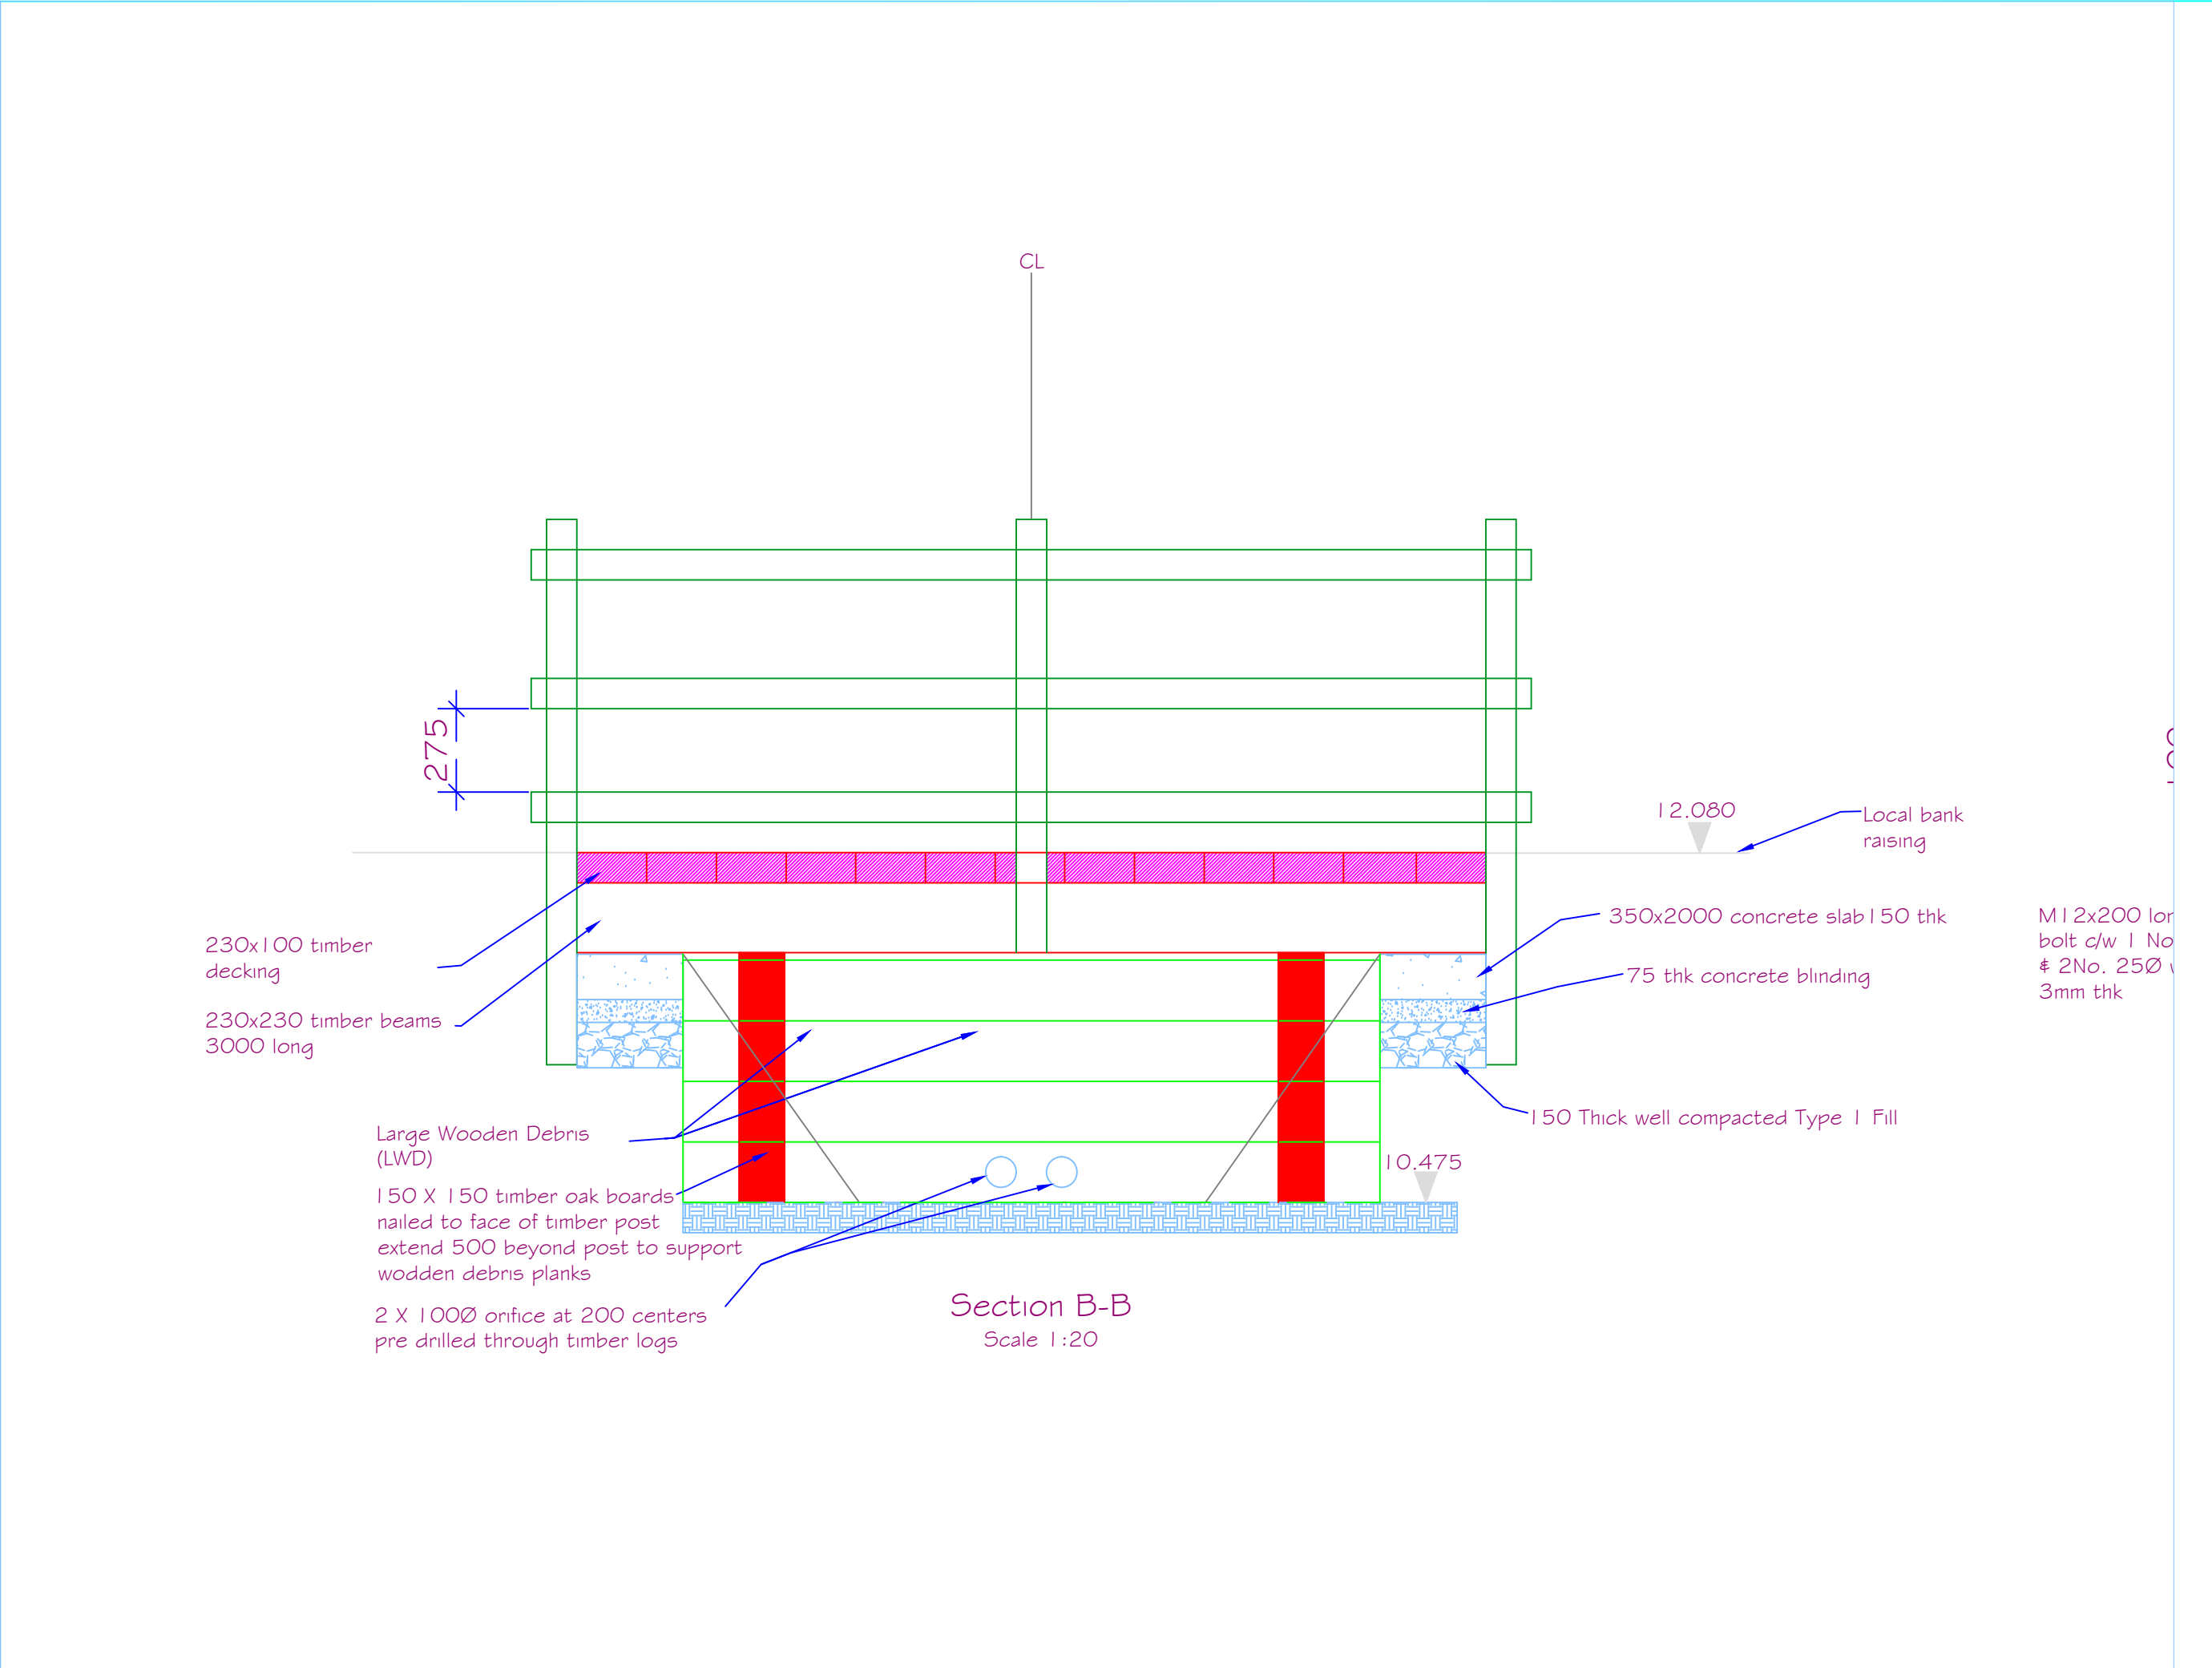


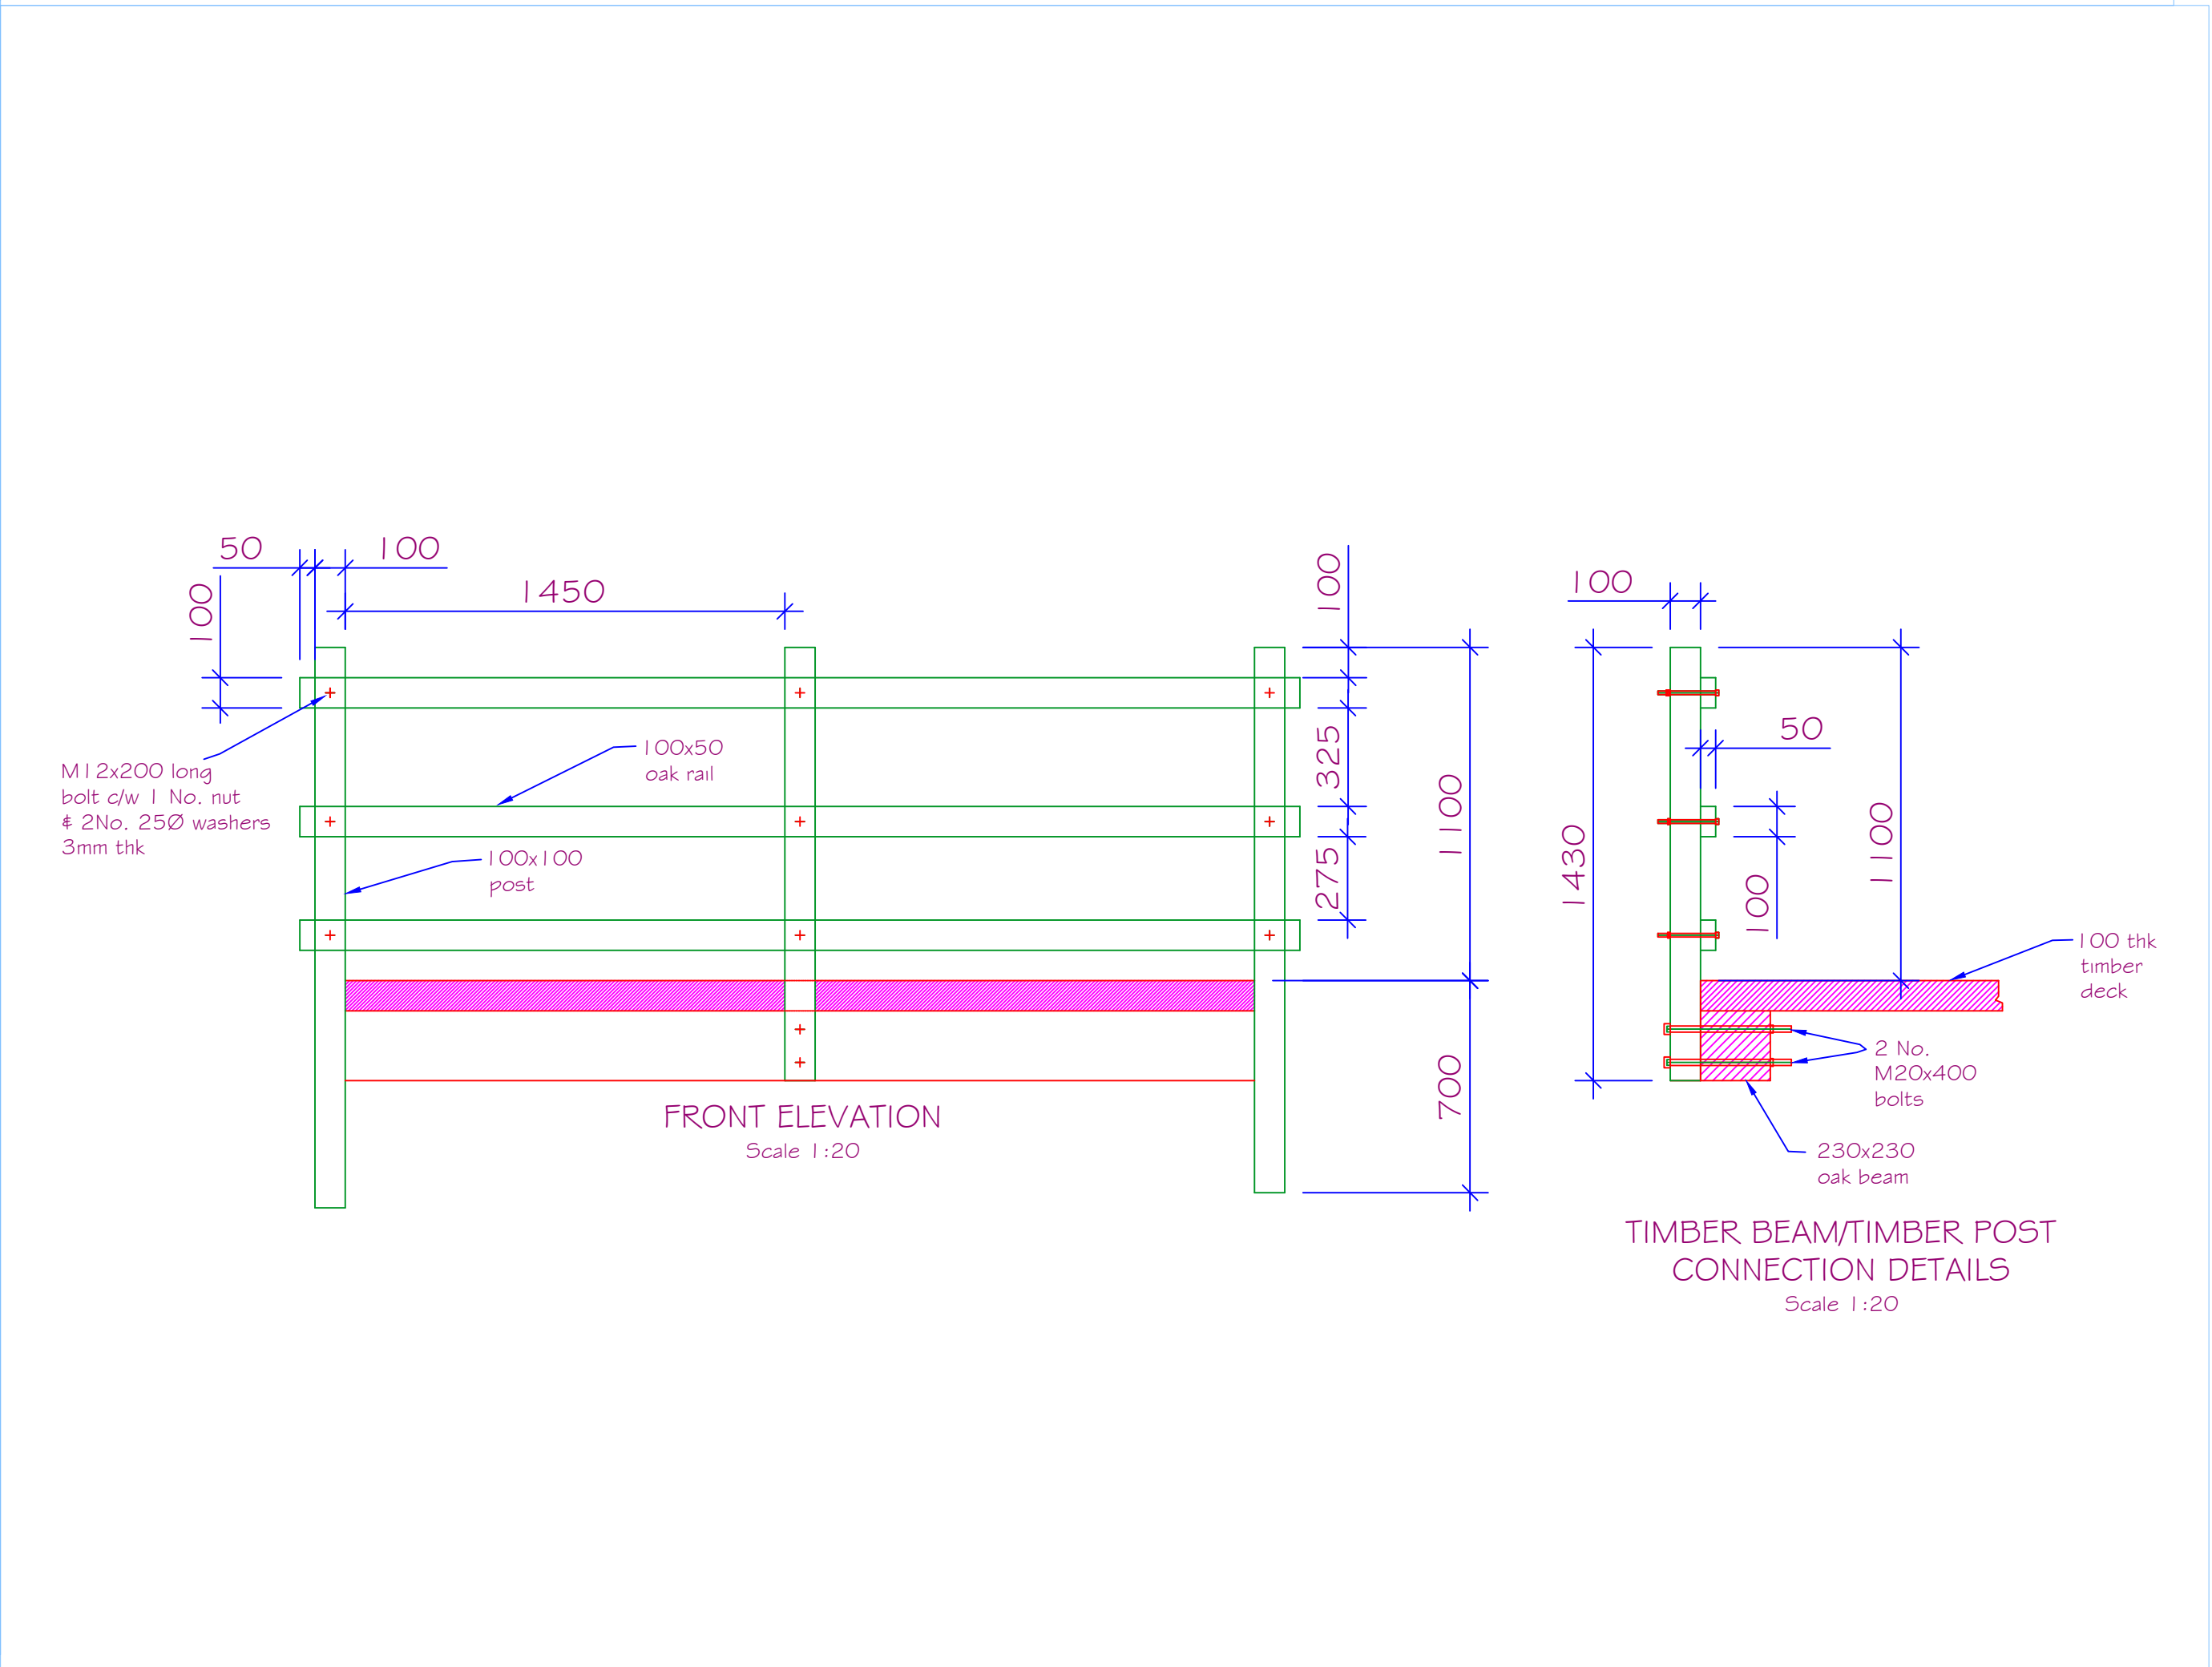

NOTES

- 1) All Dimensions in mm unless stated
2) Do not scale from this drawing

SAFETY, HEALTH AND ENVIRONMENTAL INFORMATION

IN ADDITION TO THE HAZARDS/RISKS NORMALLY ASSOCIATED WITH THE TYPES OF WORK DETAILS ON THIS DRAWING, NOTE THE FOLLOWINF SIGNIFICANT RESIDUAL RISKS

CONSTRUCTION

1. Working in close proximity to the public.
2. Pollution of watercourse from concreting activities
3. Site susceptible to sudden rise in water level.

Rev	Description	By
Rev	Description	By
Rev	Description	By



ENVIRONMENT AGENCY
Asset Performance East Hants
Romsey Office
Canal Walk
Romsey
Hampshire

Tel: 01794 832753 SO51 7LP

PROJECT Nore Farm Stream

TITLE Nore Farm Stream

Scale	See drawing	Date	11/06/15	Sheet size	A1
Drawn by	Asad Abbas	Checked by	****		

Drg. No. 001