

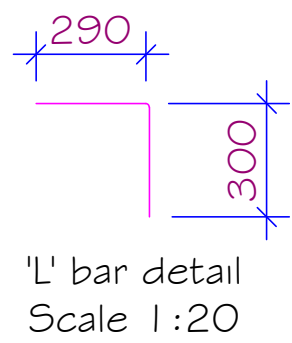
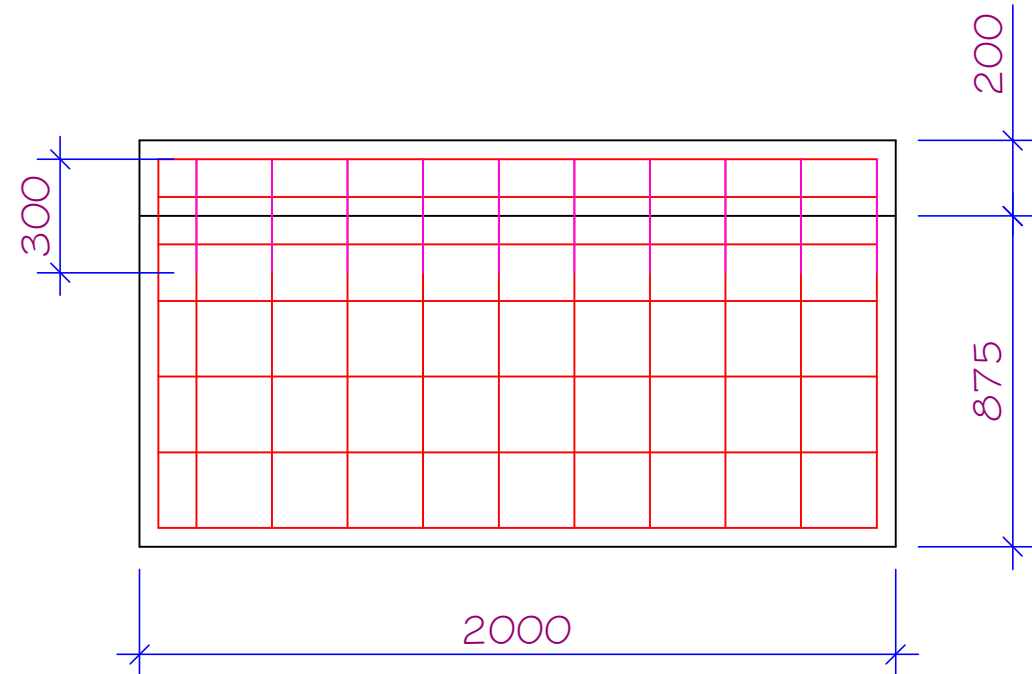


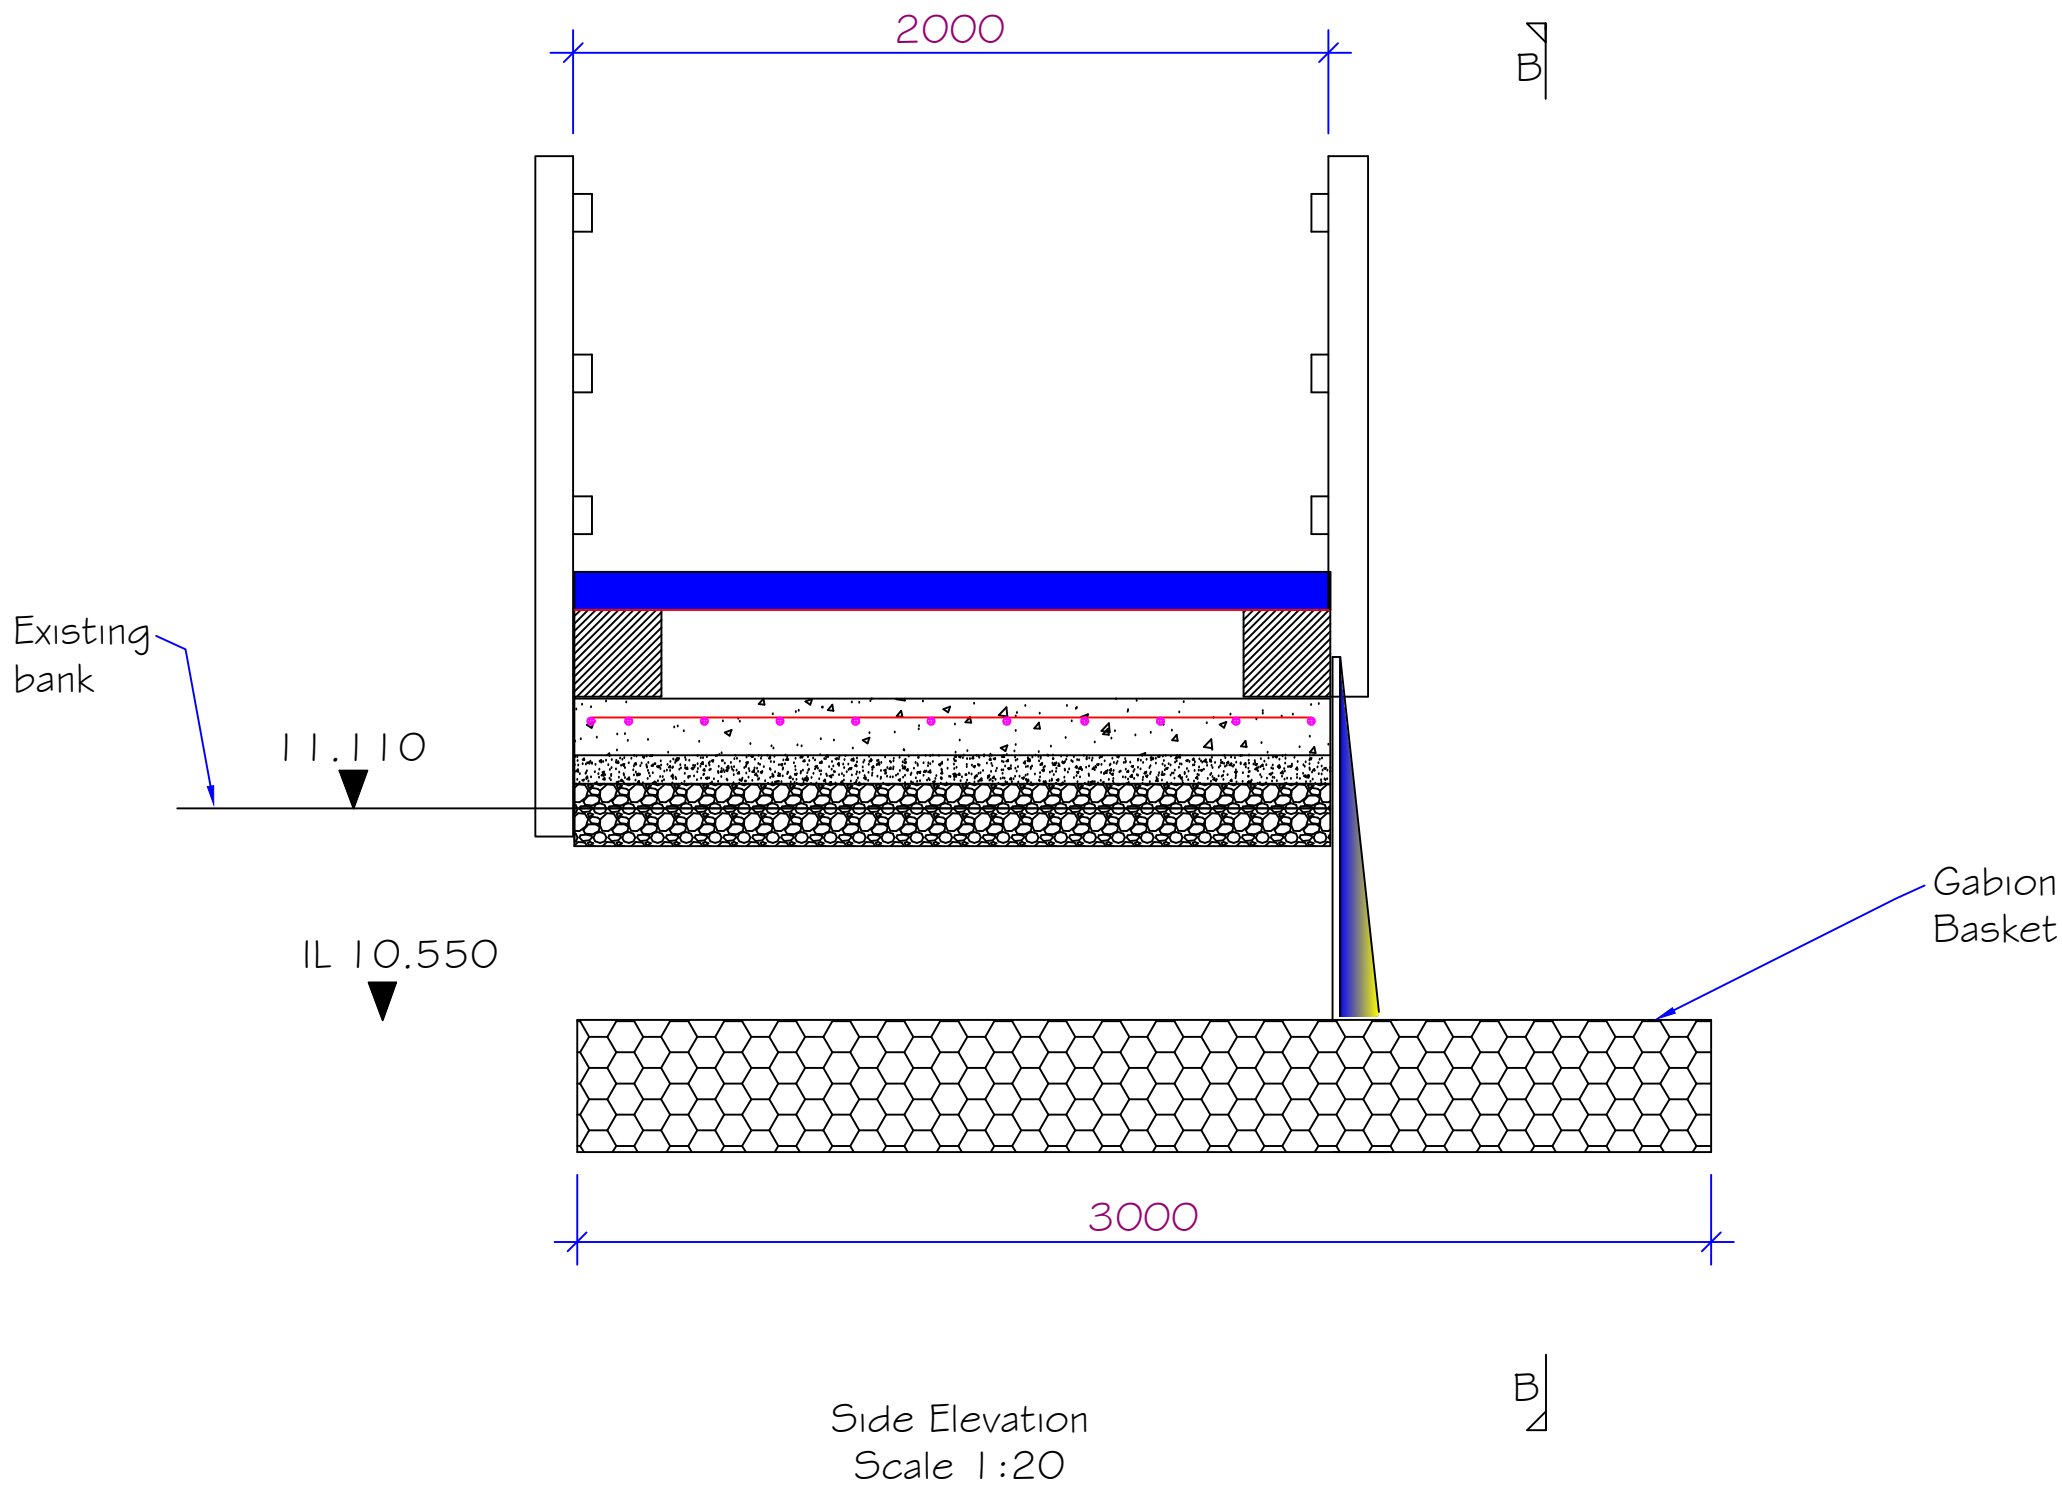

Details of base slab and side wall  
(Plan view)  
Scale 1:20

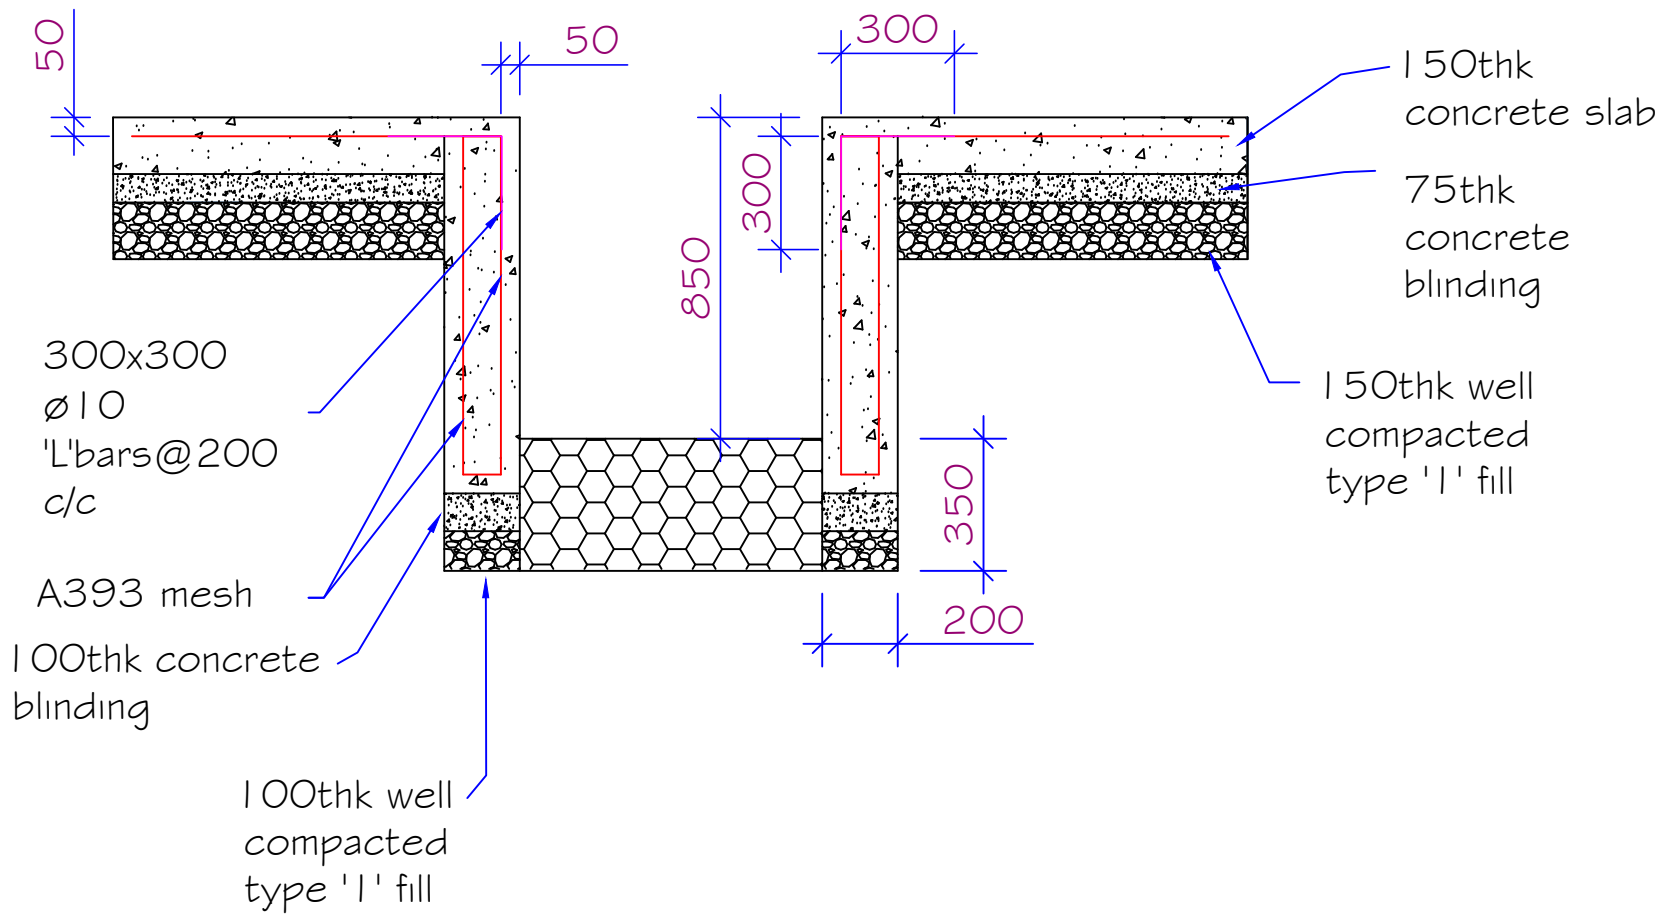

Section B-B  
Scale 1:20

- NOTES
- 1) All Dimensions in mm unless stated
  - 2) All Dimensions to be checked on site before any fabrication work is undertaken
  - 3) All concrete to be C35
  - 4) 50mm cover is to be provided

**SAFETY, HEALTH AND ENVIRONMENTAL INFORMATION**

IN ADDITION TO THE HAZARDS/RISKS NORMALLY ASSOCIATED WITH THE TYPES OF WORK DETAILS ON THIS DRAWING, NOTE THE FOLLOWINF SIGNIFICANT RESIDUAL RISKS

**CONSTRUCTION**

- 1. Working in close proximity to the public.
- 2. Pollution of watercourse from concreting activities
- 3. Site susceptible to sudden rise in water level

|   |             |                            |               |  |
|---|-------------|----------------------------|---------------|--|
| Rev   | Description |                            | By            |  |
| Rev   | Description |                            | By            |  |
| <div><b>ENVIRONMENT<br/>AGENCY</b><br/>Asset Performance East Hants and Chichester<br/>Canal Walk Romsey (SO51 7LP)<br/>Hampshire</div> |             |                            |               |  |
| Tel: 01794832753   |             | Fax:                       |               |  |
| <b>PROJECT</b> Nore Farm Stream Flood Alleviation Scheme   |             |                            |               |  |
| <b>TITLE</b> Area of Interest 2<br>Flow control Structure at<br>Network Rail Ditch (Concrete details)   |             |                            |               |  |
| Scale As shown   |             | Date 25/09/2015            | Sheet size A1 |  |
| Drawn by Asad Abbas   |             | Checked by Richard Rowland |               |  |
| <b>Drg. No.</b> EA-35455-AA-0016   |             |                            |               |  |