
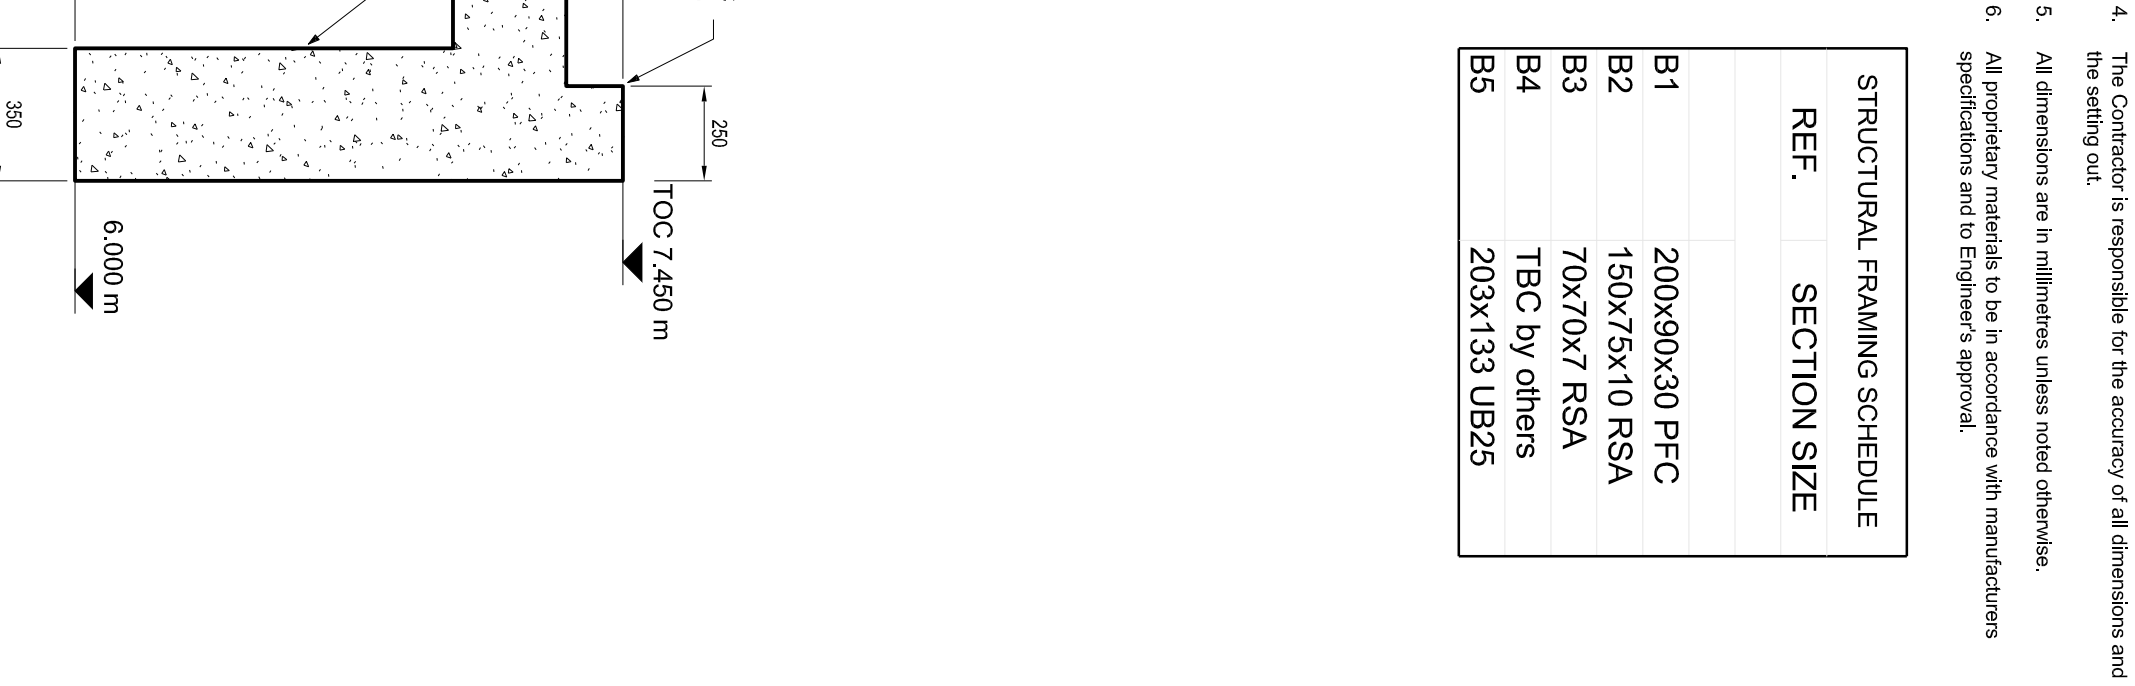


1. This drawing is to be read in conjunction with all relevant Architects and Engineer's drawings and specifications.
2. All materials and workmanship to be in accordance with relevant British Standards and recognised codes of practice.
3. For details of setting out, levels, damp proof courses and finishes, refer to Architects' notes, unless noted otherwise.

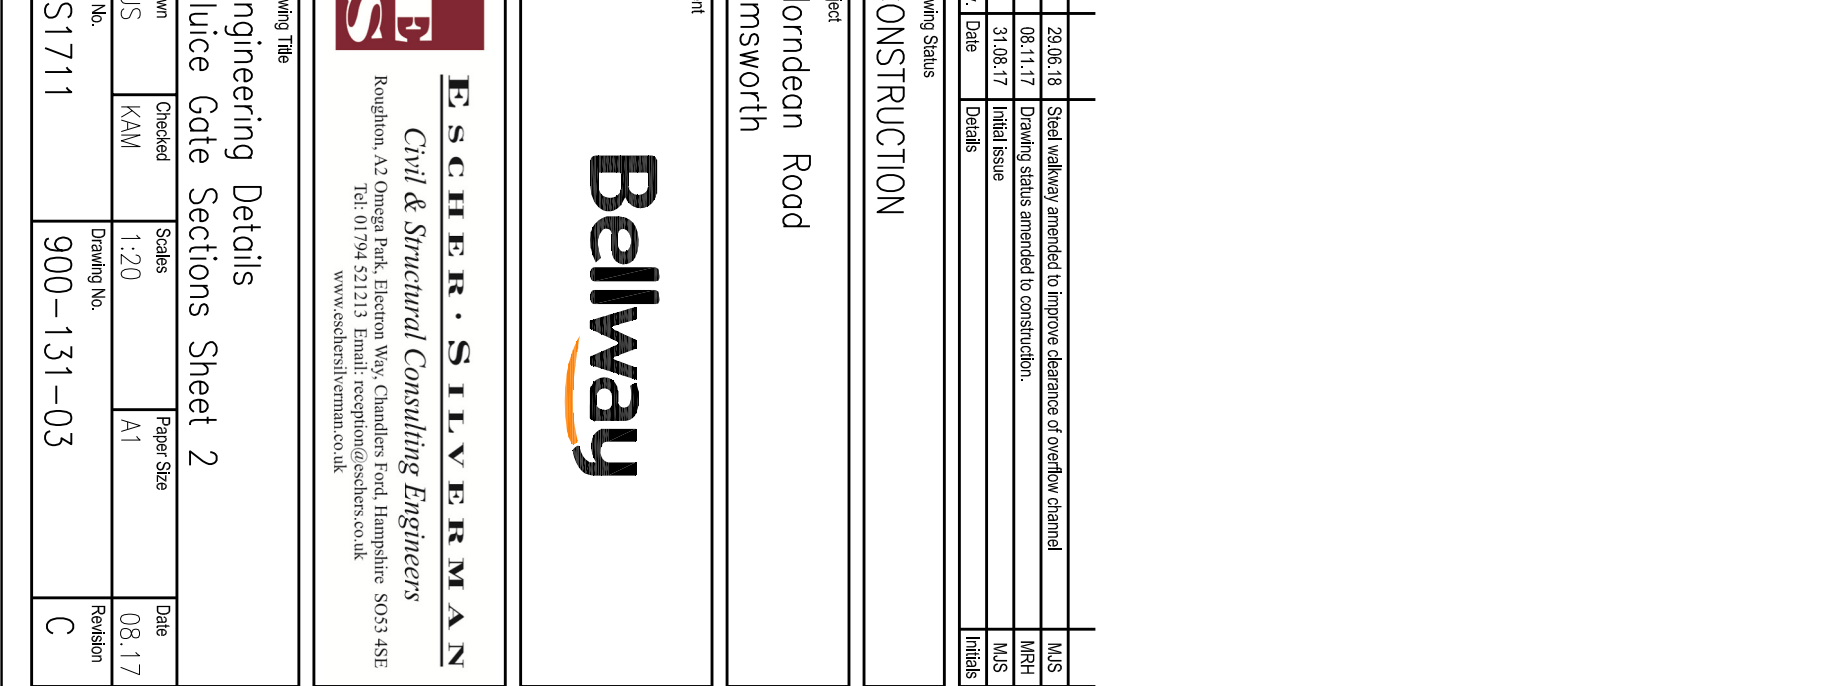

This drawing is the copyright of Esther Silverman and may not be copied, altered or reproduced in any form or passed to a third party without the consent of Esther Silverman. Do not scale from this drawing; use figured dimensions only. Dimensions should be checked and verified on site and any discrepancies should be reported to Esther Silverman as soon as possible.