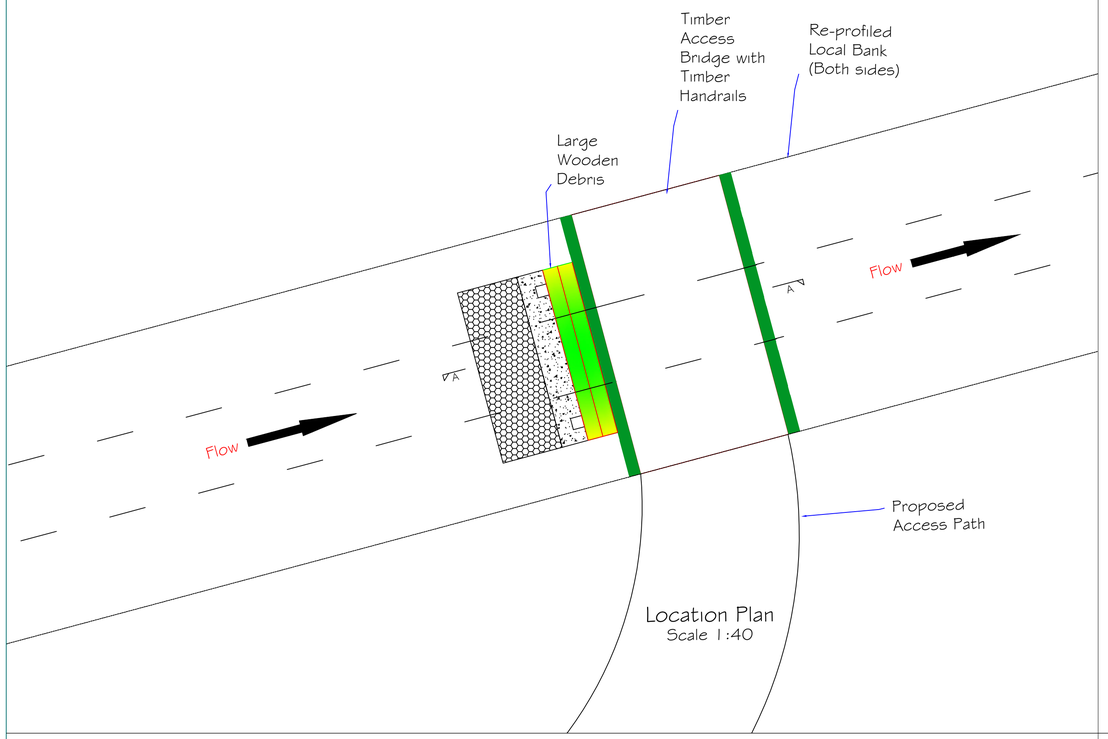

Location Plan
Scale 1:40

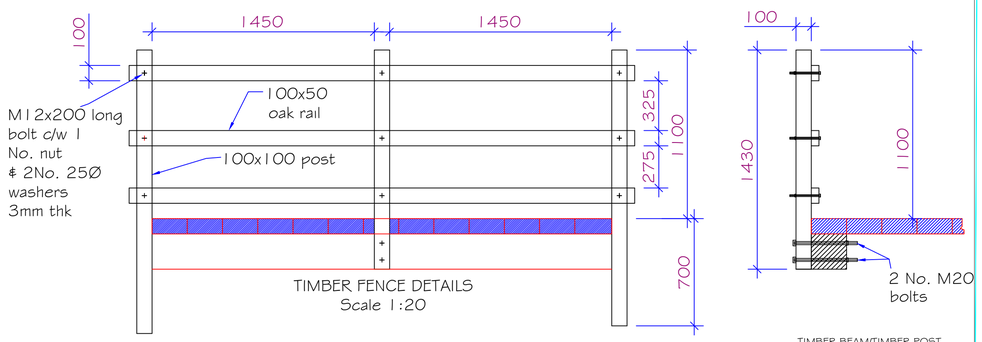

TIMBER FENCE DETAILS
Scale 1:20

TIMBER BEAM/TIMBER POST CONNECTION DETAILS
Scale 1:20

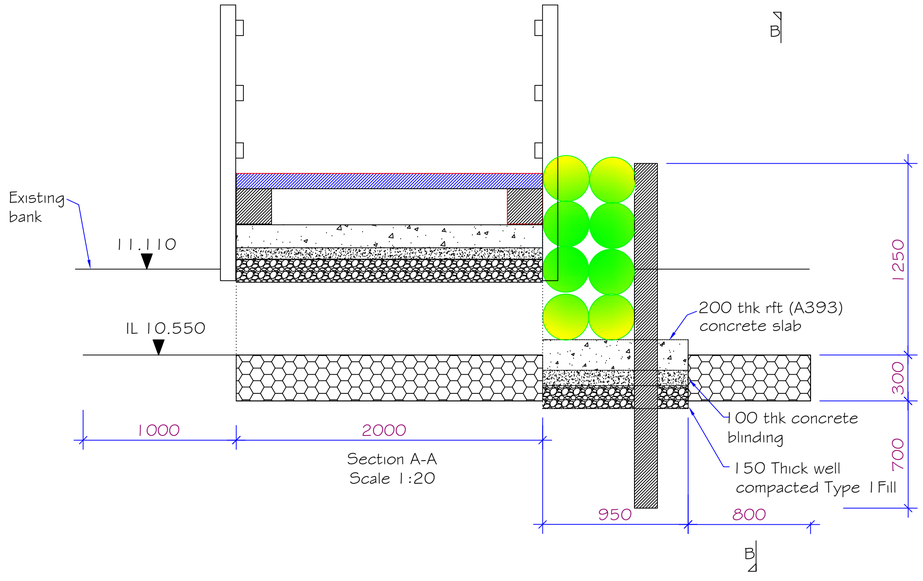

Section A-A
Scale 1:20

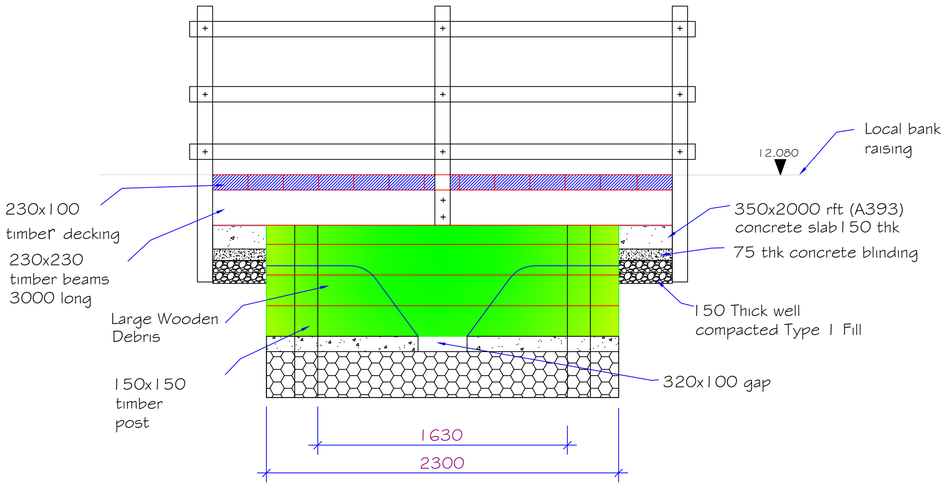

Section B-B
Scale 1:20

NOTES

1) All Dimensions in mm unless stated
2) All Dimensions to be checked on site before any fabrication work is undertaken
3) Bridge designed for pedestrian loading only
4) Handrail designed for pedestrian loading only
5) All timber to timber interfaces to have full bearing, no packing pieces permitted unless stated
6) All bolts to be installed to a driving fit
7) All bolts to have oversized washers against timber faces
8) Nominal dimensions given for all timber sizes

SAFETY, HEALTH AND ENVIRONMENTAL INFORMATION

IN ADDITION TO THE HAZARDS/RISKS NORMALLY ASSOCIATED WITH THE TYPES OF WORK DETAILS ON THIS DRAWING, NOTE THE FOLLOWINF SIGNIFICANT RESIDUAL RISKS

CONSTRUCTION
1. Working in close proximity to the public.
2. Pollution of watercourse from concreting activities
3. Site susceptible to sudden rise in water level.

Rev		Description		By	
Rev		Description		By	
Rev		Description		By	

ENVIRONMENT AGENCY
Asset Performance East Hants and Chichester
Canal Walk Romsey (SO51 7LP)
Hampshire

Tel: 01794832753 Fax:

PROJECT Nore Farm Stream Flood Alleviation Scheme

TITLE Nore Farm Flood Alleviation Scheme
Area of Interest 3
Flow Control Structure at A27
Embankment Ditch

Scale	Date	Sheet size
As shown	10/07/2015	A1

Drawn by	Checked by
Asad Abbas	Richard Rowland

Drg. No. EA-35455-AA-0013