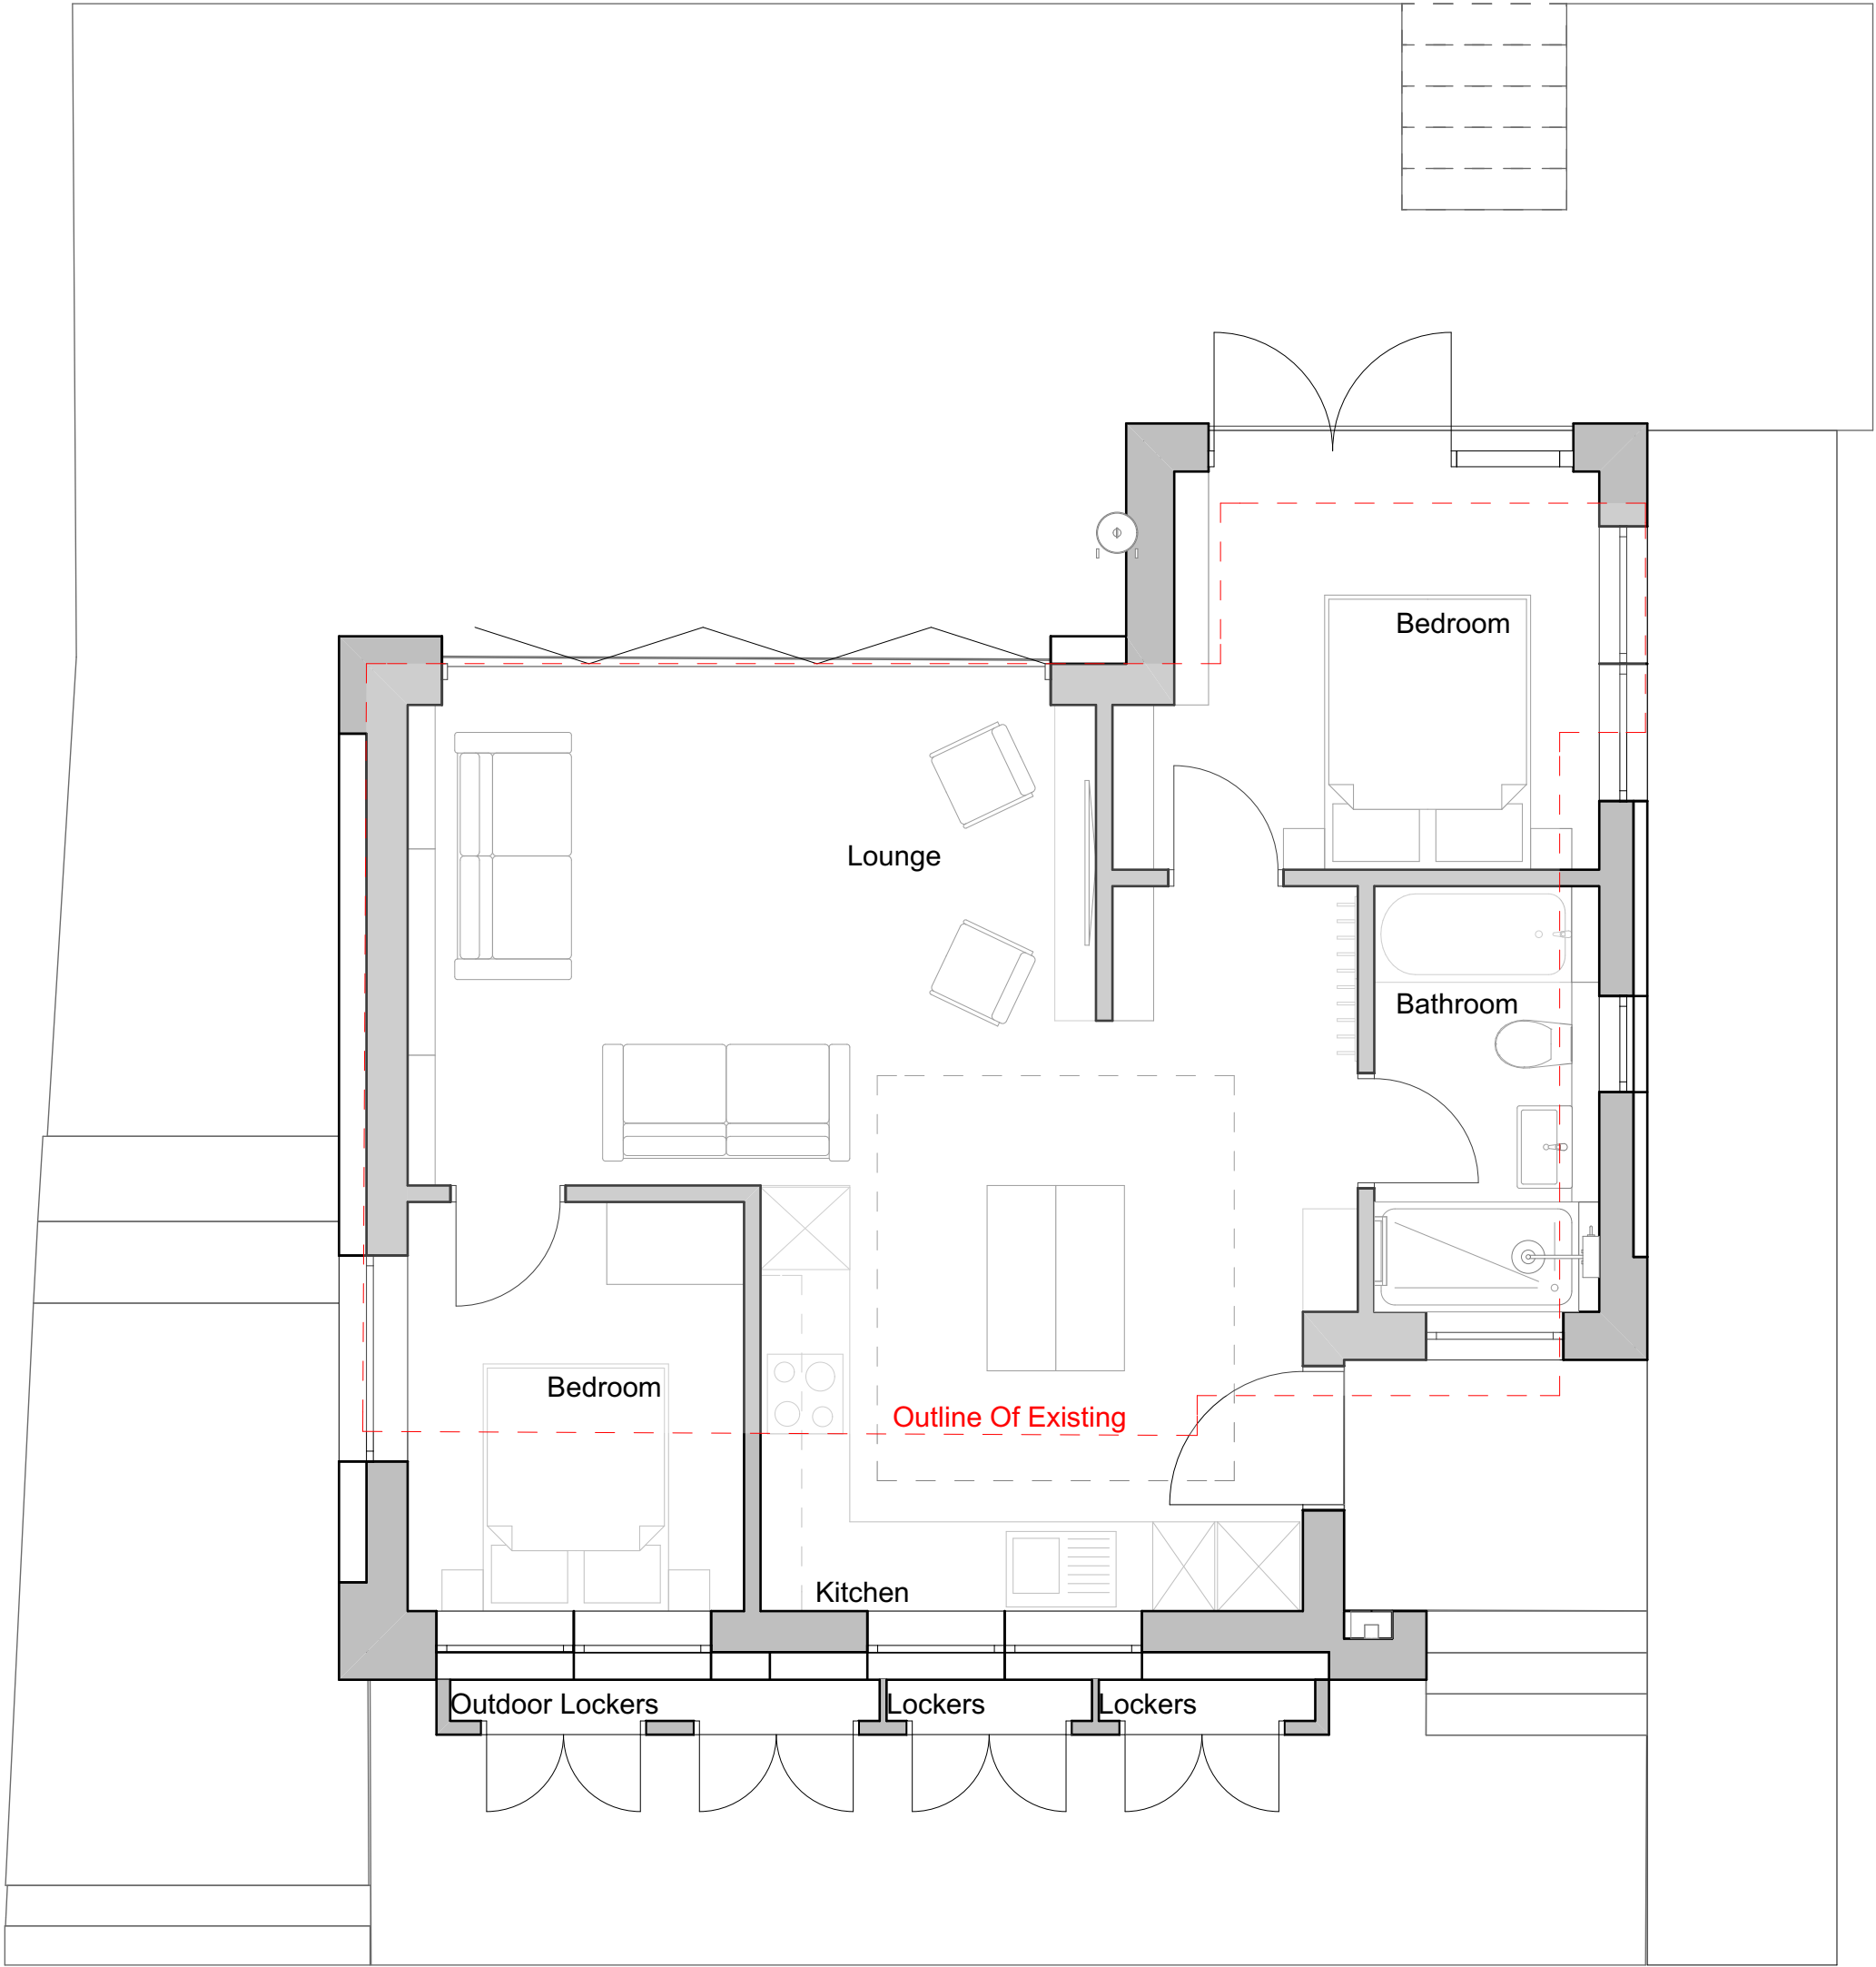


Client
Patrick Maddison

No 8 The Kench
Ferry Road

Layout Title
Proposed Floor Plan