



- ① White Render
- ② White UPVC Windows
- ③ White UPVC Fascia
- ④ White External Locker

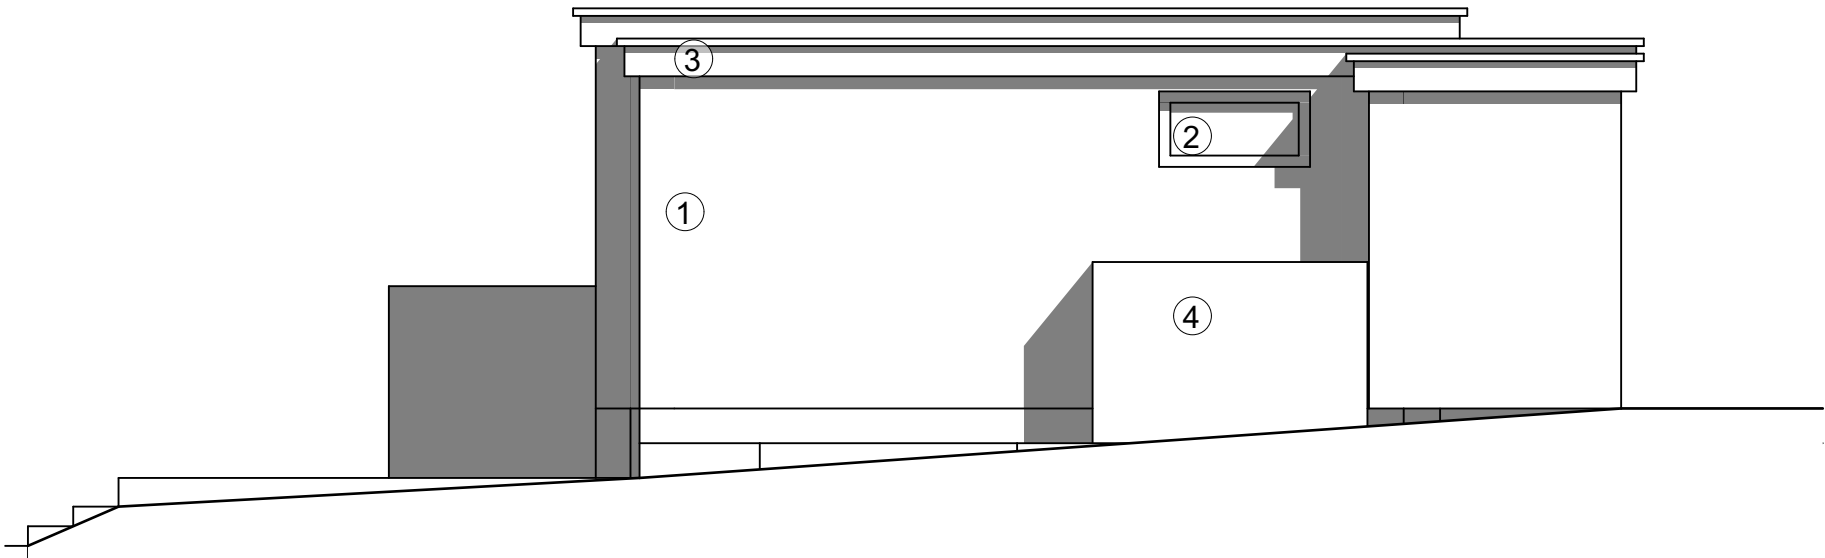


East Elevation



South Elevation

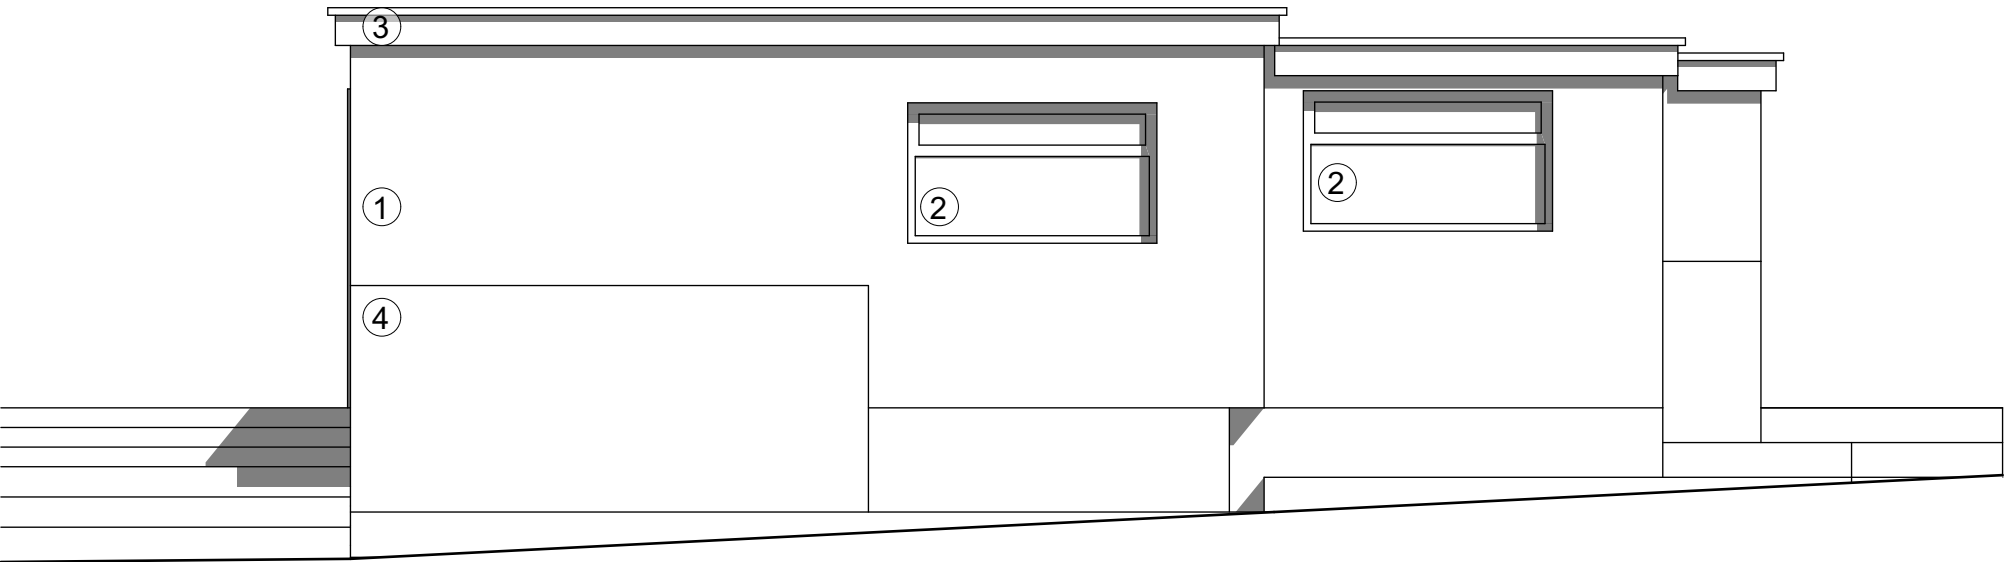

West Elevation

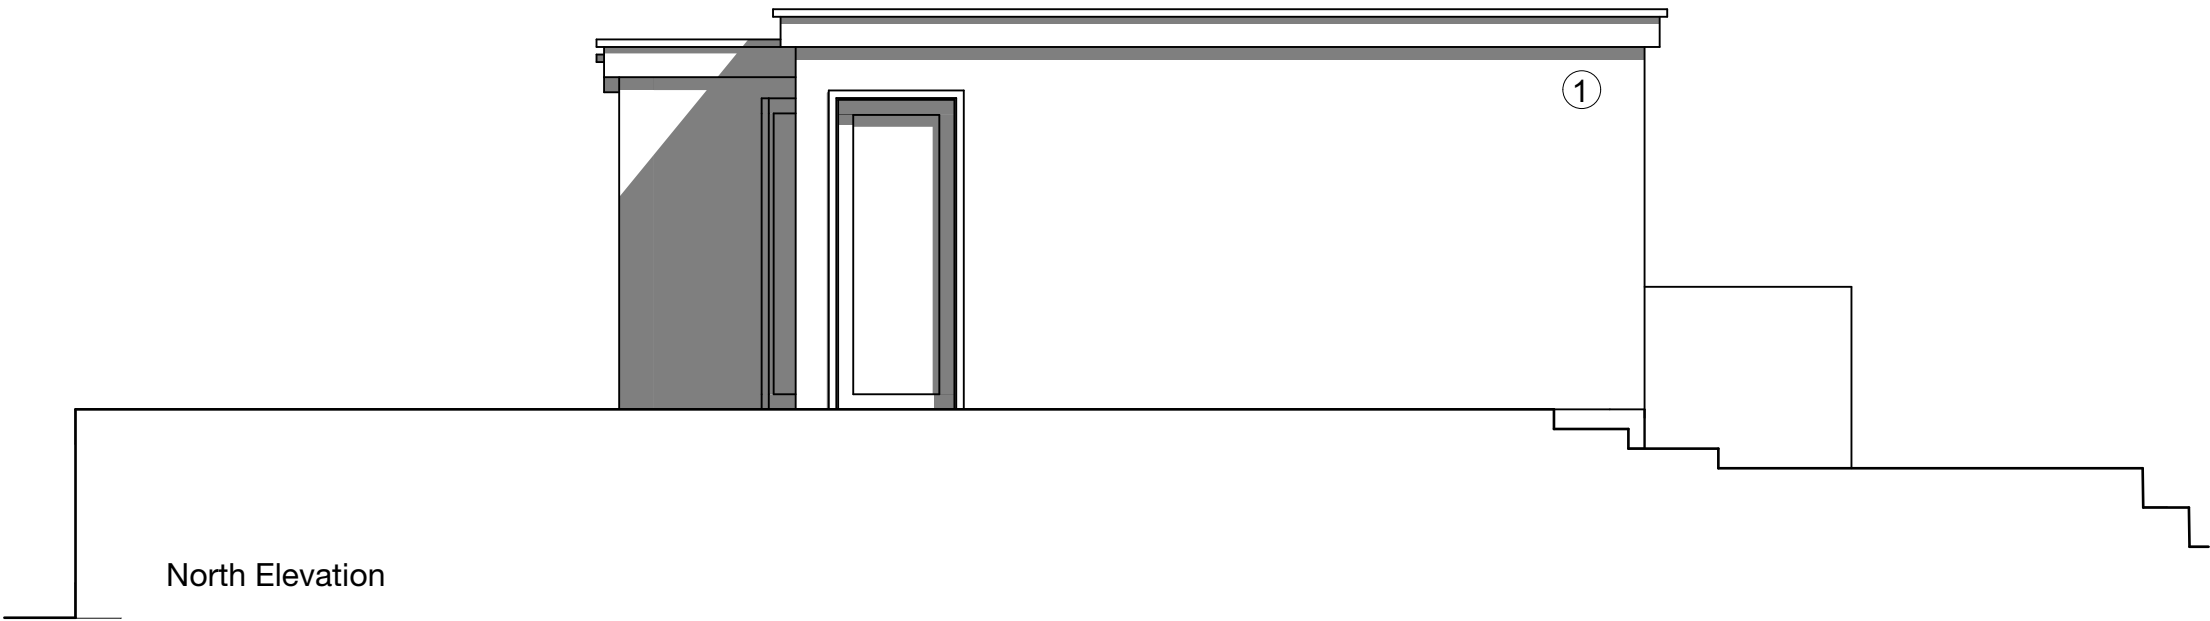

North Elevation

Side Elevation