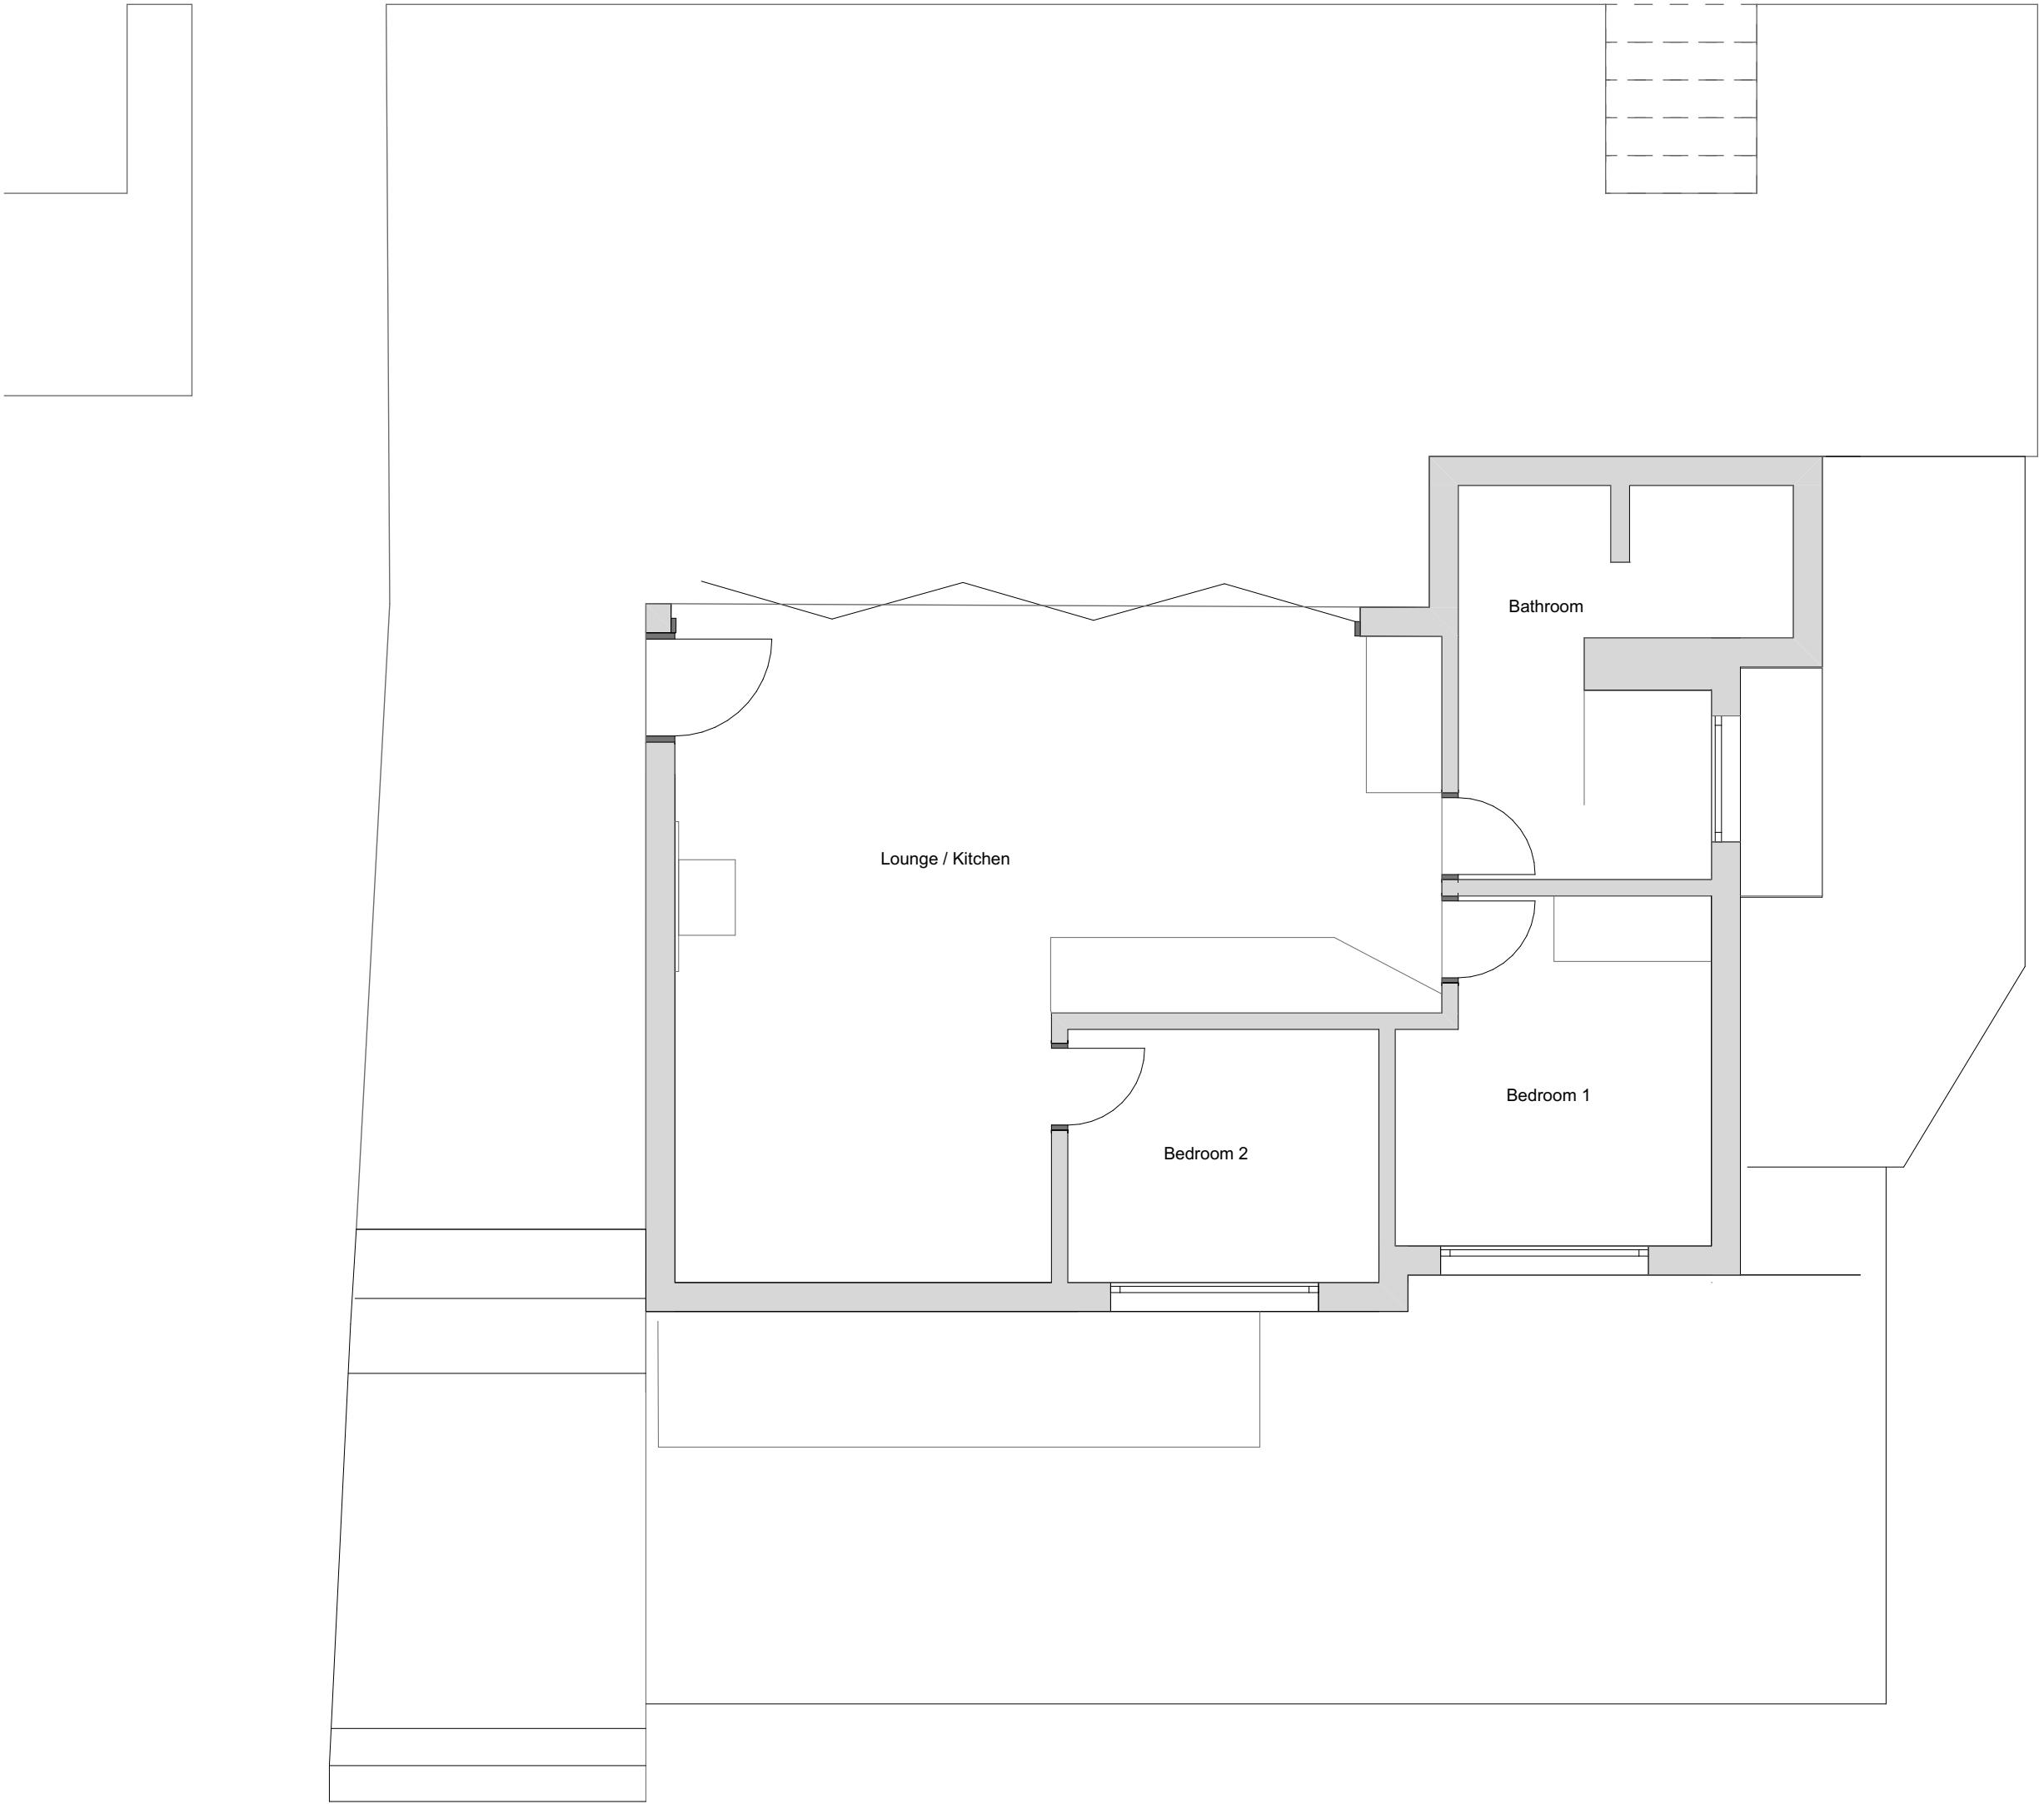


Client

Patrick Maddison

No 8 The Kench
Ferry Road

Layout Title

Existing Plans