




- ① Timber Cladding
- ② Neutral Render
- ③ Recessed Neutral Panel
- ④ Neutral Aluminium Glazing

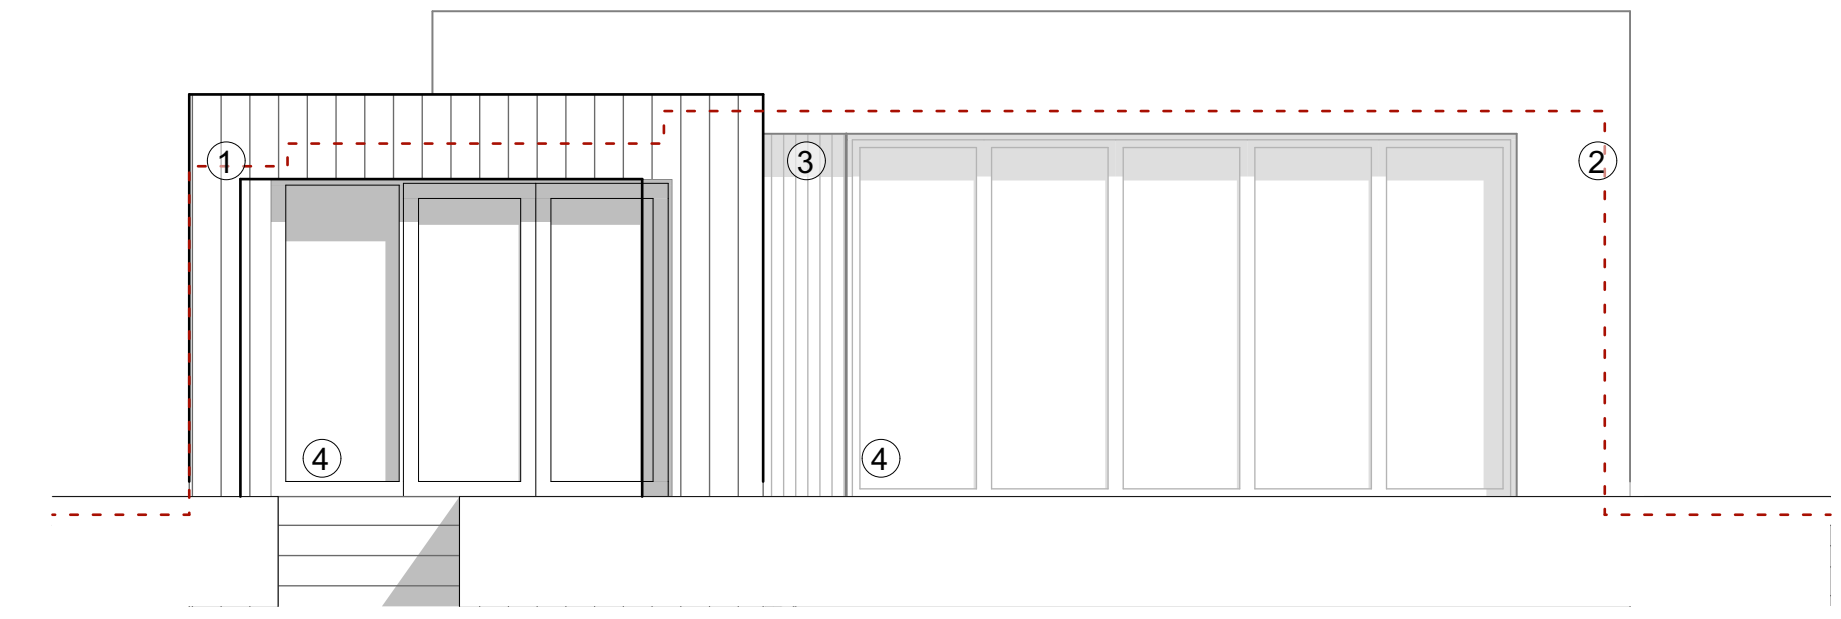


East Elevation

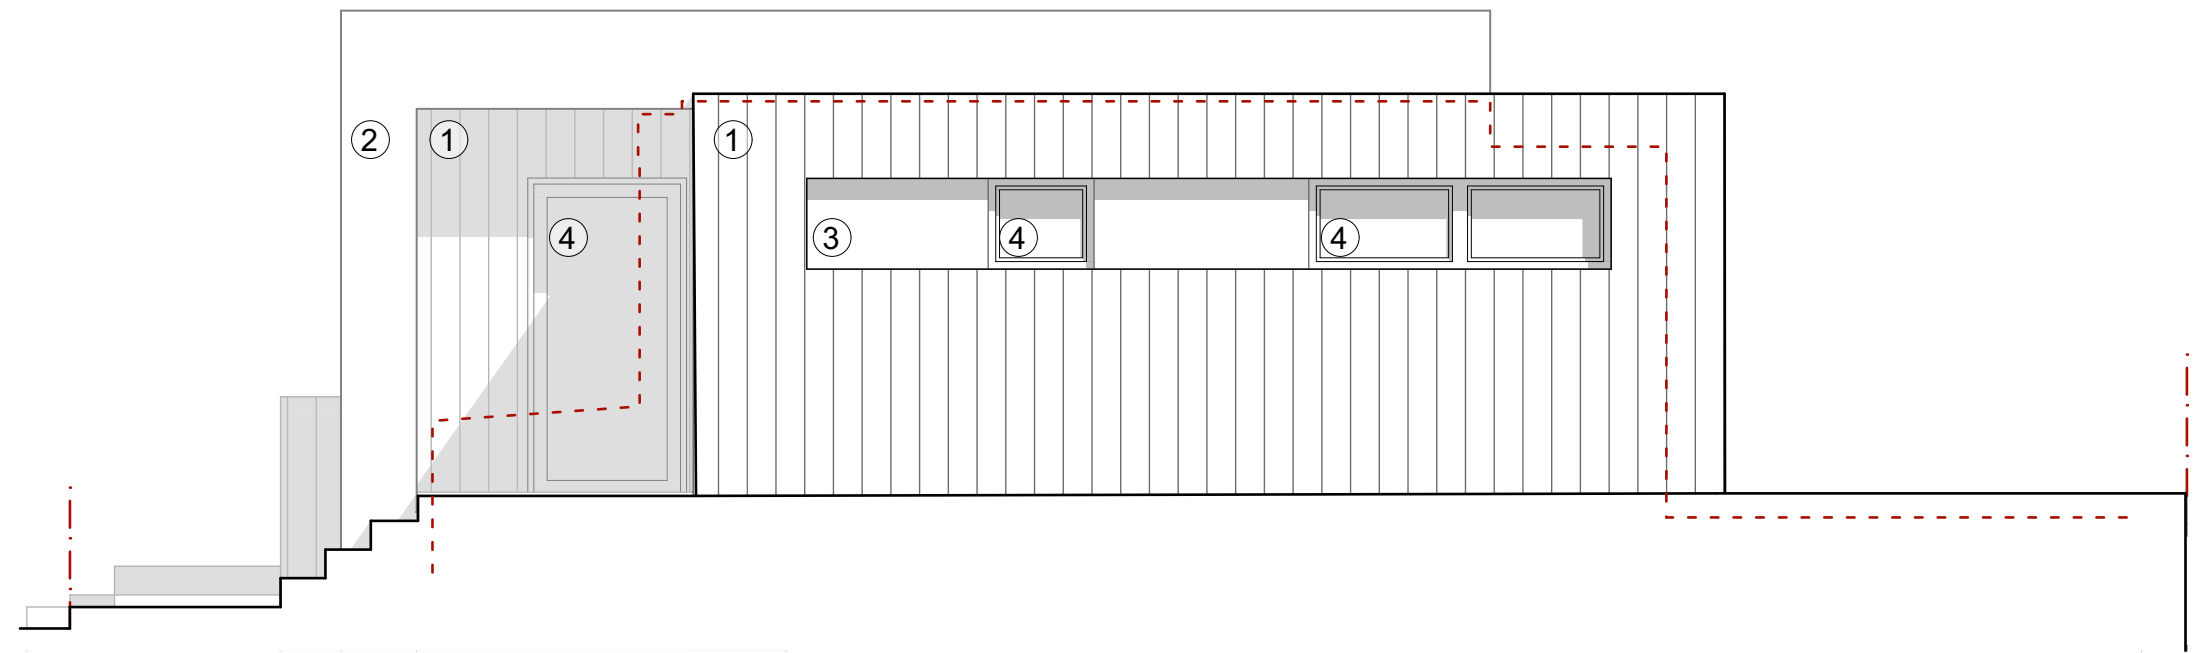

South Elevation

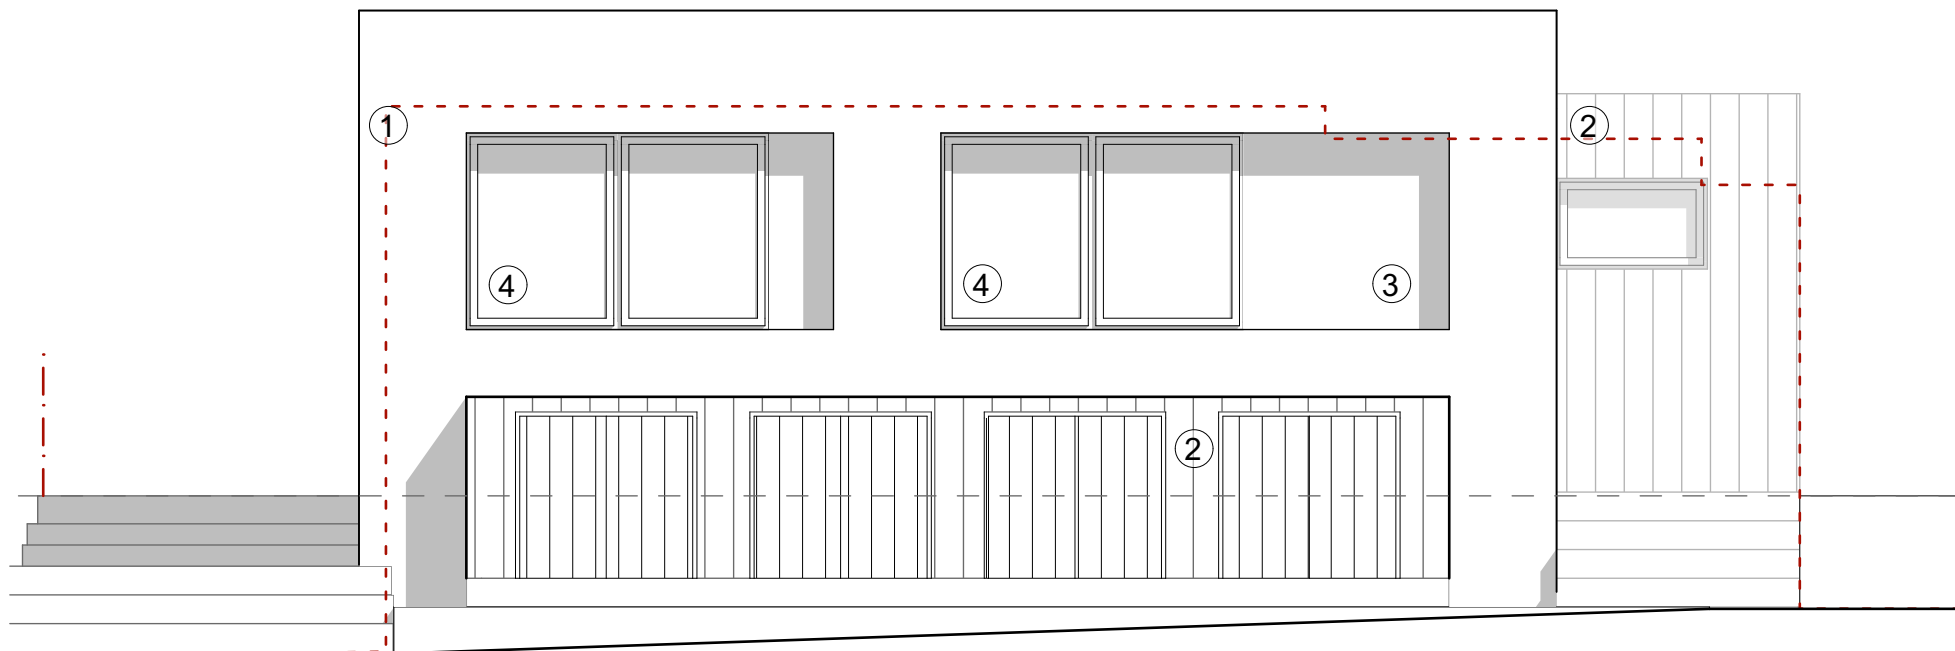

West Elevation

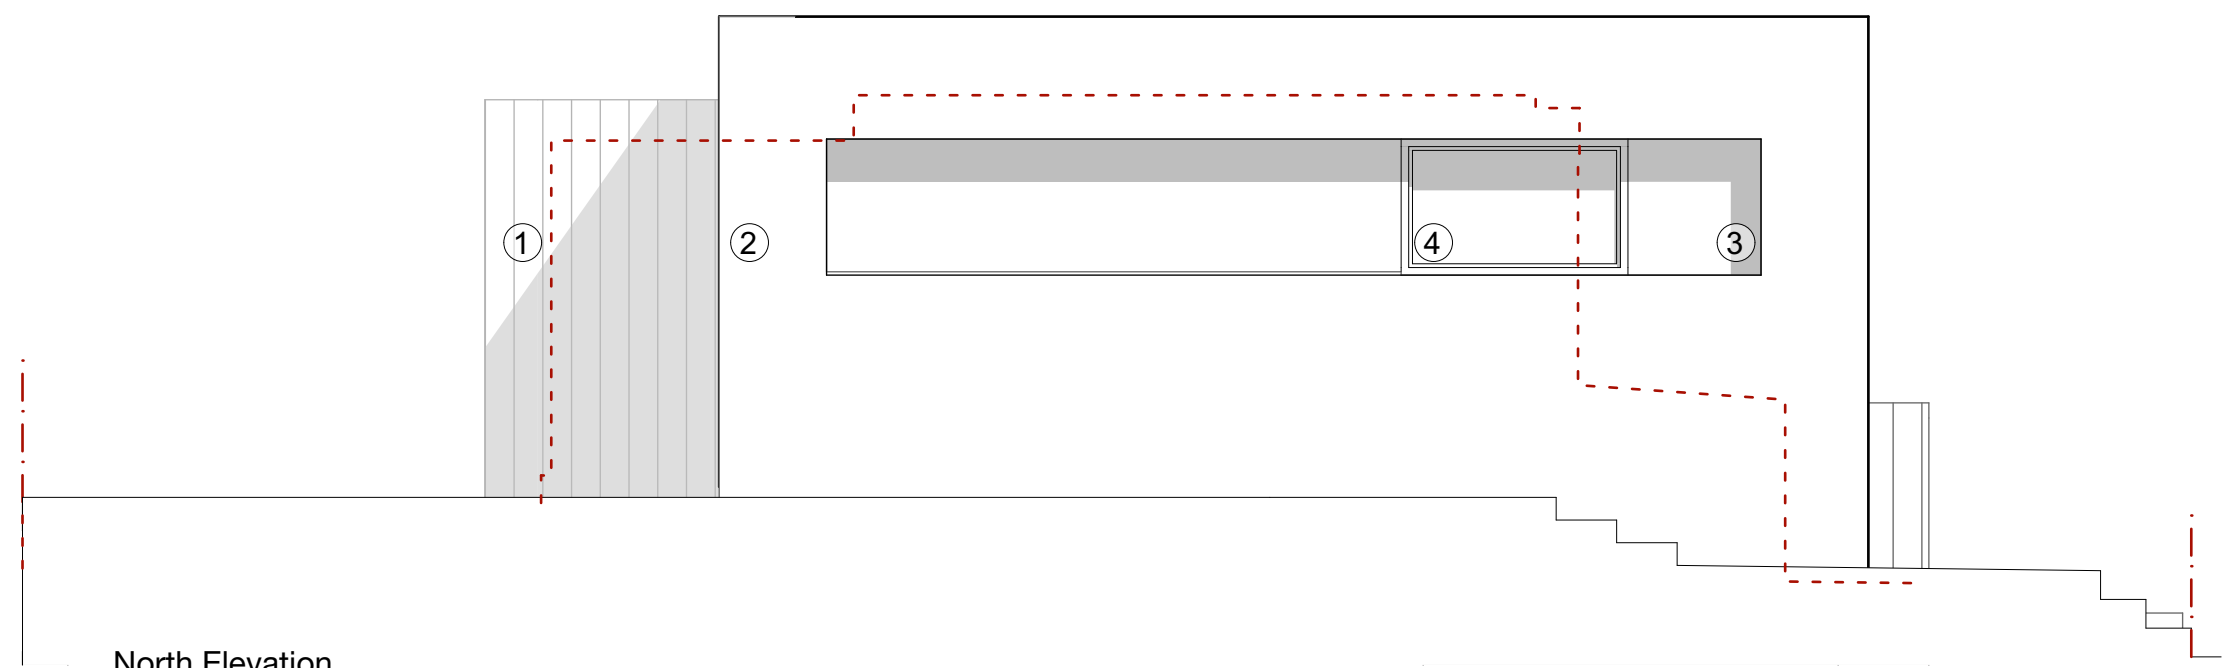

North Elevation

